


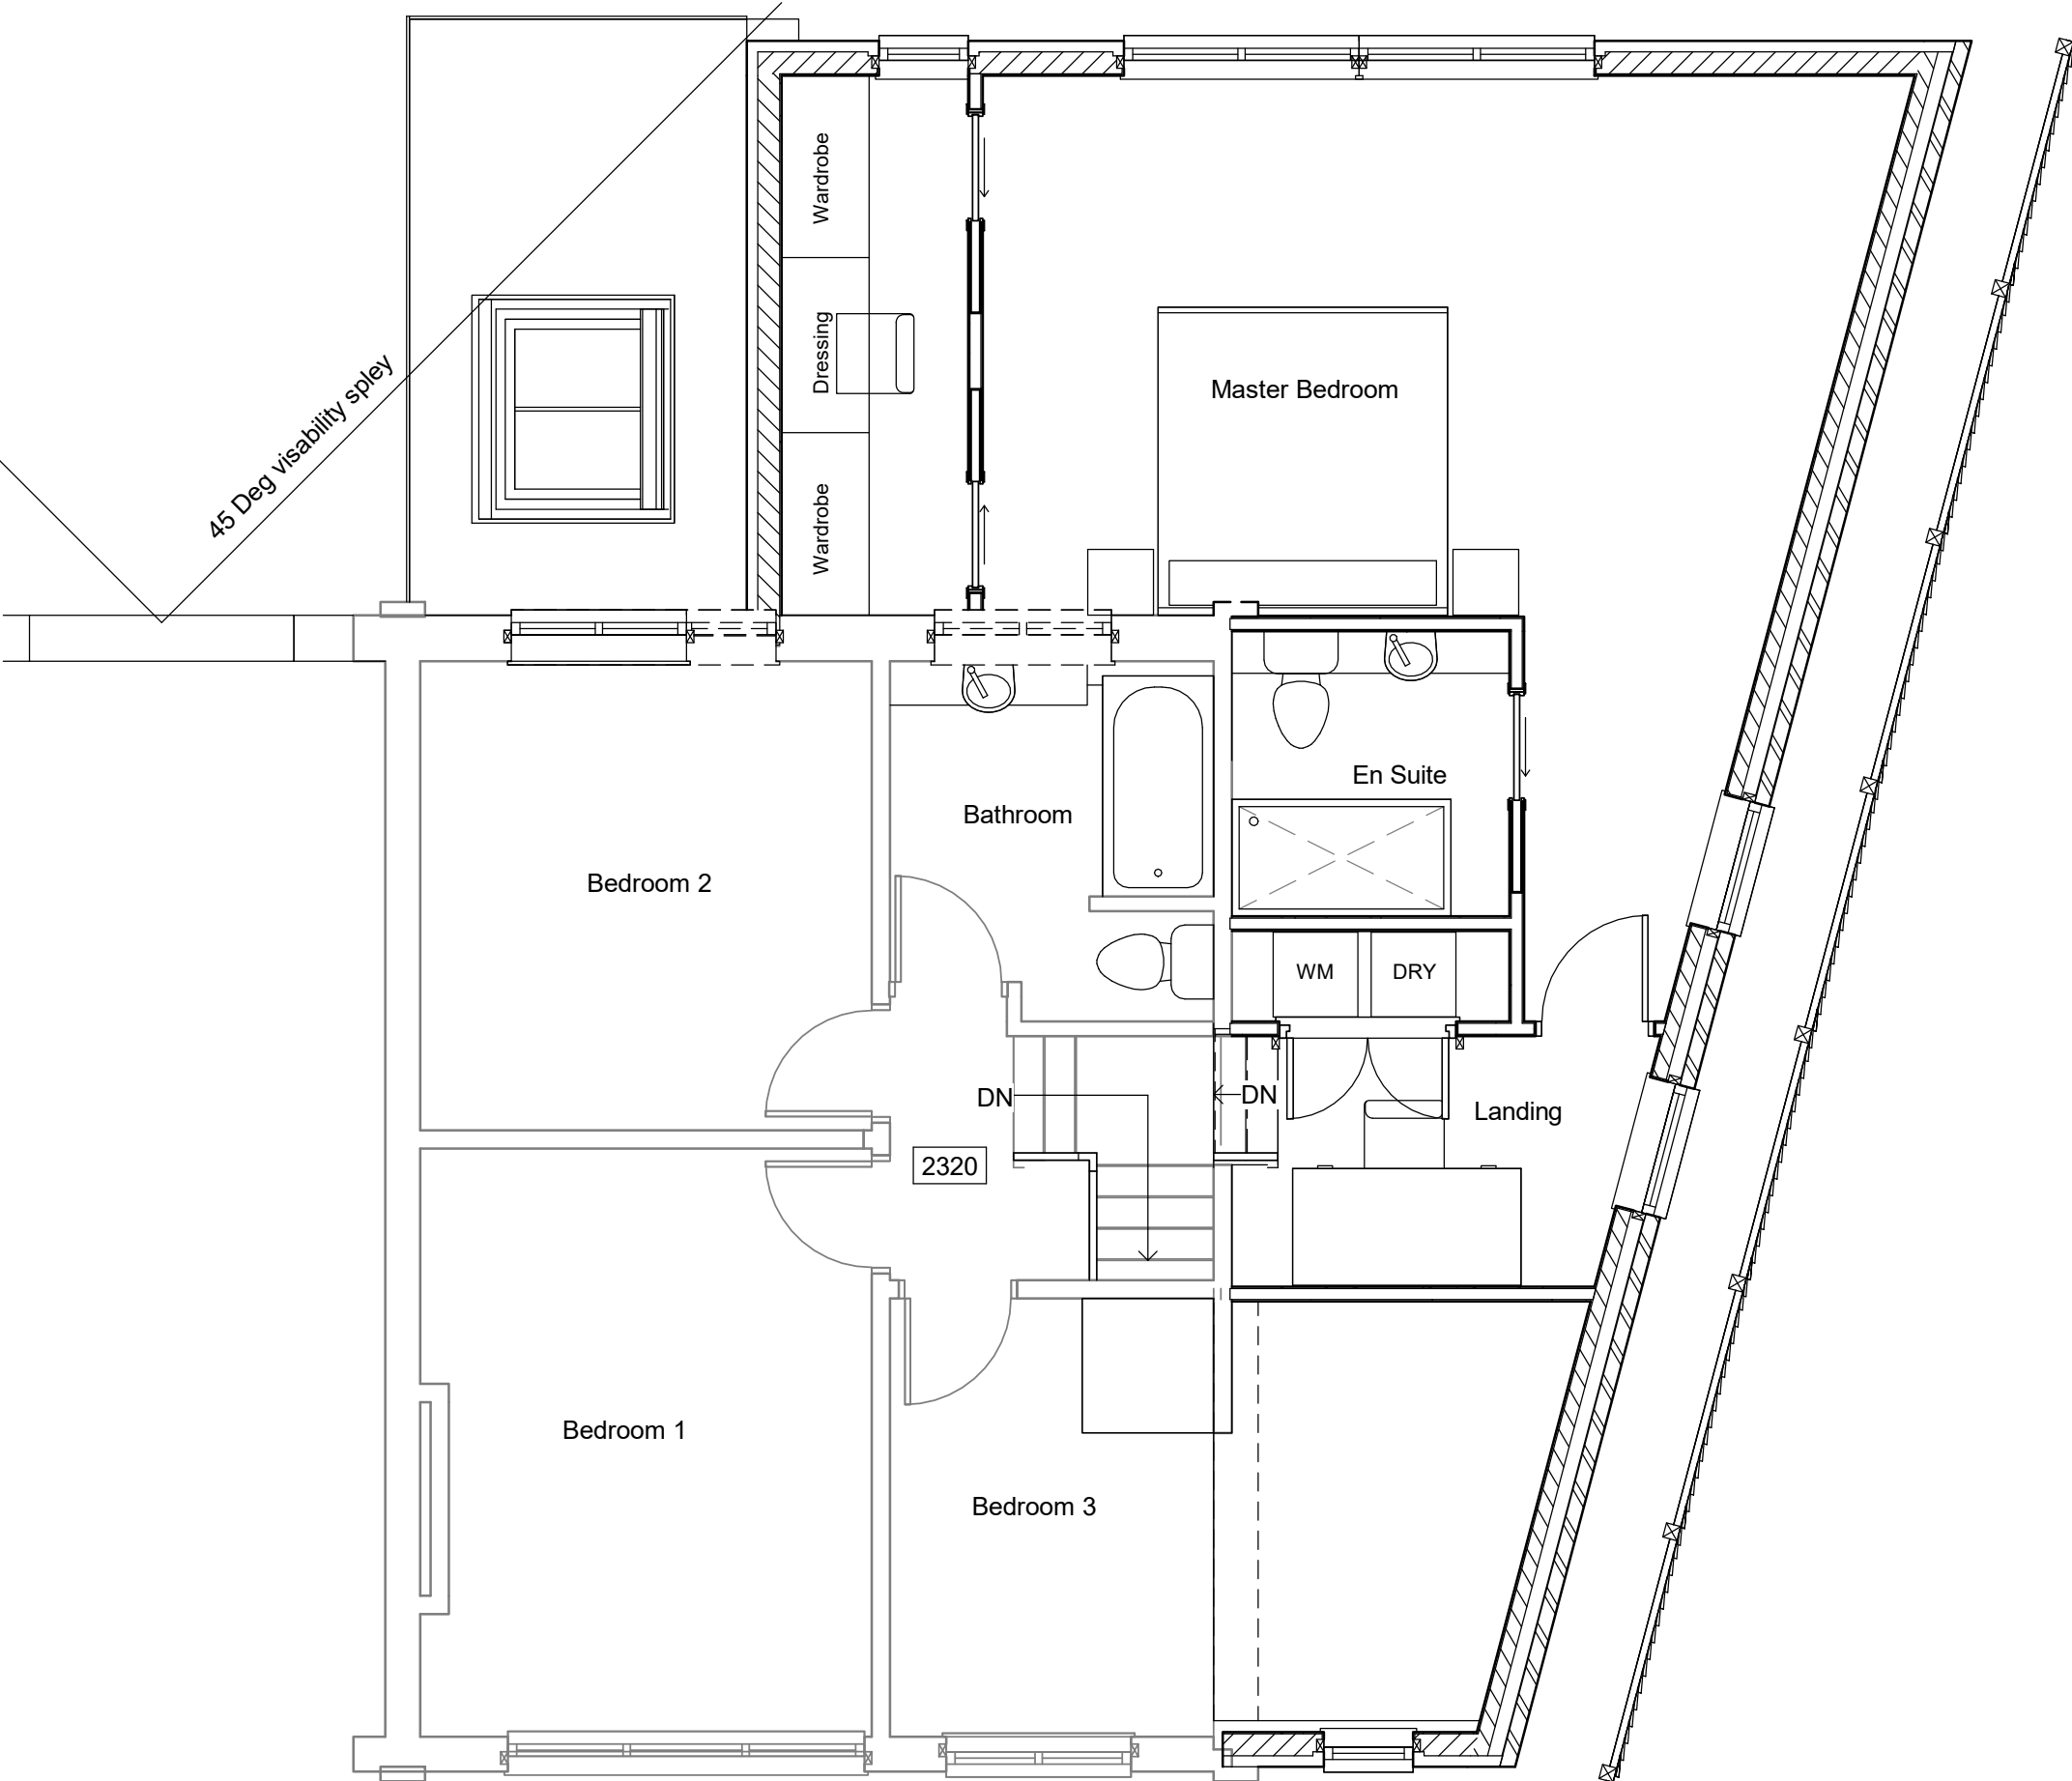

|  |     |             |      |                                                   |  |  |  |                                    |  |            |                |              |     |
|--|-----|-------------|------|---------------------------------------------------|--|--|--|------------------------------------|--|------------|----------------|--------------|-----|
|  | No. | Description | Date |                                                   |  |  |  | PROJECT                            |  | CLIENT     |                |              |     |
|  |     |             |      |                                                   |  |  |  | 65 Allen Road, Hedge End, SO30 4EU |  | Harland    |                |              |     |
|  |     |             |      |                                                   |  |  |  |                                    |  | Date       | Project number | Scale (@ A3) |     |
|  |     |             |      | CODESTATUSSUITABILITY DESCRIPTIONPURPOSE OF ISSUE |  |  |  | SHEET                              |  | 30/12/2022 | 22015          | 1 : 50       |     |
|  |     |             |      |                                                   |  |  |  | Proposed First Floor Plan          |  | Drawn by   | DRWAING NUMBER |              | REV |
|  |     |             |      |                                                   |  |  |  |                                    |  | JF         |                |              |     |
|  |     |             |      |                                                   |  |  |  |                                    |  | Checked by | A402 - REV B   |              |     |
|  |     |             |      |                                                   |  |  |  |                                    |  | JF         |                |              |     |
|  |     |             |      |                                                   |  |  |  |                                    |  |            |                |              |     |
|  |     |             |      |                                                   |  |  |  |                                    |  |            |                |              |     |