



REAR (NORTHEAST) ELEVATION




SIDE (SOUTHEAST) ELEVATION




FRONT (SOUTHWEST) ELEVATION




SIDE (NORTHWEST) ELEVATION

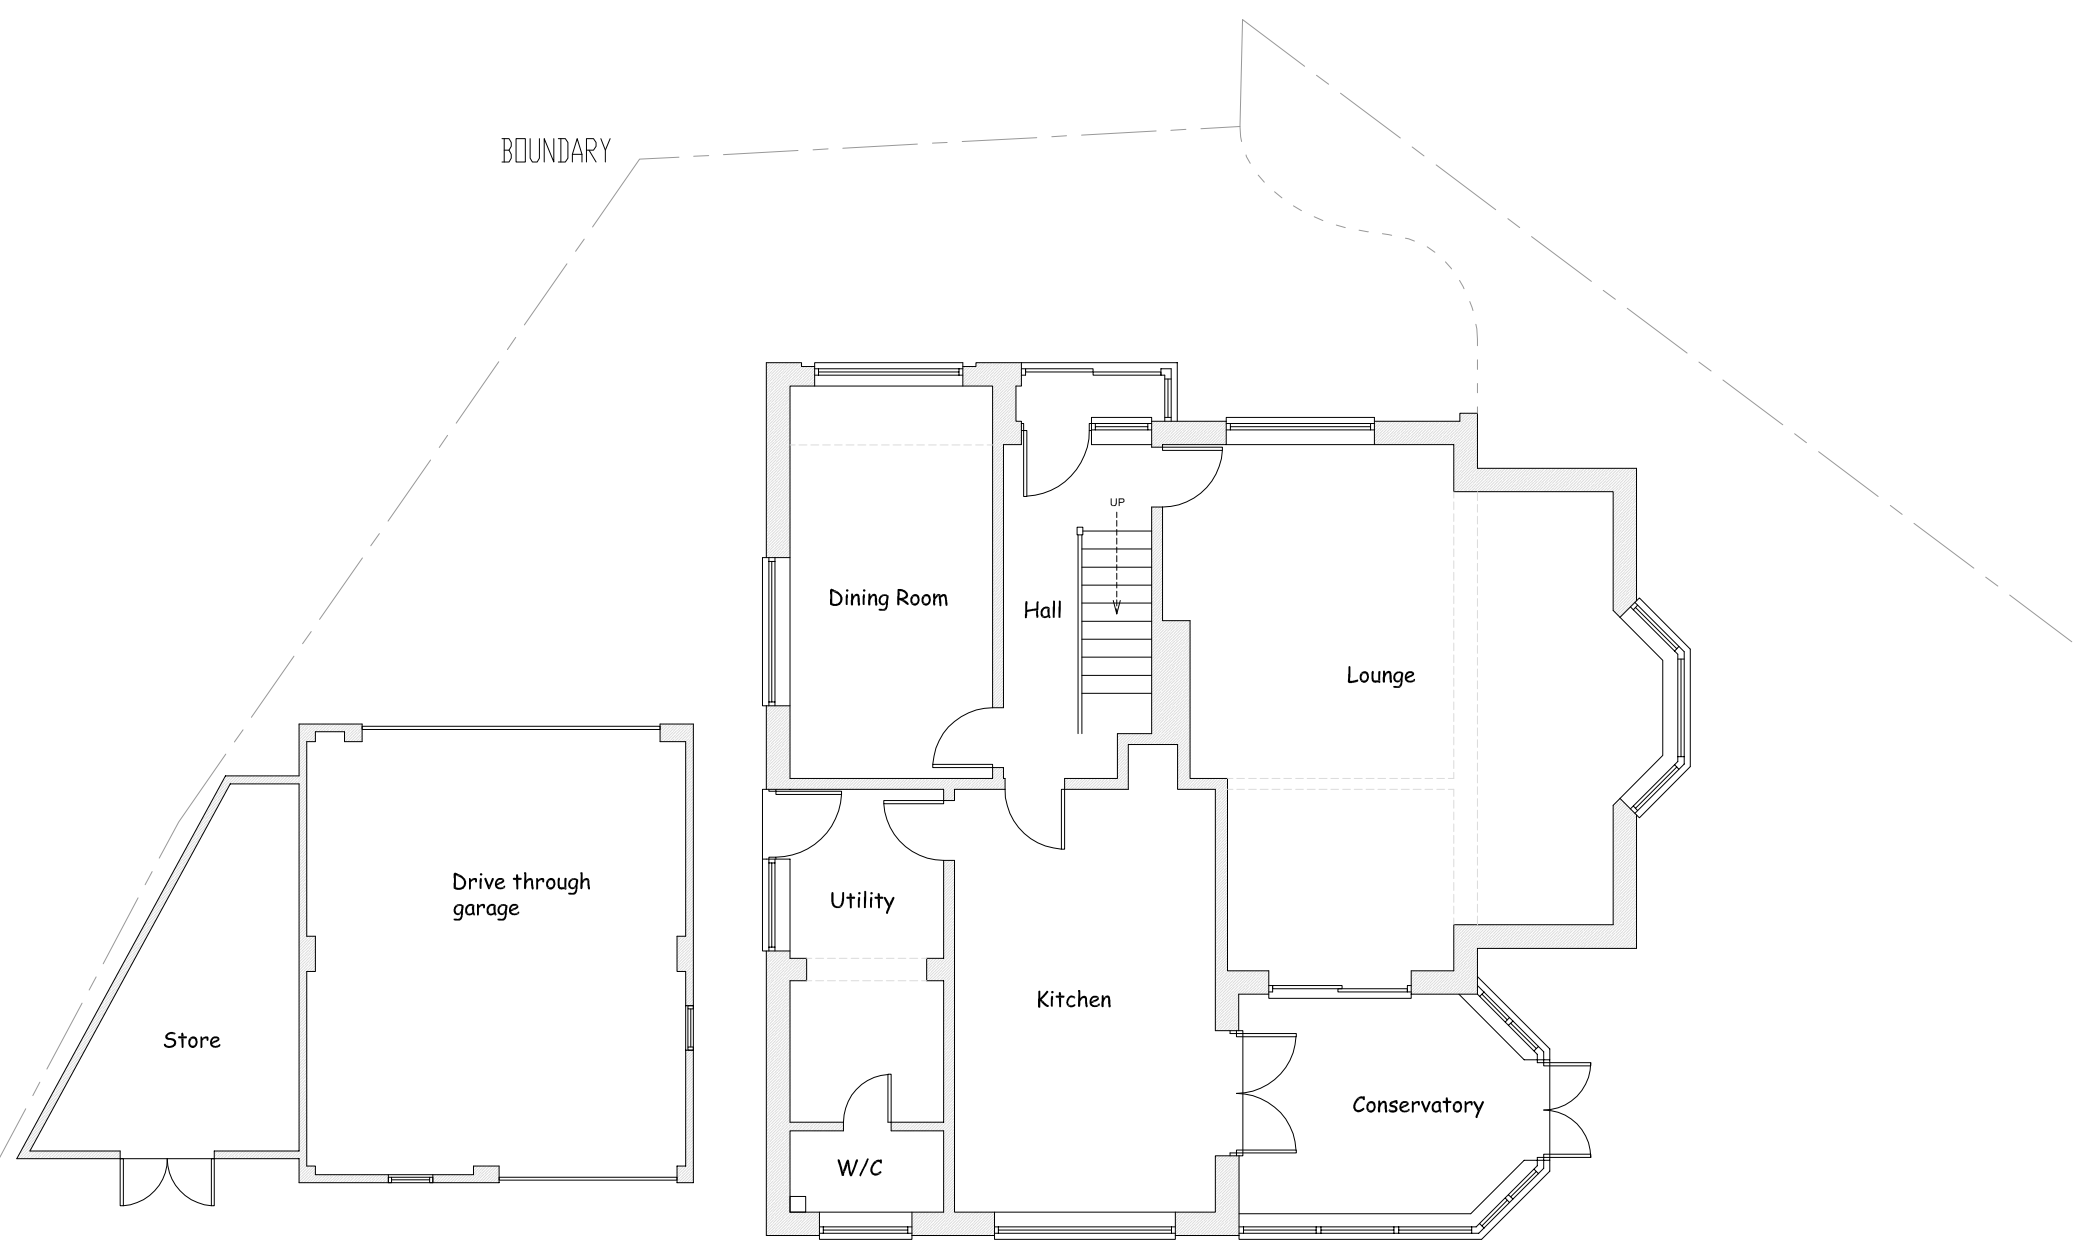


GROUND FLOOR PLAN

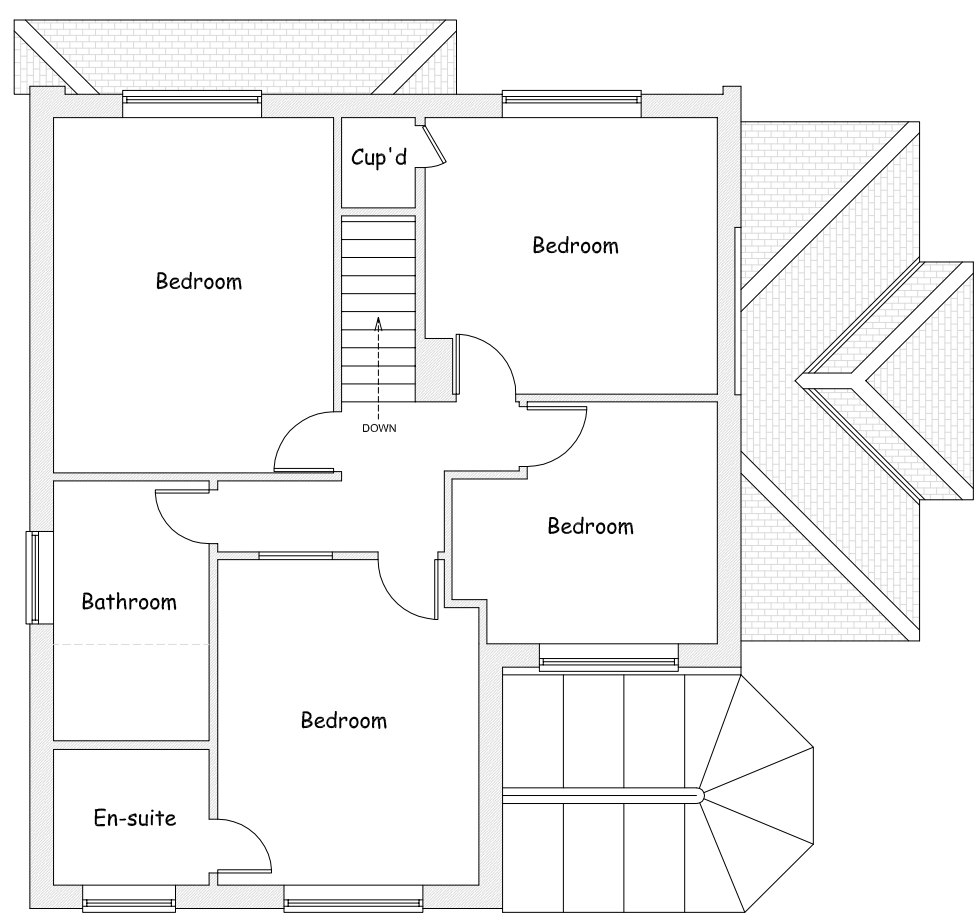


FIRST FLOOR PLAN

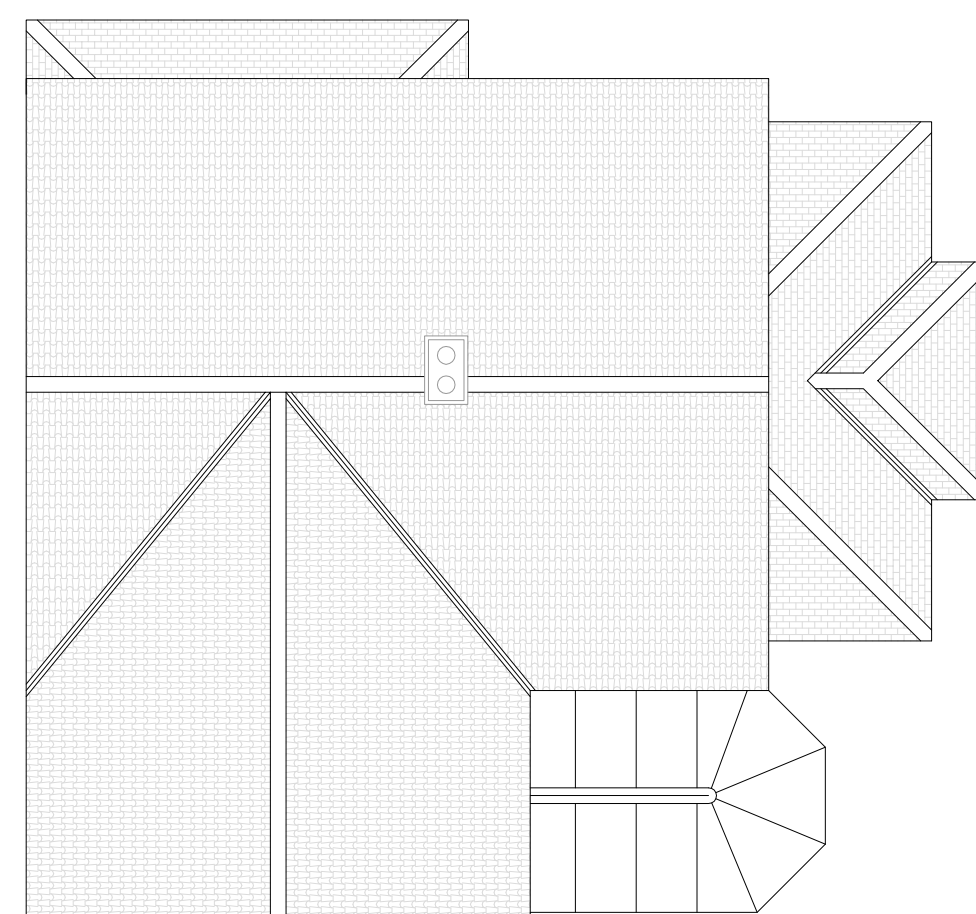


ROOF PLAN

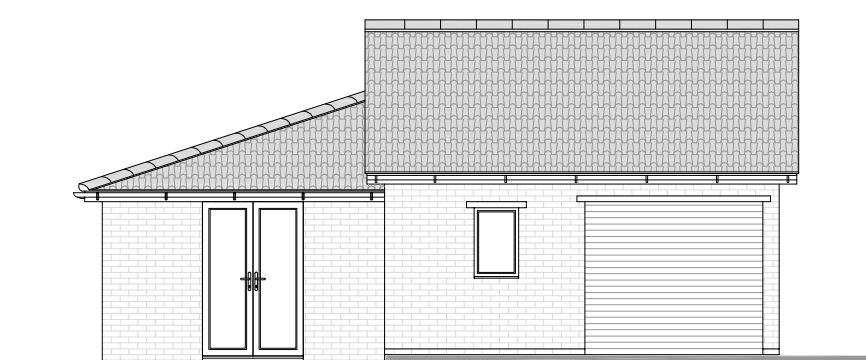


GARAGE REAR (NORTHEAST) ELEVATION

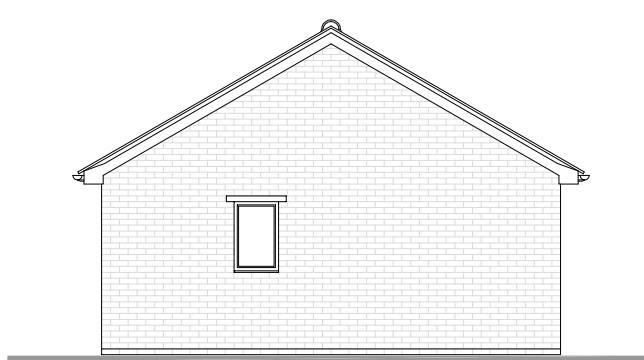


GARAGE SIDE (NORTHWEST) ELEVATION

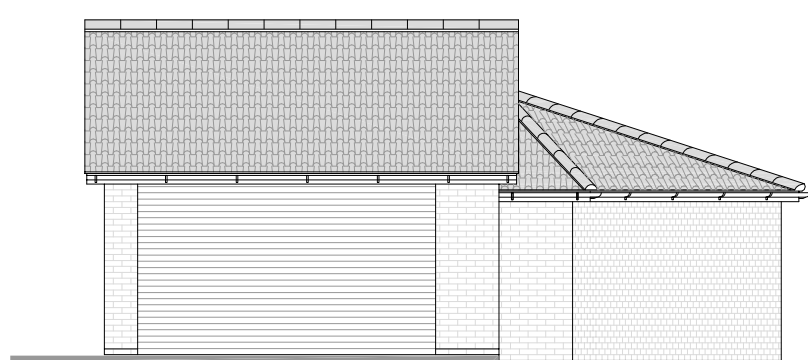

GARAGE FRONT (SOUTHWEST) ELEVATION

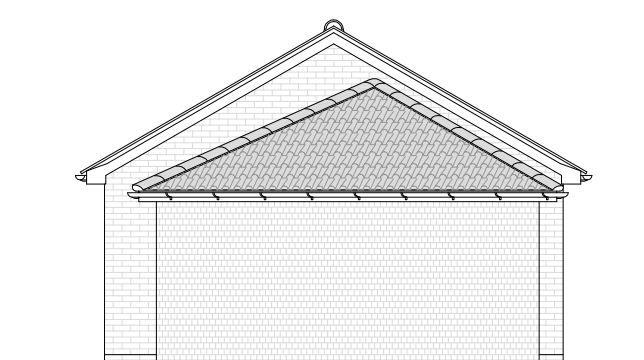

GARAGE SIDE (SOUTHEAST) ELEVATION

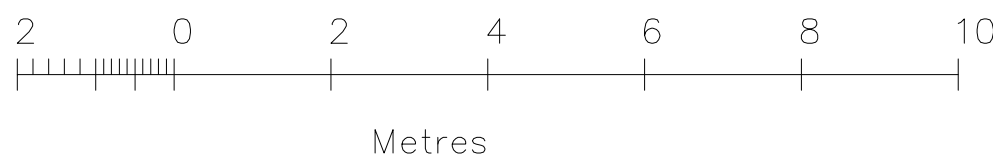


DEMOLITION OF GARAGE & PROPOSED TWO STOREY SIDE EXTENSION

Existing Plans & Elevations


THIS DRAWING IS THE COPYRIGHT OF WHOLE CONCEPTS ©



FRONT (SOUTHWEST) ELEVATION

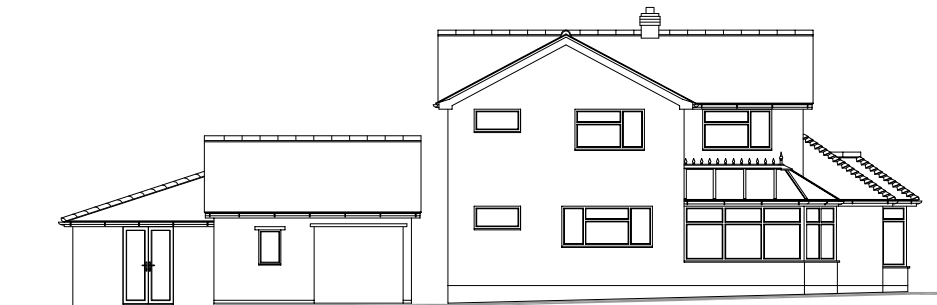

REAR (NORTHEAST) ELEVATION

 

HOUSE & GARAGE GROUPING - Scale 1:200



1 Wordsworth Road
Southampton, SO15 5LX
Tel: 07803 079640

Project Name and Address

9 Oatlands Close
Botley
Southampton
SO32 2DF

Project

Rev.1

Date

24.01.23

Scale

1:100@A1

Sheet

1