




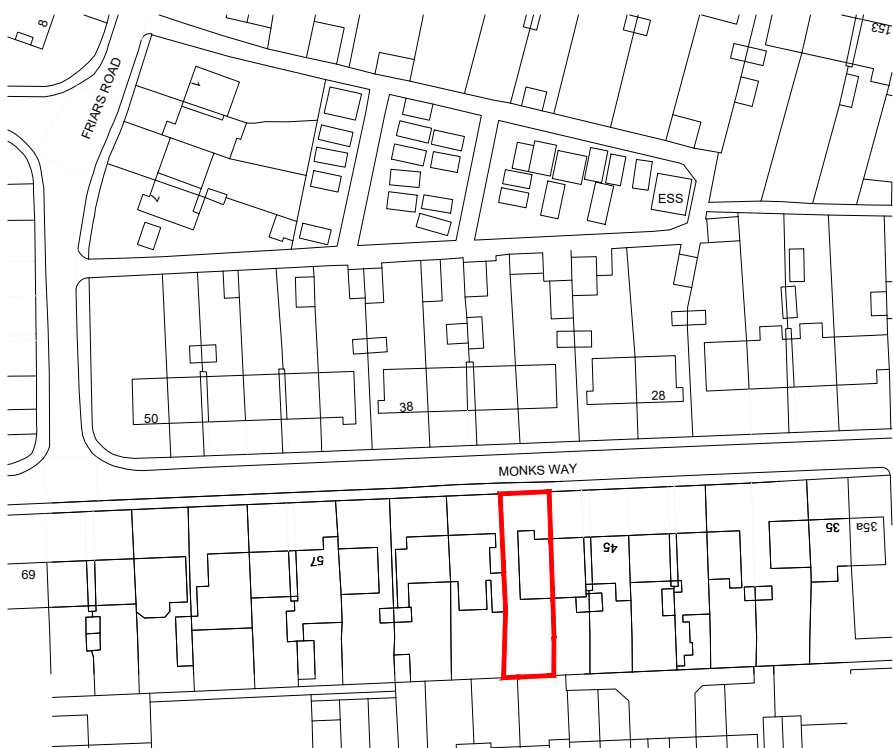

Location Plan
AS EXISTING
Scale 1:1250

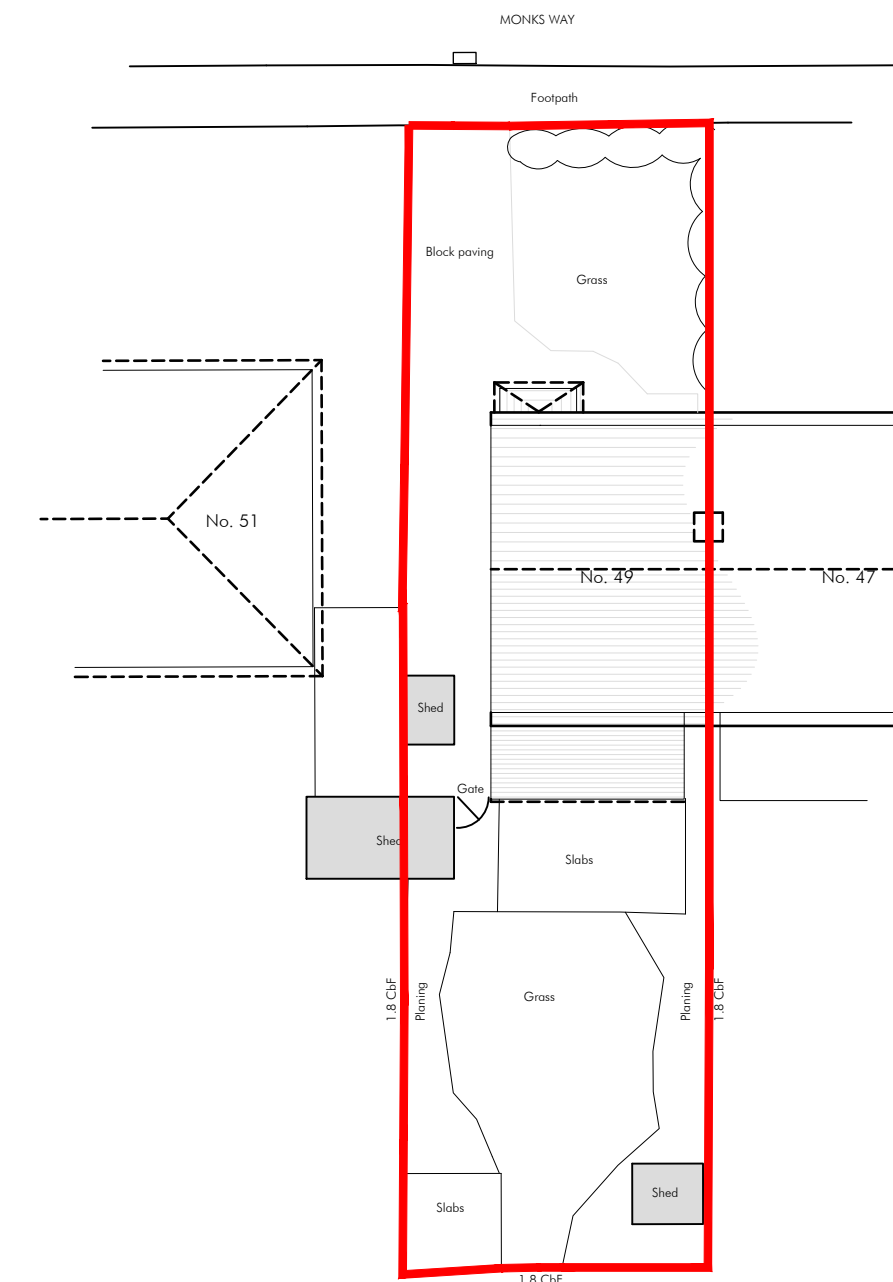


Site Plan
AS EXISTING
Scale 1:200

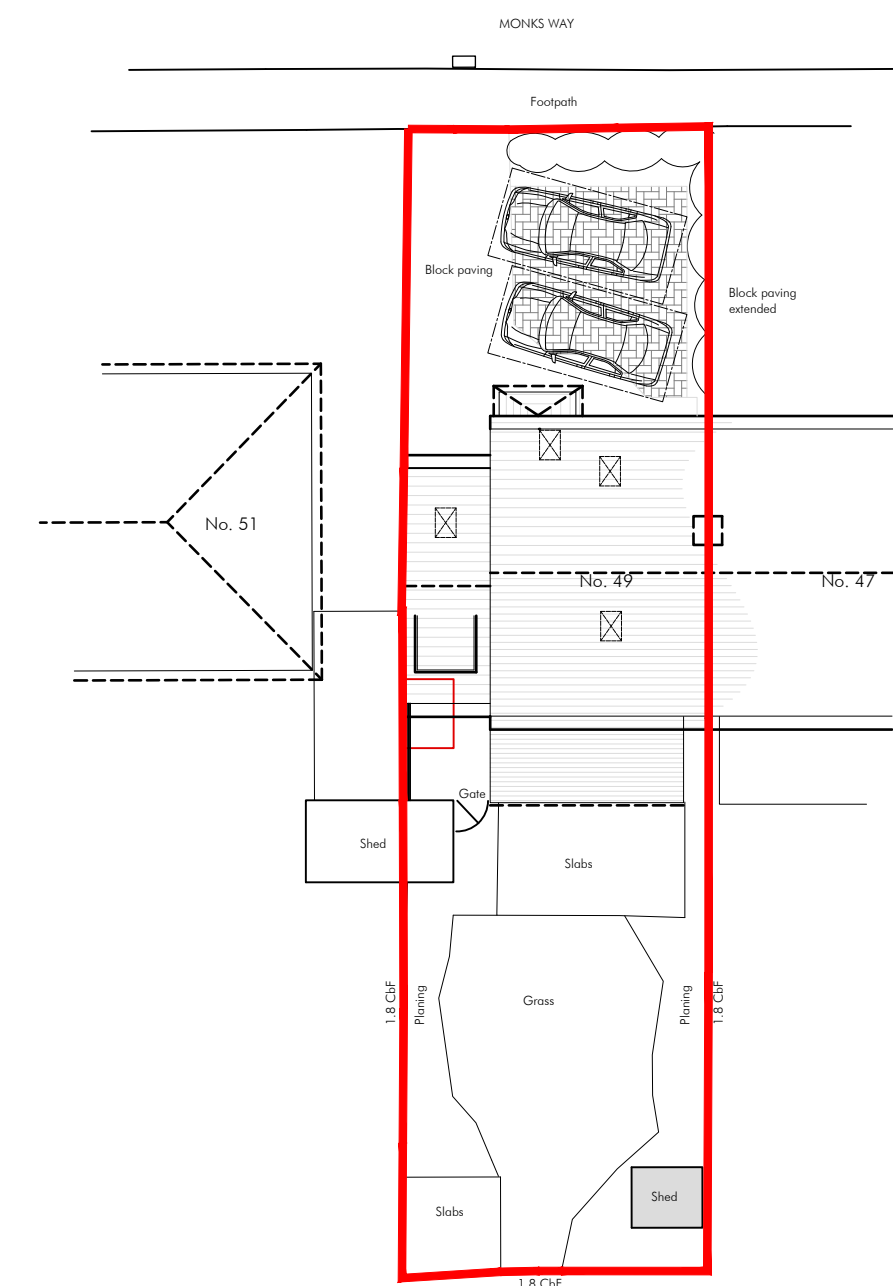

Site Plan
AS PROPOSED
Scale 1:200



Front (North Facing) Elevation
AS EXISTING
Scale 1:100

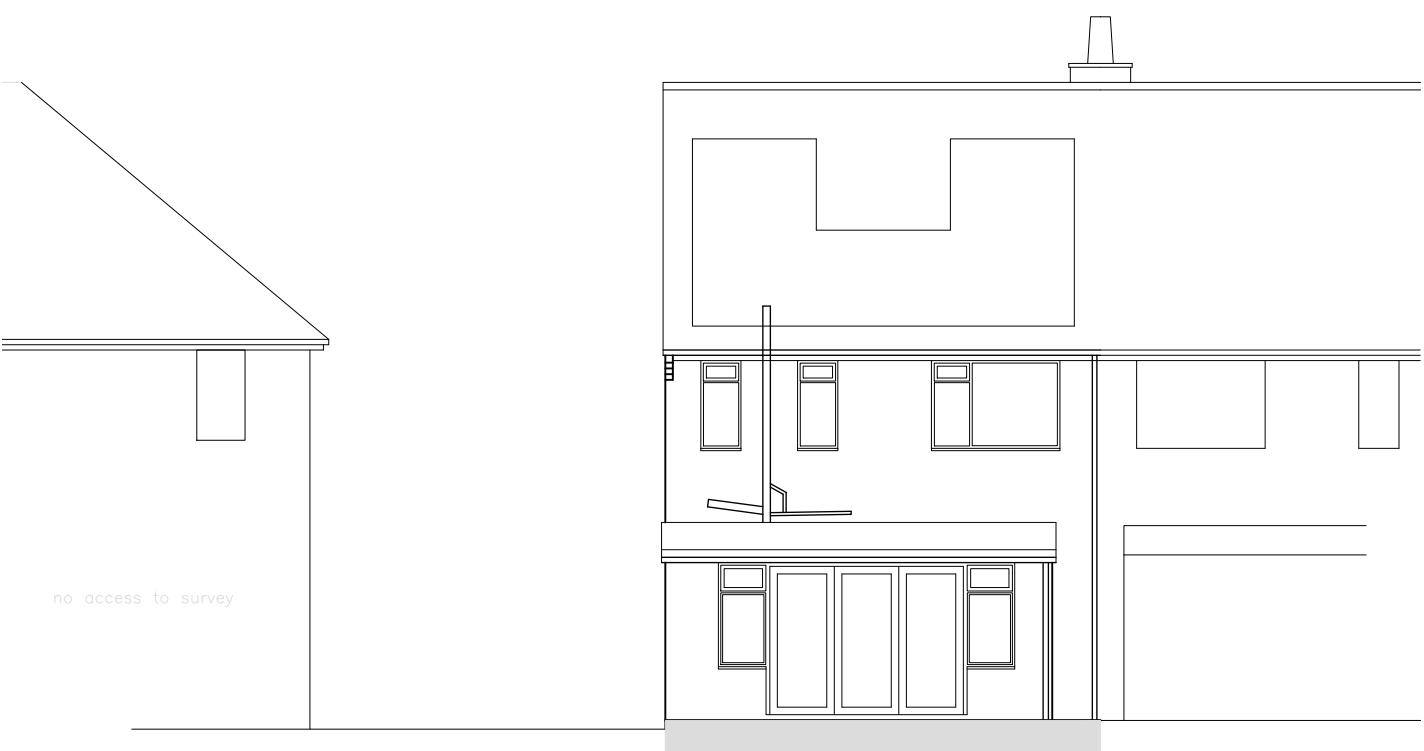


Rear (South Facing) Elevation
AS EXISTING
Scale 1:100




Front (North Facing) Elevation
AS PROPOSED
Scale 1:100



Rear (South Facing) Elevation
AS PROPOSED
Scale 1:100

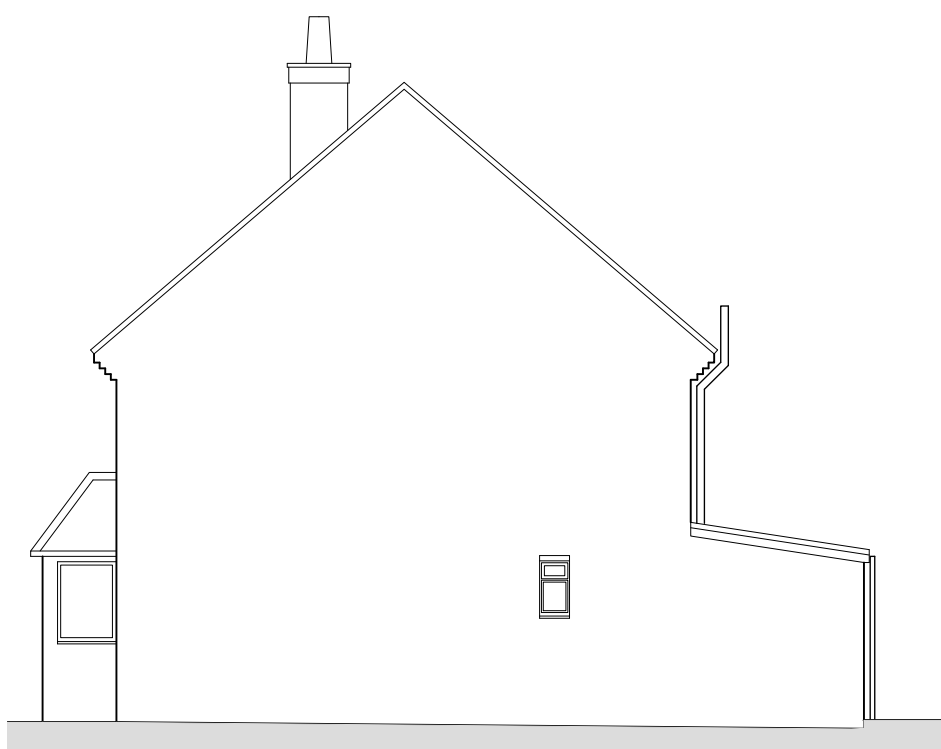


Side (West Facing) Elevation
AS EXISTING
Scale 1:100

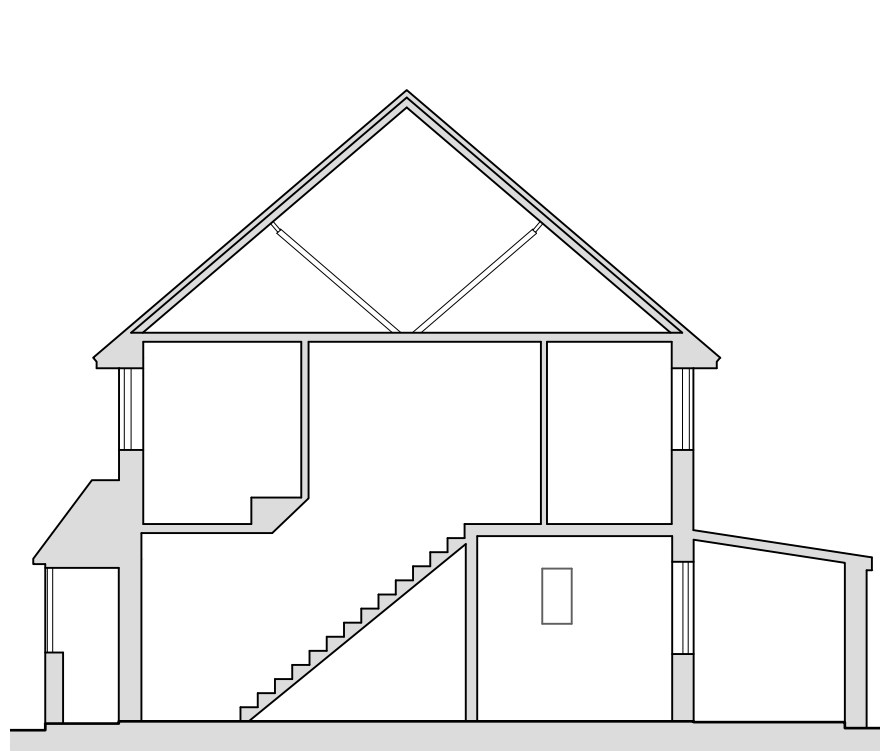


Section A-A
AS EXISTING
Scale 1:100




Side (West Facing) Elevation
AS PROPOSED
Scale 1:100

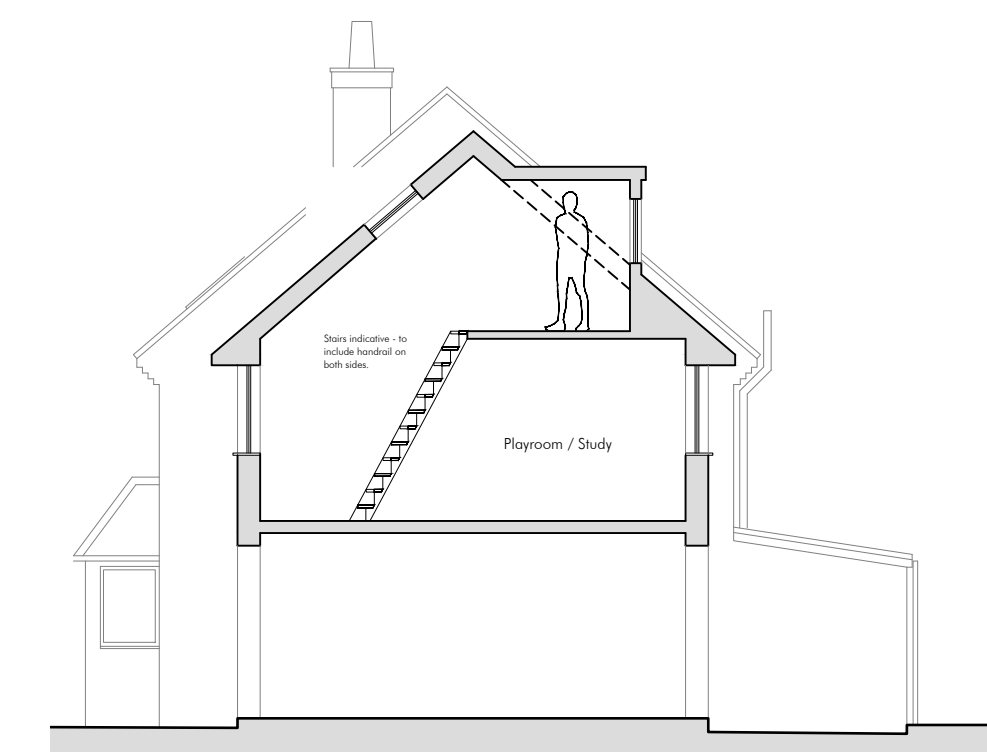


Section B-B
AS PROPOSED
Scale 1:100

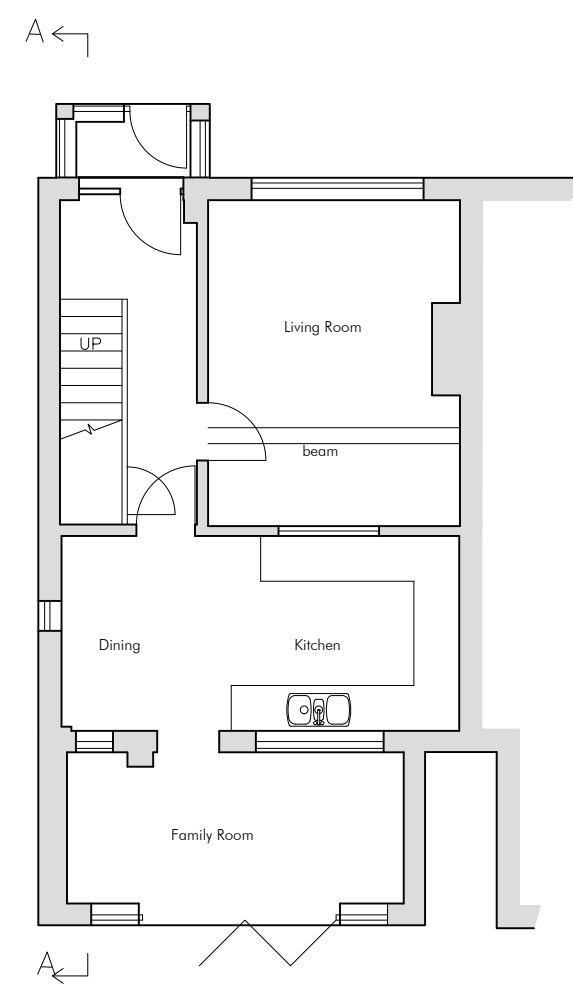


Ground Floor Plan
AS EXISTING
Scale 1:100

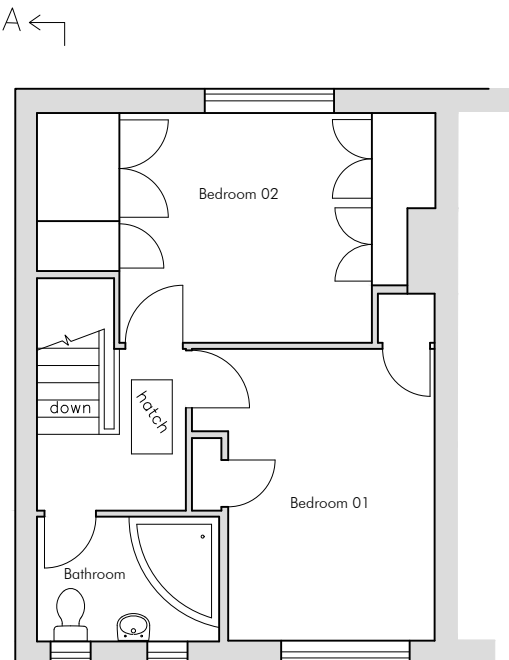


First Floor Plan
AS EXISTING
Scale 1:100

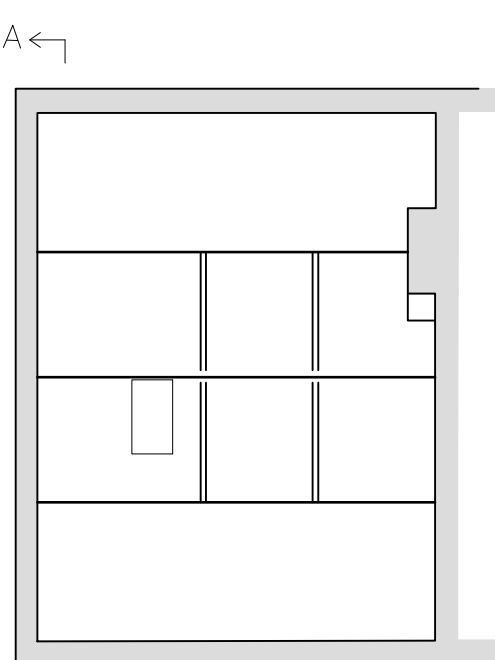


Attic Floor Plan
AS EXISTING
Scale 1:100

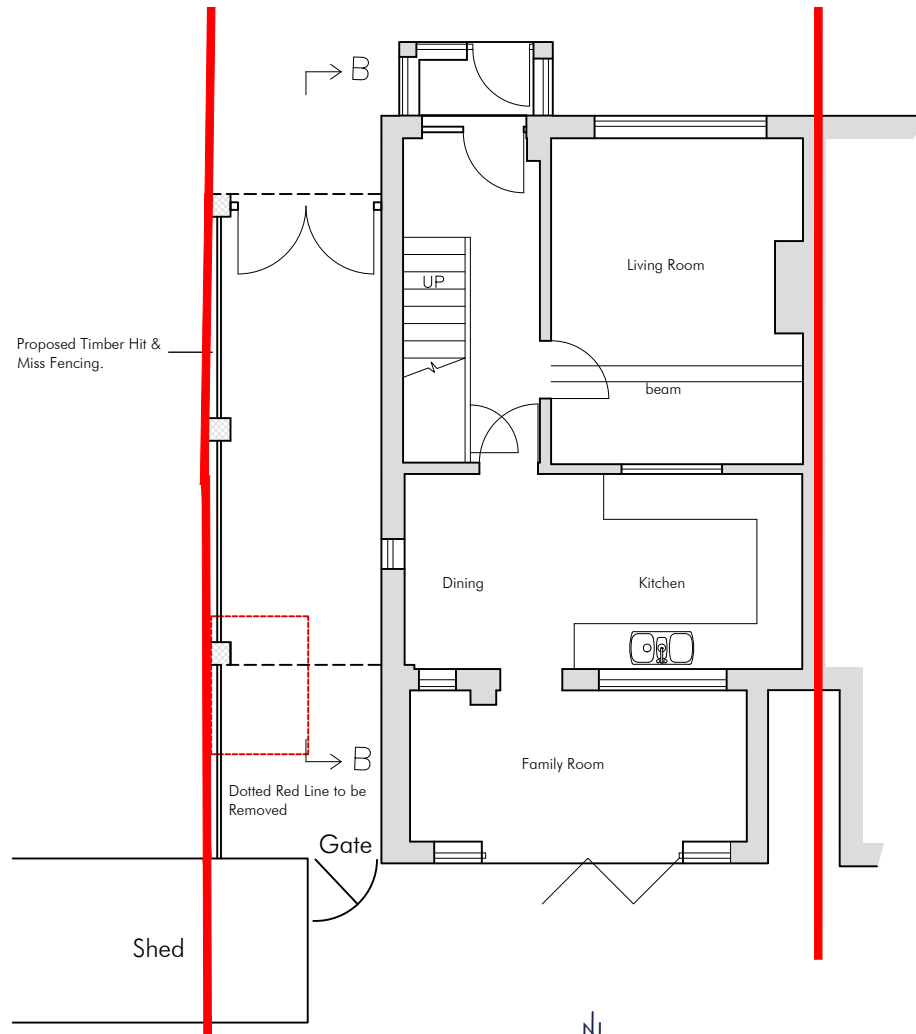

Ground Floor Plan
AS PROPOSED
Scale 1:100

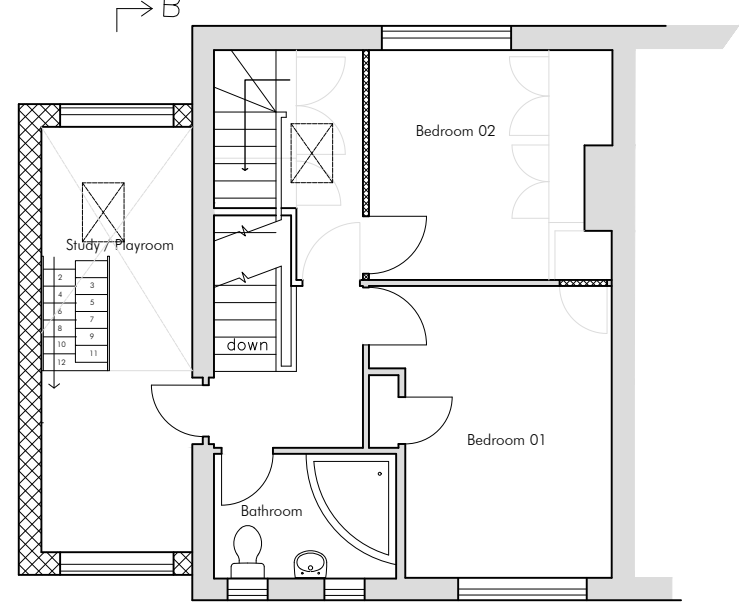

First Floor Plan
AS PROPOSED
Scale 1:100

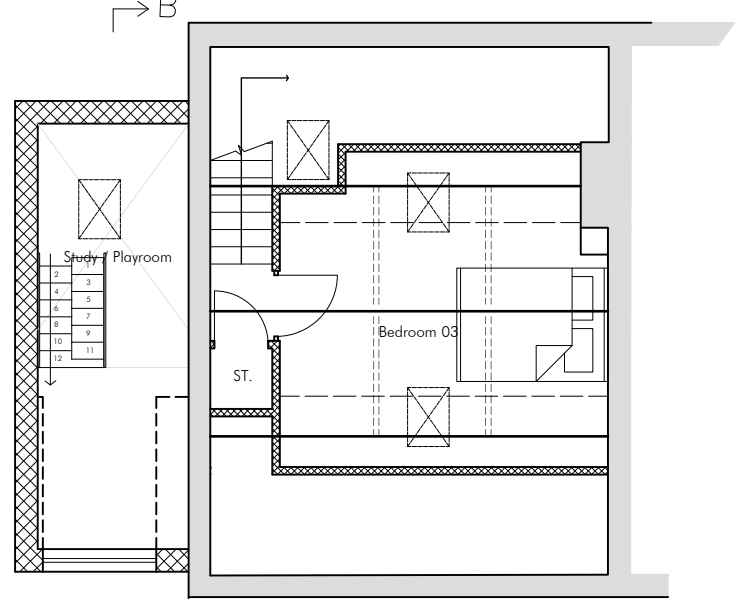

Attic Floor Plan
AS PROPOSED
Scale 1:100

MATERIAL SCHEDULE:

Walls - Red Facing Brickwork - to match existing.

Roof - Brown Clay Roof Tiles - to match existing.

Windows - Brown UPVC frames to match existing.

RWP - Black UPVC to match existing.

Doors - Timber Garage Doors.

No.	Description	Date
B	Planning Revisions	27.01.23
A	Planning Revisions	24.01.23

SC Architecture
Anchor House, School Lane
Chandlers Ford, Eastleigh
Hampshire SO53 4DY

T: 023 8026 9222
E: info@sc-architecture.co.uk
W: www.sc-architecture.co.uk

RIBA
Chartered Practice

Drawing Title:
Plans & Elevations
As existing & proposed.

Project Title:
49 Monks Way,
Eastleigh

Drawing No.:
5002-P-01-B

Revision: -

Date: Jan 23

Scale: Varies

Drawn: AV

Checked: MSS

This drawing is the copyright of the company and must not be reproduced or used without permission. Annotated dimensions are to be taken in preference to scaled dimensions and site dimensions must be checked before work is commenced