

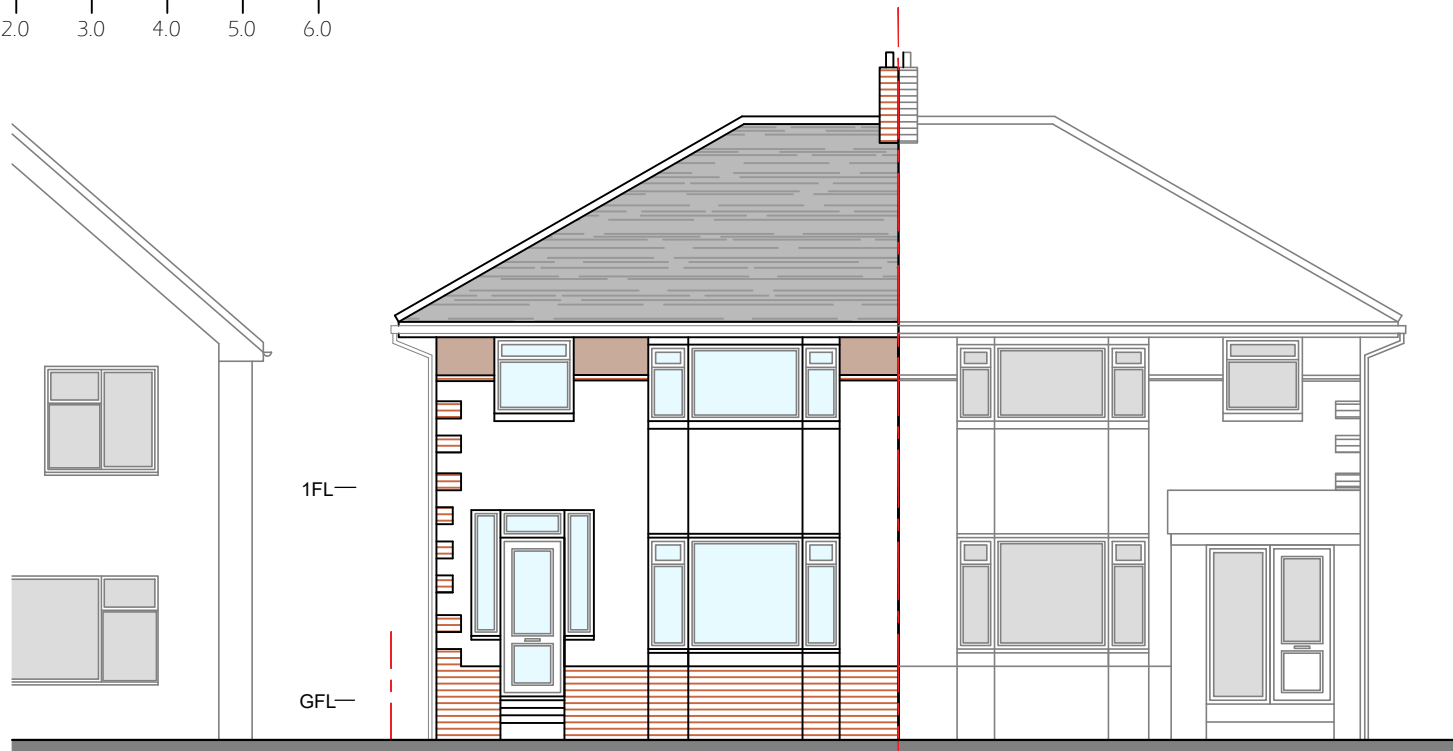



Notes
Report any discrepancies to the author.
This drawing is copyrighted to Temple Ford Design LTD.

 

NORTH - WEST ELEVATION

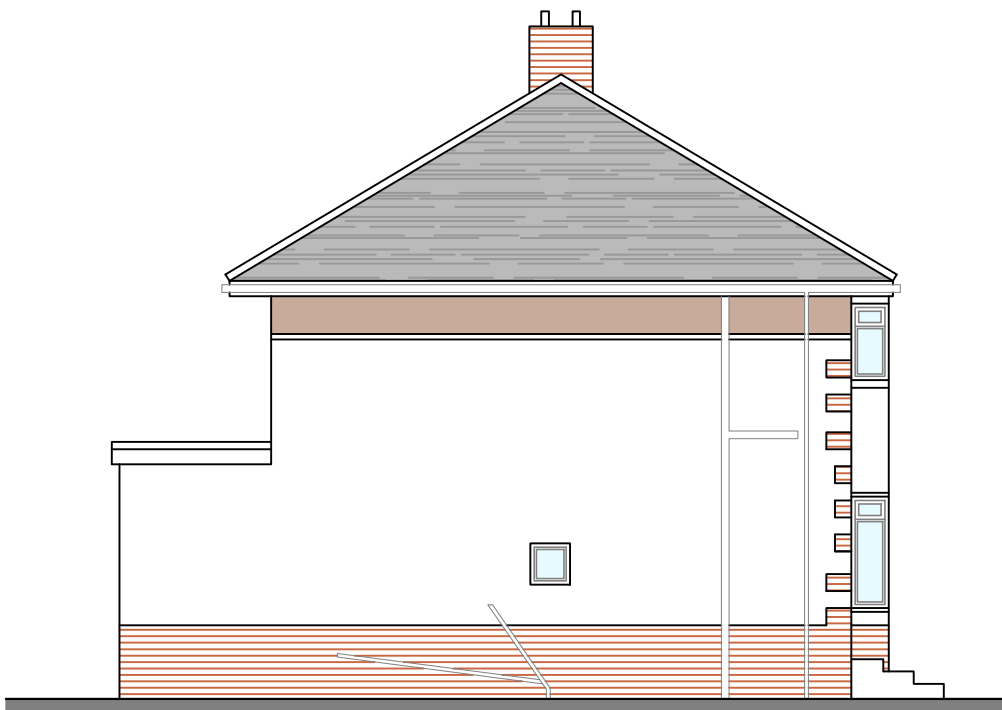

NORTH - EAST ELEVATION

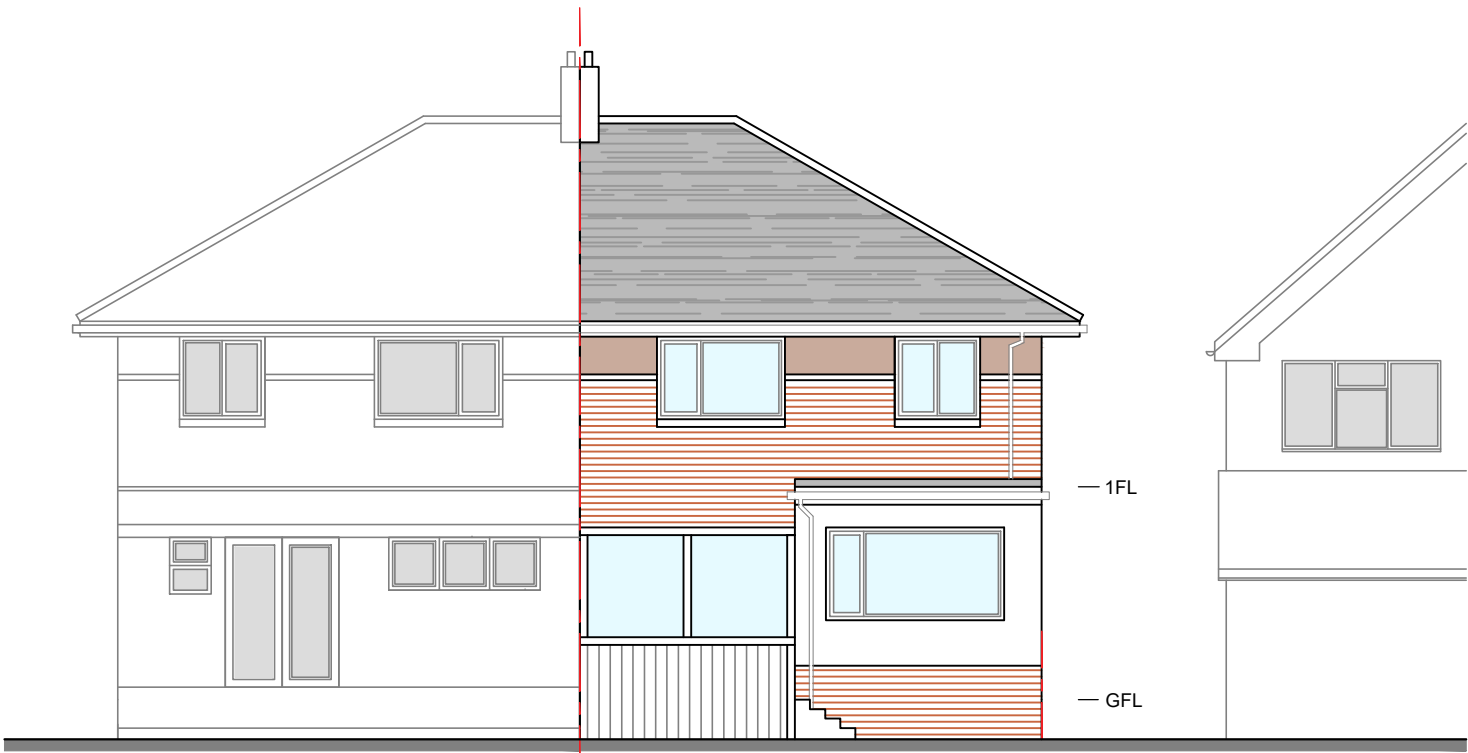

SOUTH - EAST ELEVATION

Revision Notes:

Rev:	Date:	Description:
~	~	~

Date:
December 2022

Scale @ A3:
1:100

Drawing Status:
Design

Drawn:
CW

Checked:
MP

Project:
29 Mead Road
Chandlers Ford, SO53 2FB

Drawing Title:
Elevations
as Existing

Client:
Mrs T Bui

Project:
2126

Dwg No:
902

Rev:
~

Temple Ford Design Ltd
architects



T 023 8027 6393
E templeforddesign@gmail.com W templeforddesign.co.uk