
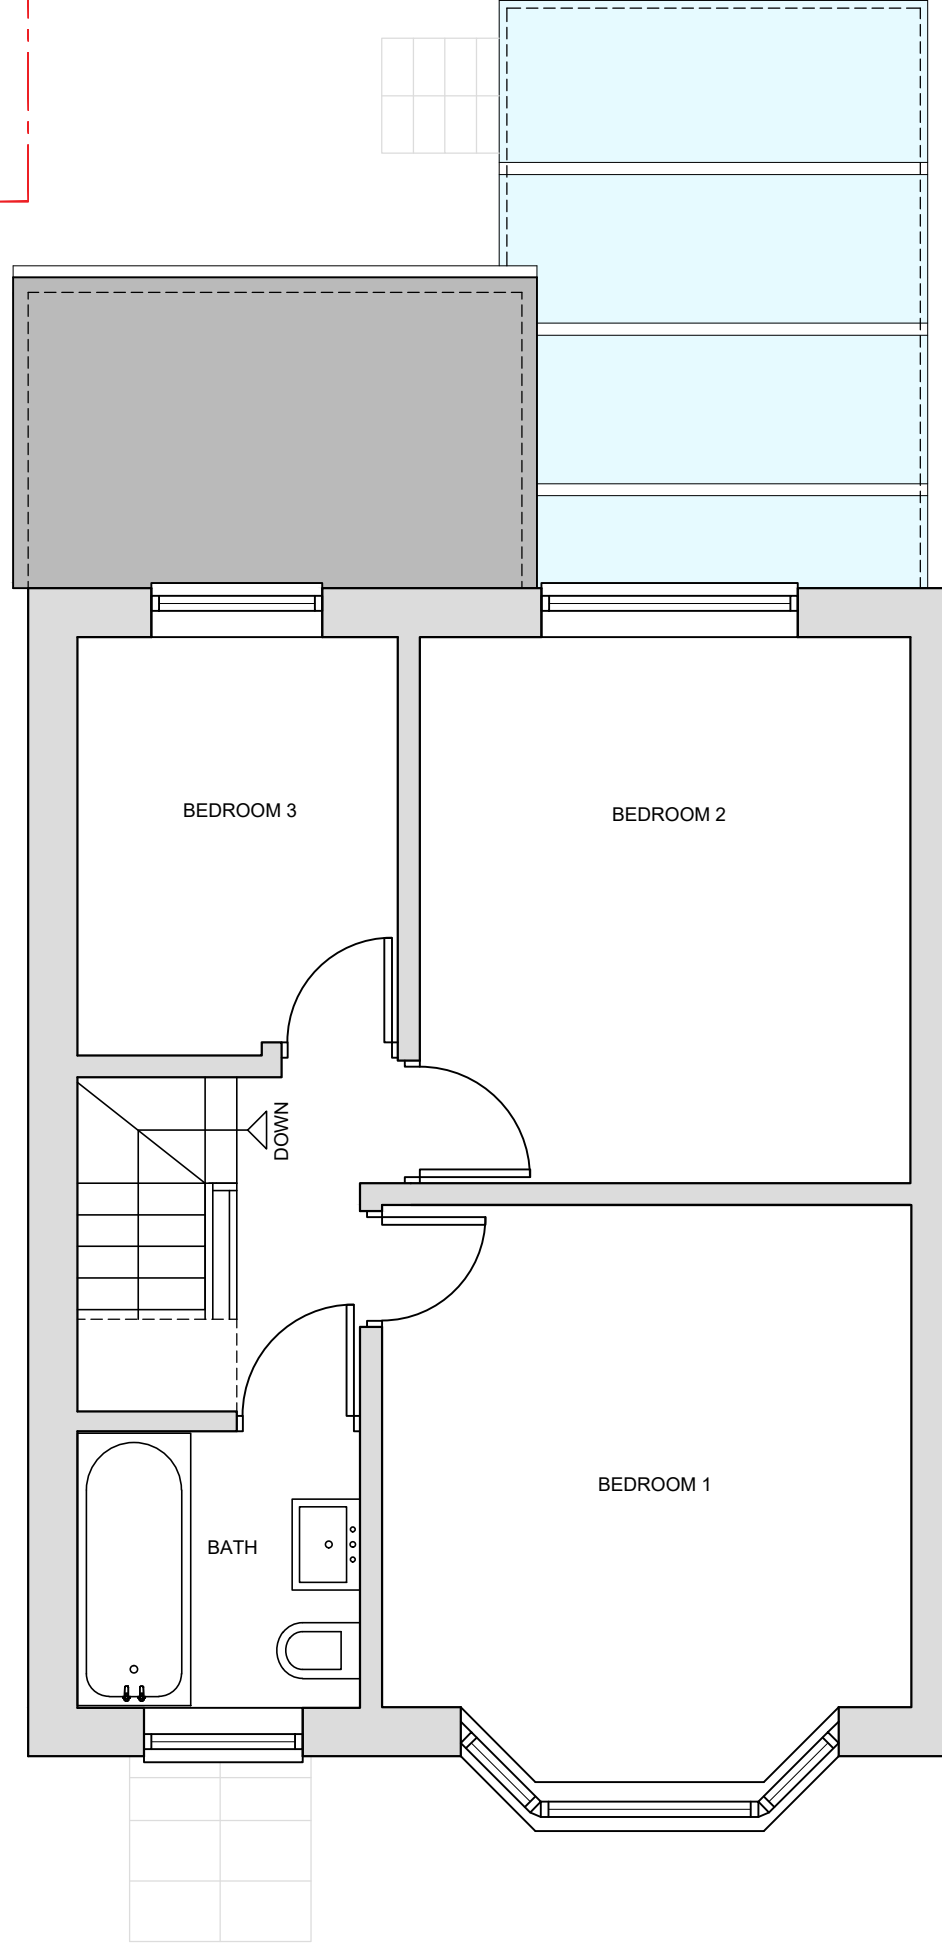


Notes
Report any discrepancies to the author.
This drawing is copyrighted to Temple Ford Design LTD.

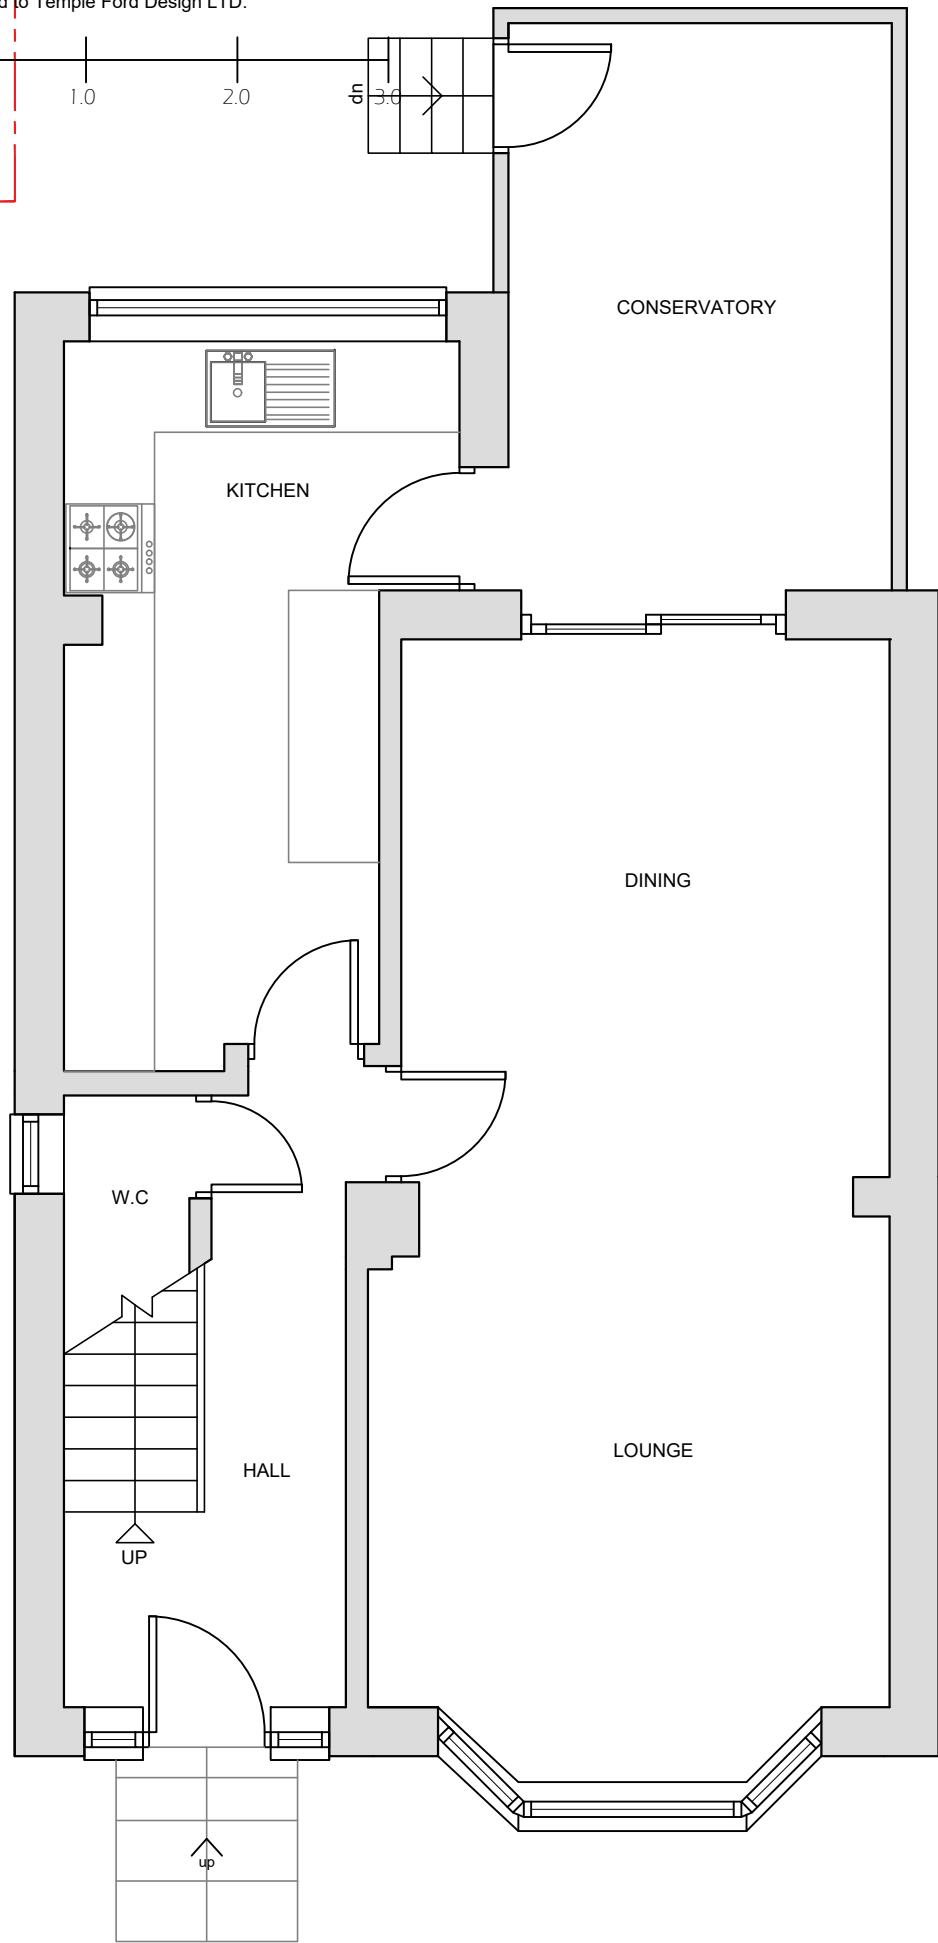

Rev:	Date:	Description:
------	-------	--------------

Client:
Mrs T Bui

Project:
29 Mead Road
Chandlers Ford, SO53 2FB

Drawing Title:
Floor Plans
As Existing

Project: 2126	Dwg No: 901	Rev:
------------------	----------------	------

Status: Design	Drawn: CW	Checked: MP
-------------------	--------------	----------------

Date: December 2022	Scale @ A3: 1:50
------------------------	---------------------

Temple Ford Design Ltd
architects



T 023 8027 6393
E templeforddesign@gmail.com W templeforddesign.co.uk