
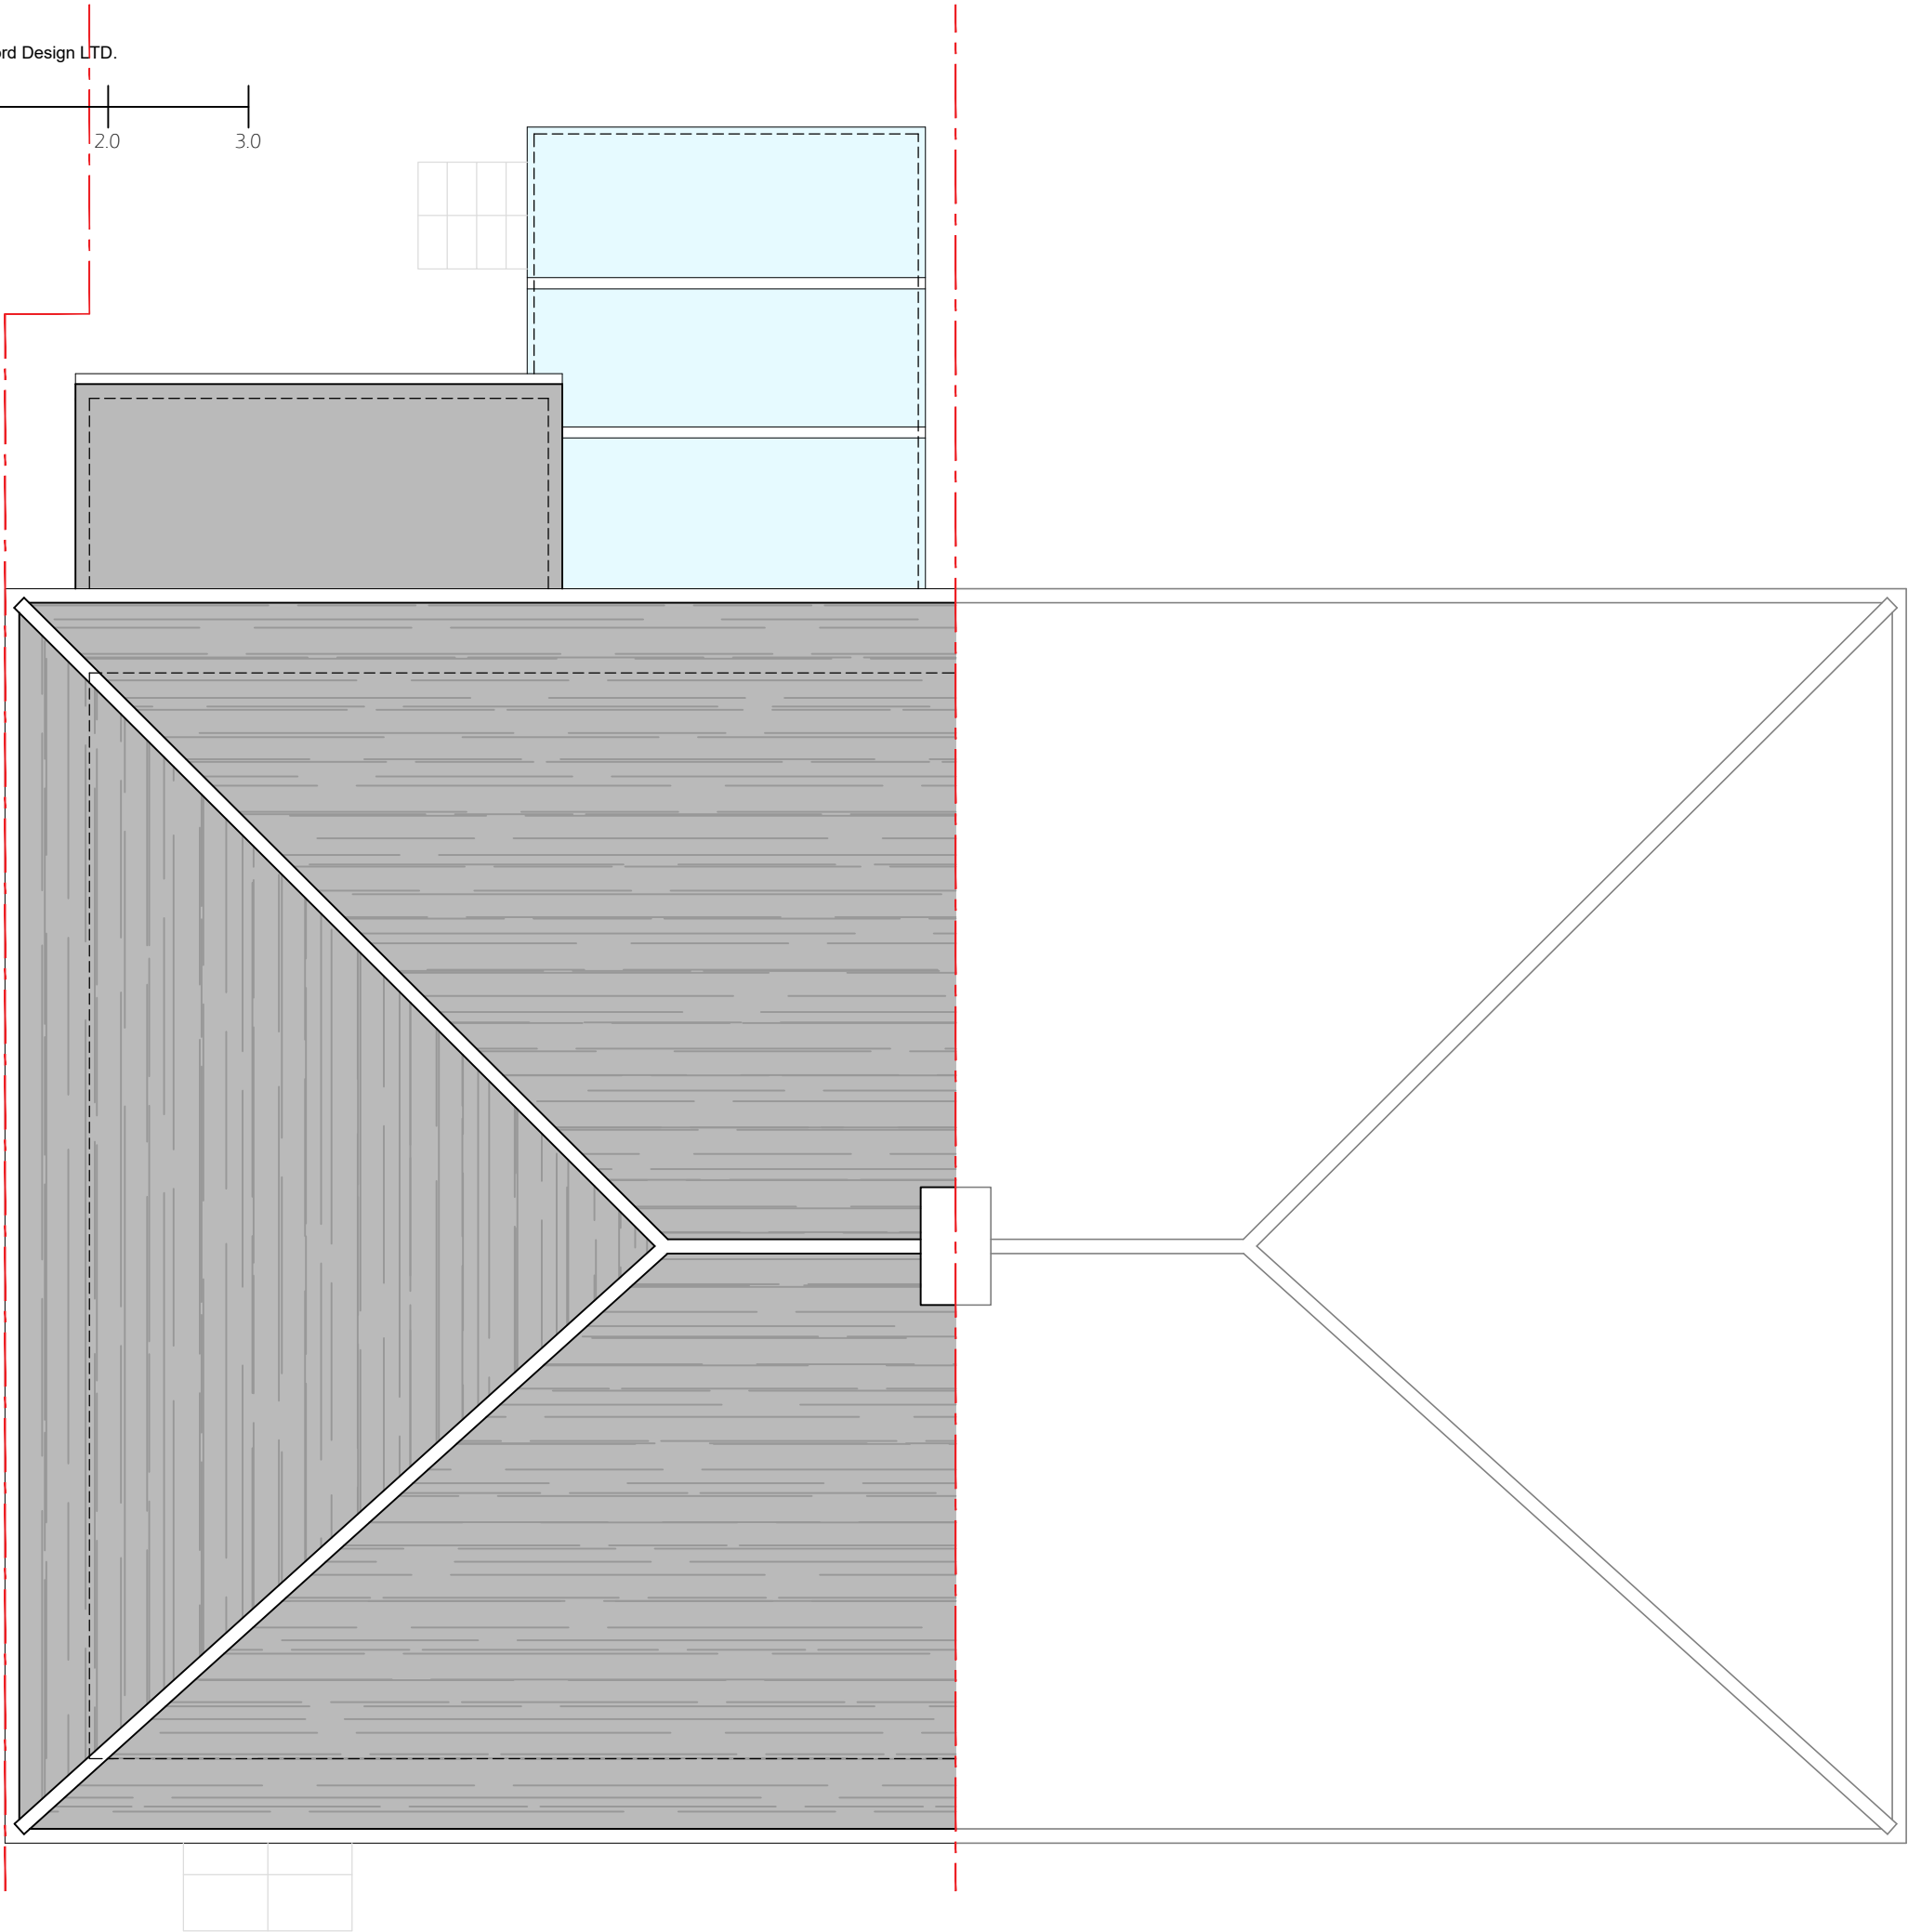


Notes
Report any discrepancies to the author.
This drawing is copyrighted to Temple Ford Design LTD.

 

~ Rev:	~ Date:	~ Description:
--------	---------	----------------

Client: Mrs T Bui

Project: 29 Mead Road Chandlers Ford, SO53 2FB
--

Drawing Title: Roof Plan As Existing
--

Project: 2126	Dwg No: 903	Rev:
------------------	----------------	------

Status: Design	Drawn: CW	Checked: MP
-------------------	--------------	----------------

Date: December 2022	Scale @ A3: 1:50
------------------------	---------------------

Temple Ford Design Ltd
architects



T 023 8027 6393
E templeforddesign@gmail.com W templeforddesign.co.uk