


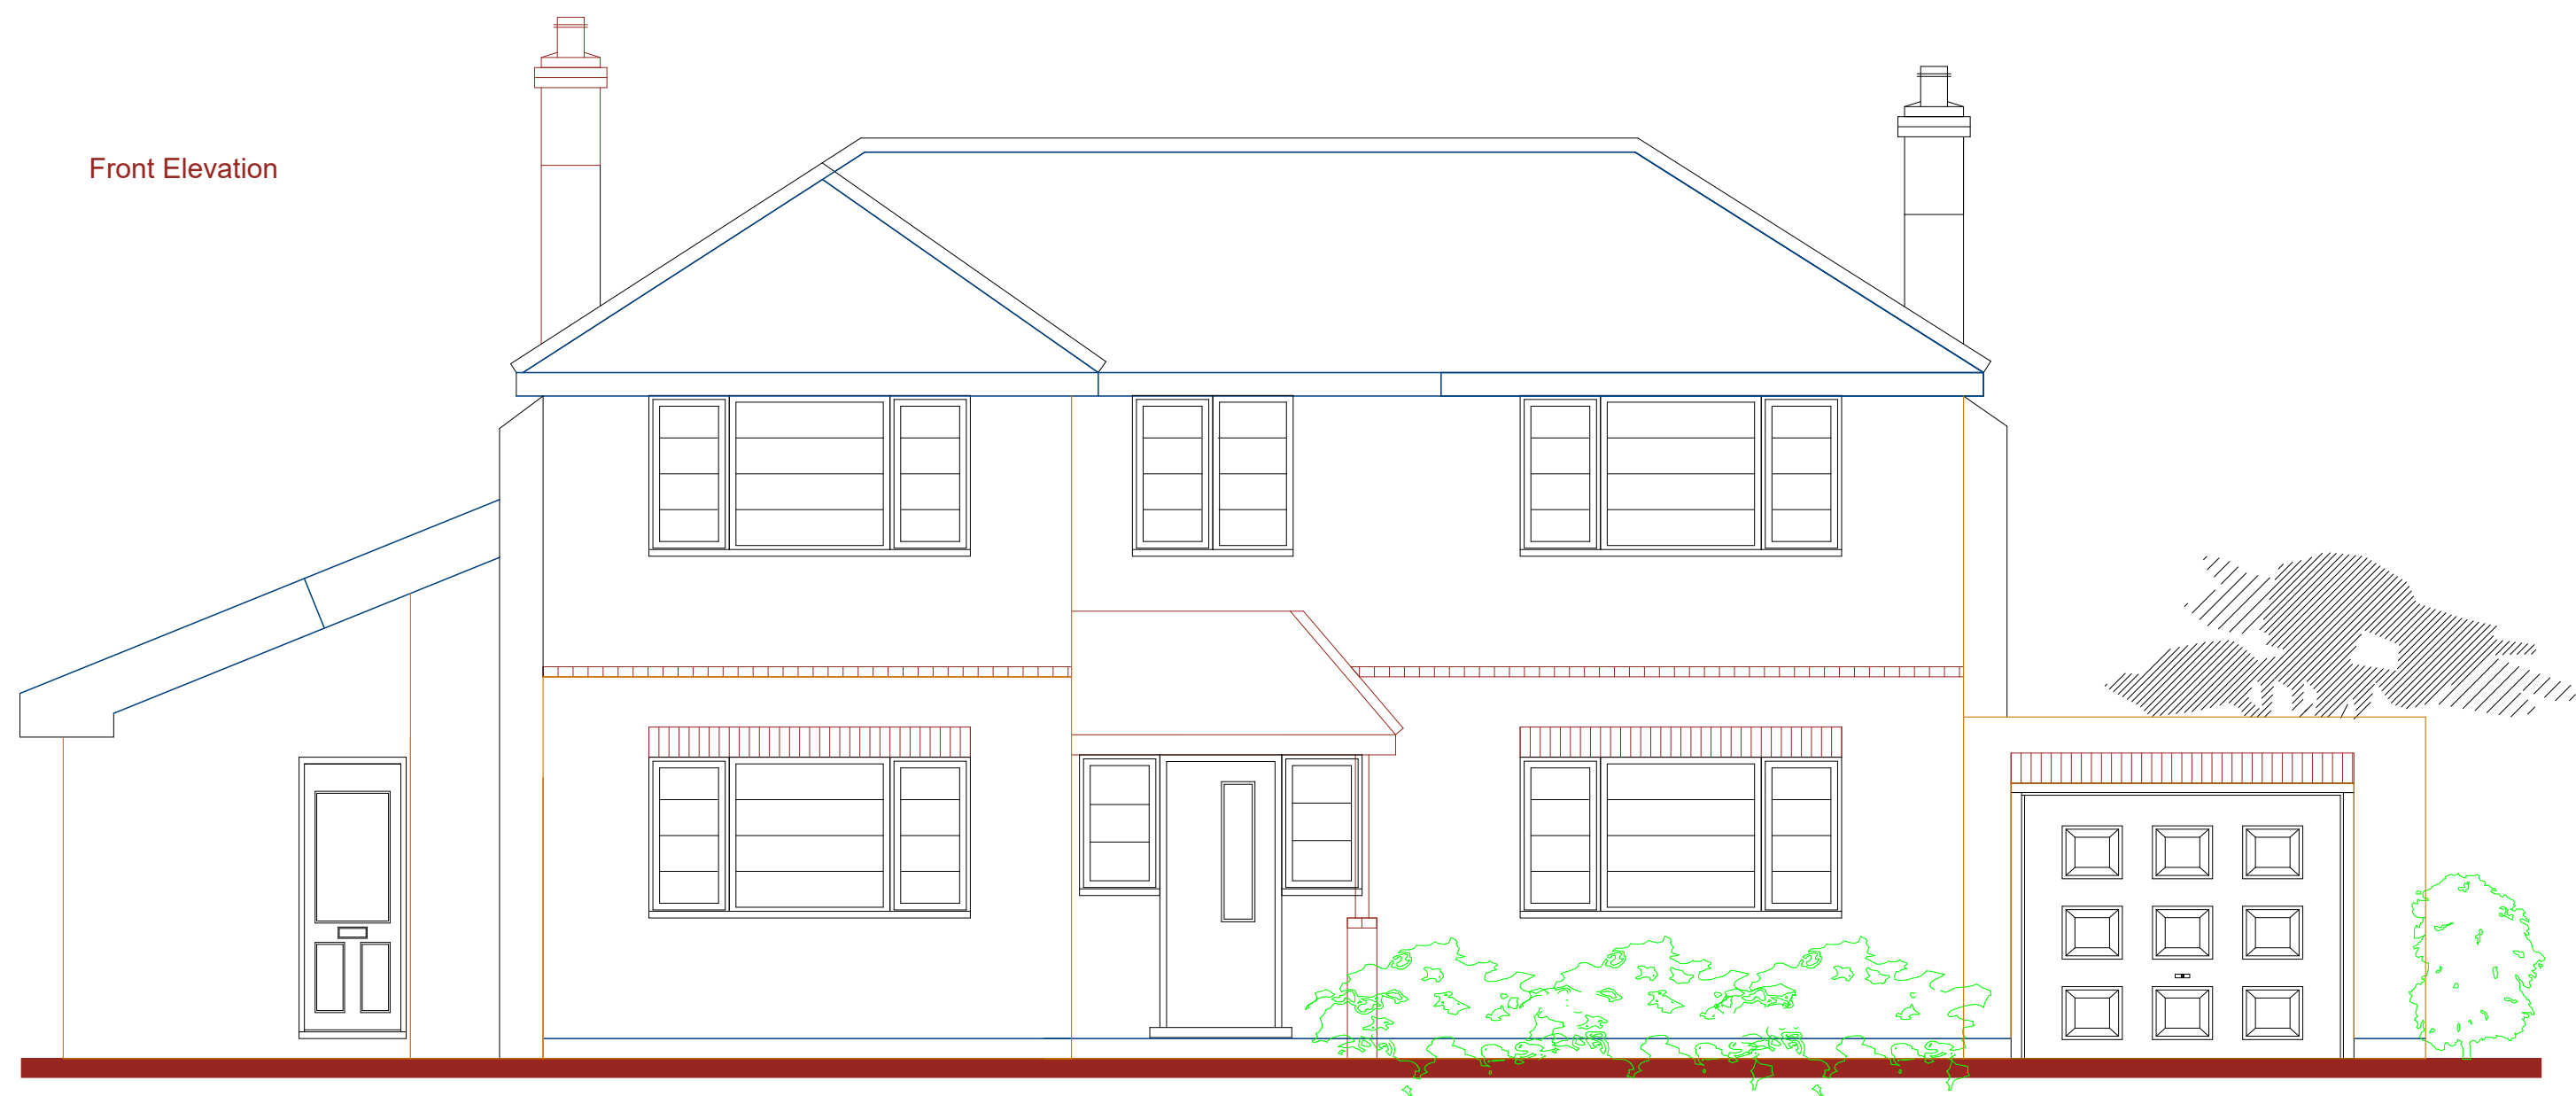


Front Elevation



Front Elevation


2nd Storey Extended

Single Storey Extended

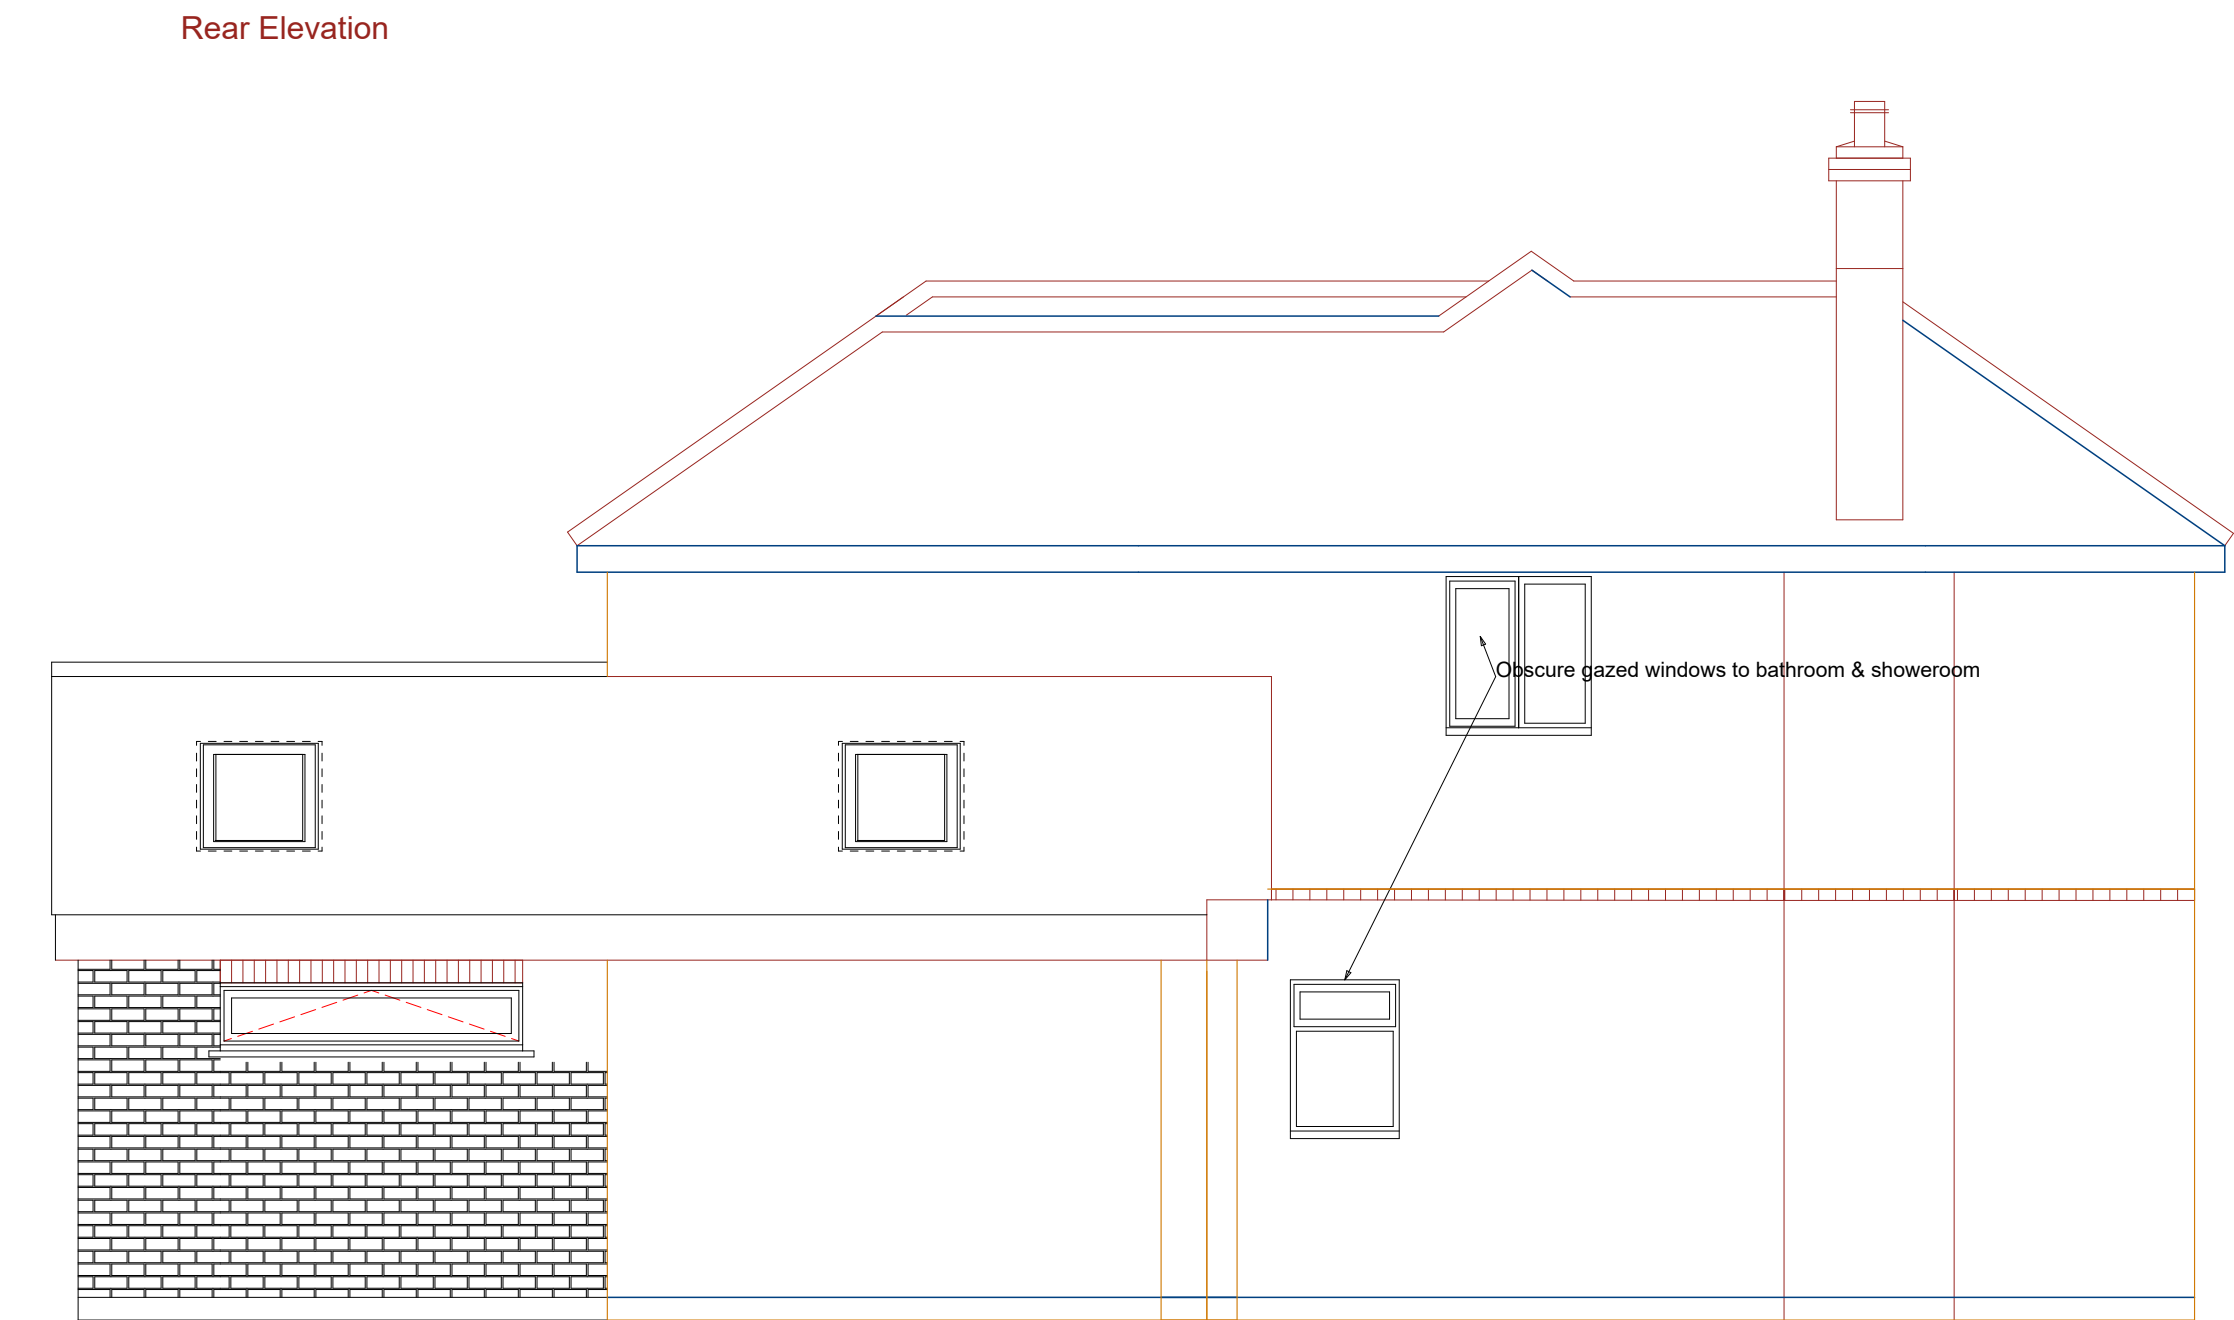


Rear Elevation

Side Elevation

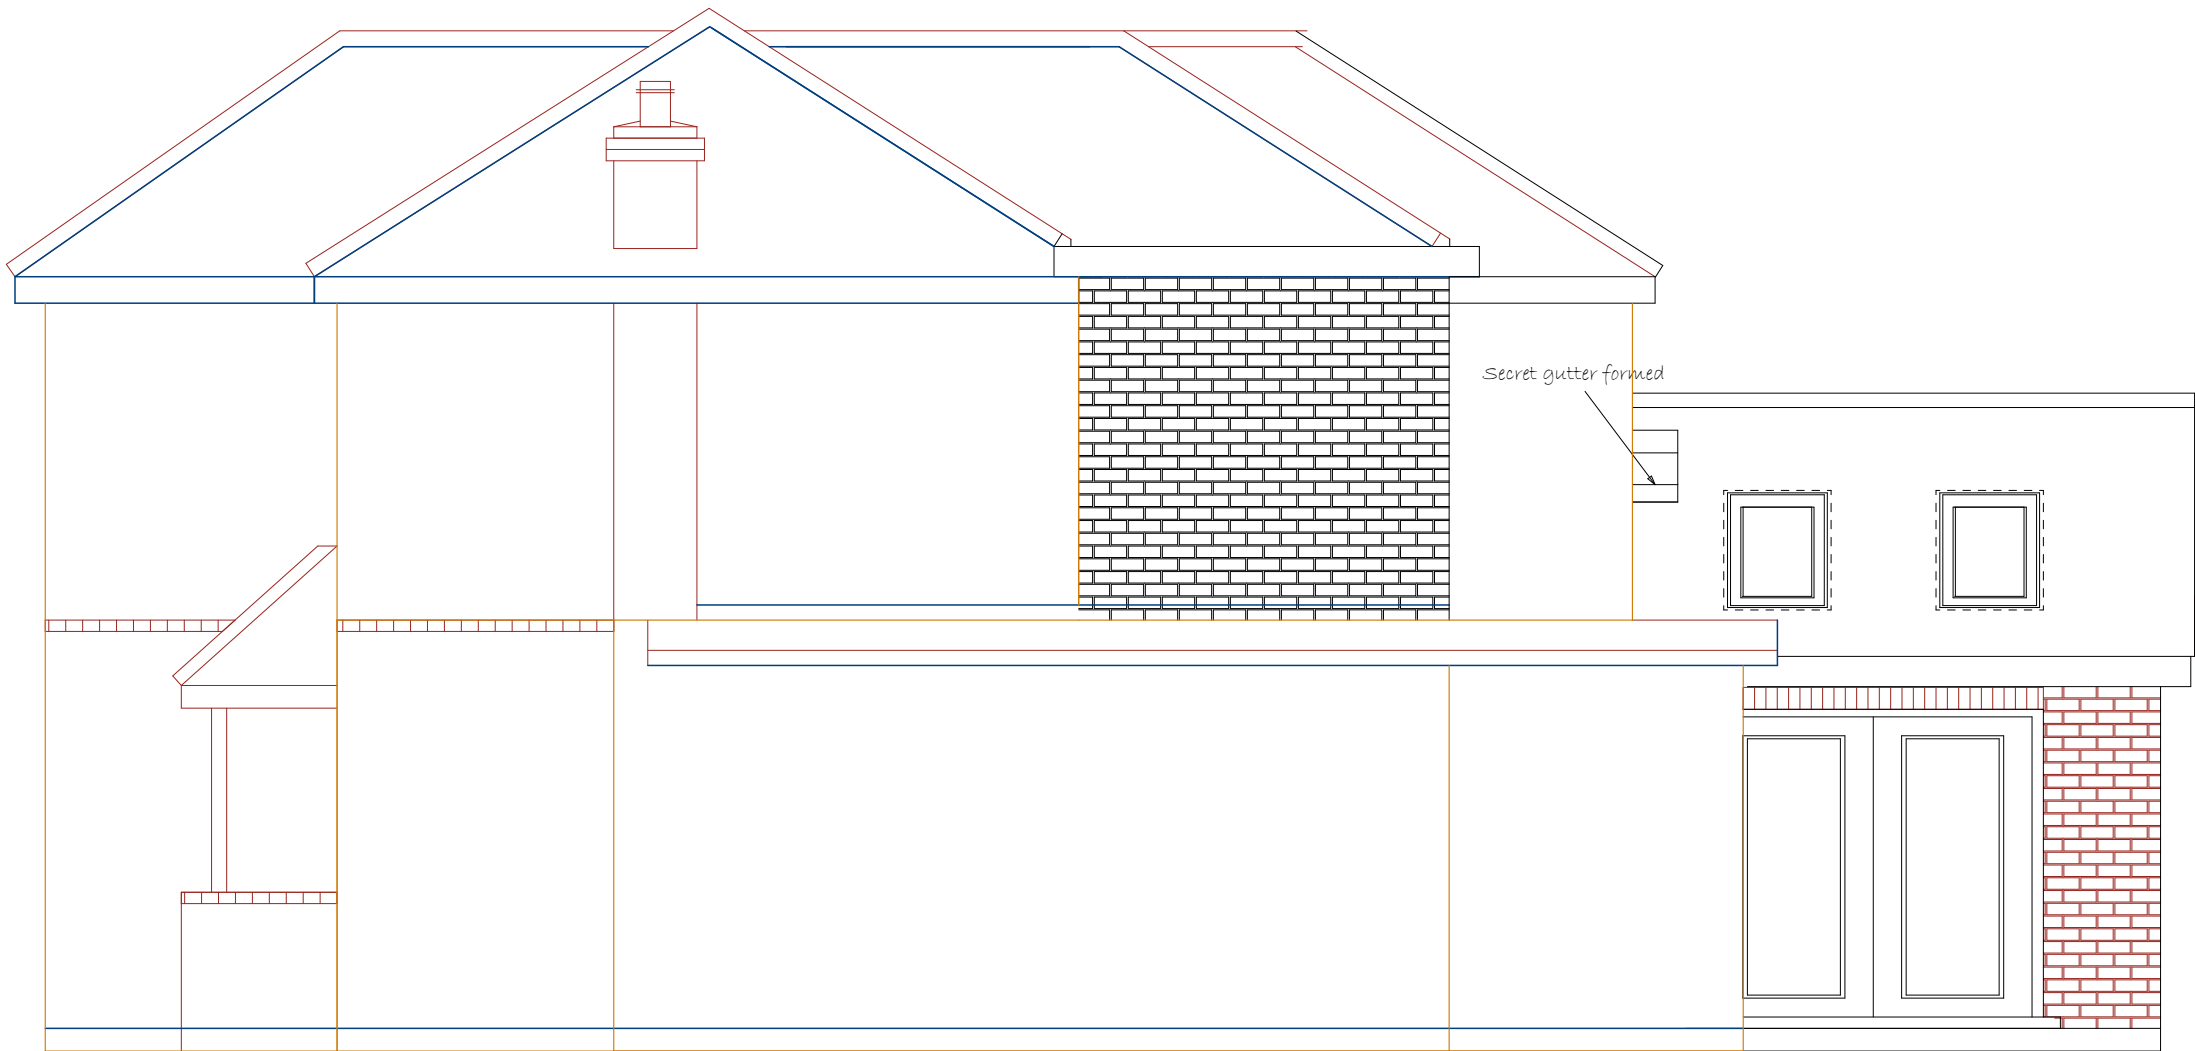

Side Elevation

Notes

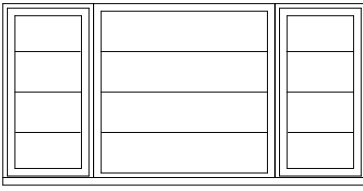

Single Storey Rear Extension & 2nd Storey Extended Bedroom

Project

3 Oakwood Road
Chandlers Ford
SO53 1LW

Drawing Title
Proposed Elevations

Client

Mr & Mrs Champetier

Drawing No.

Ch/05/22 Rev C

Date

JAN 23

Drawn by

PD

Scale

1:50

Checked by

Page Size - A1

3000 mm

Company Address, Phone & Email