




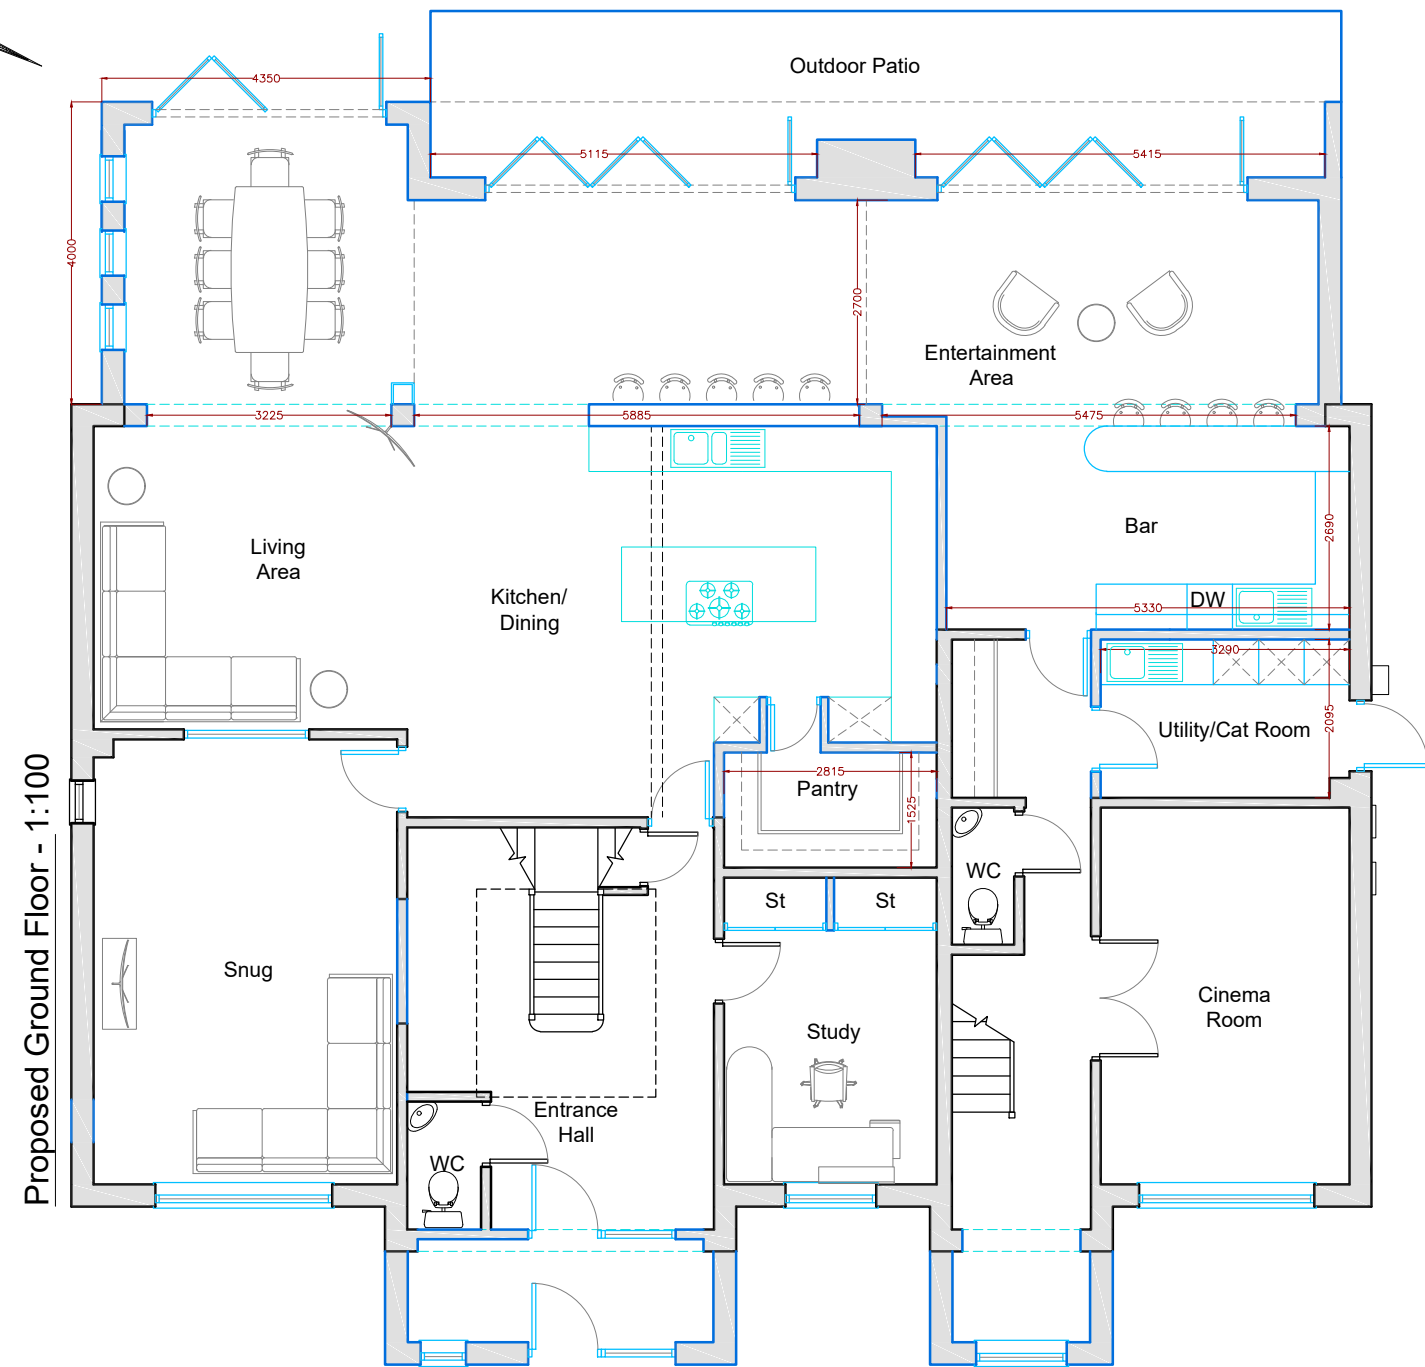

Proposed Ground Floor - 1:100

 


Proposed First Floor - 1:100

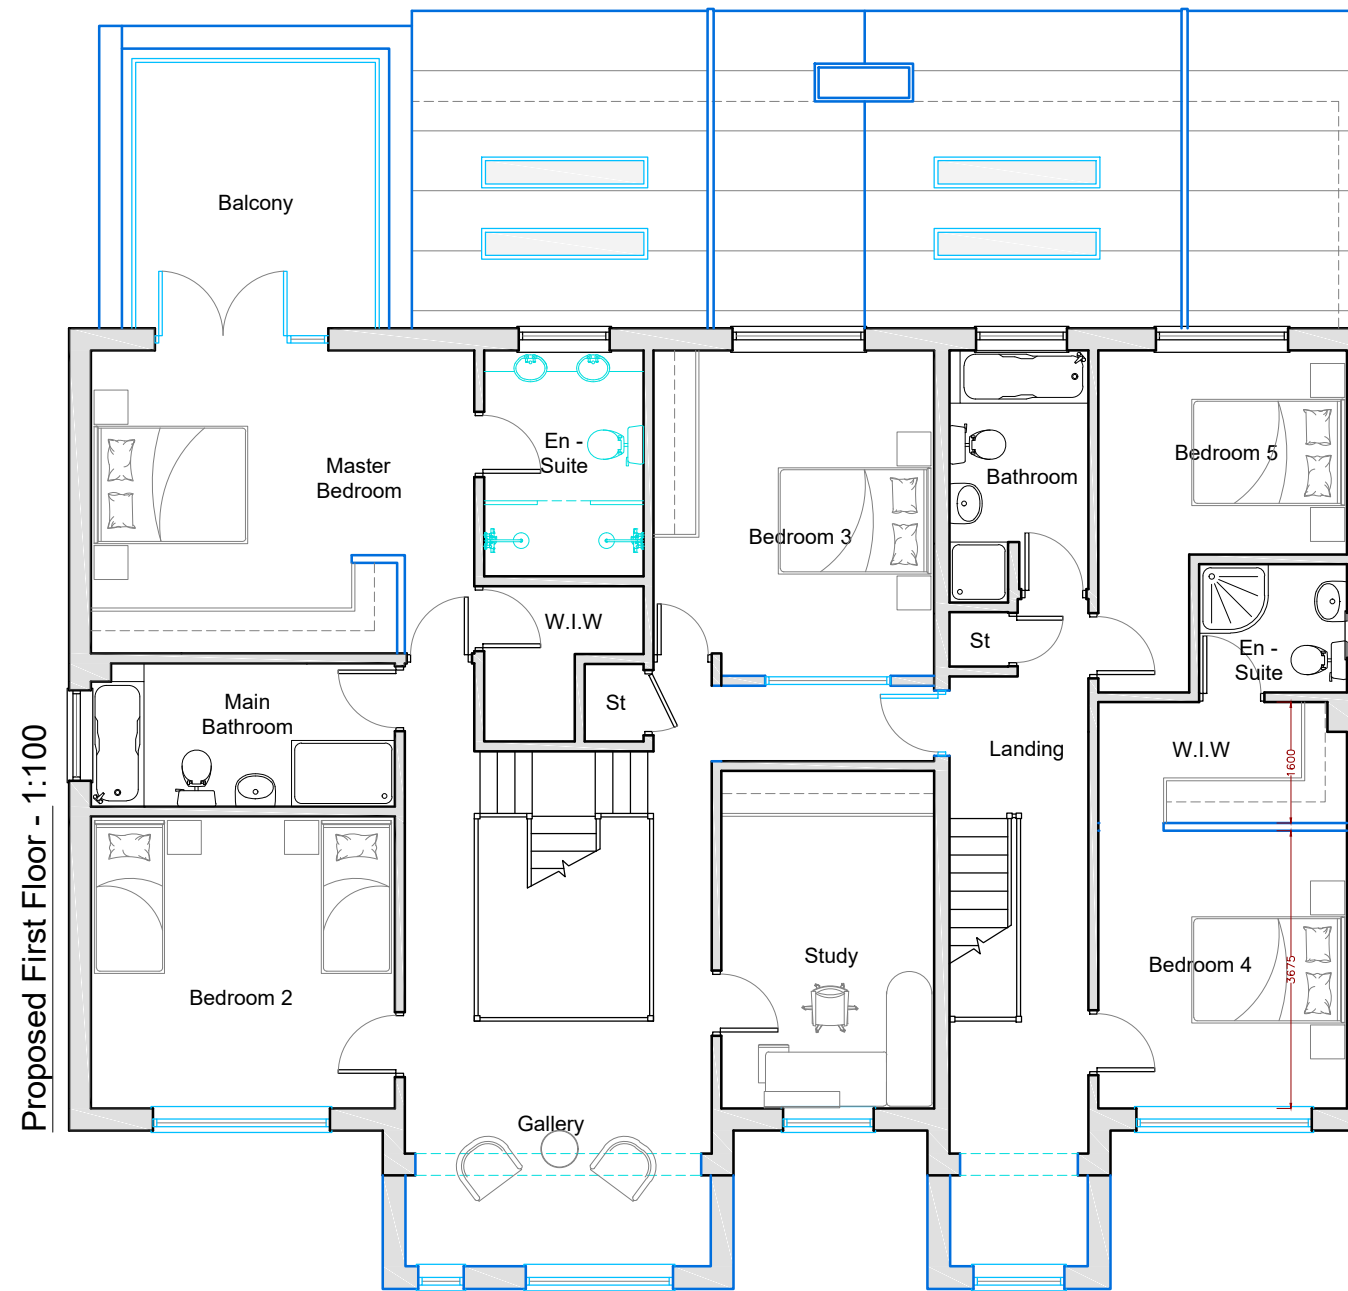

Location Plan - 1:1250


0m 10m 20m 30m 40m 50m
K.A.D. Licensed O.S. No. 100047482

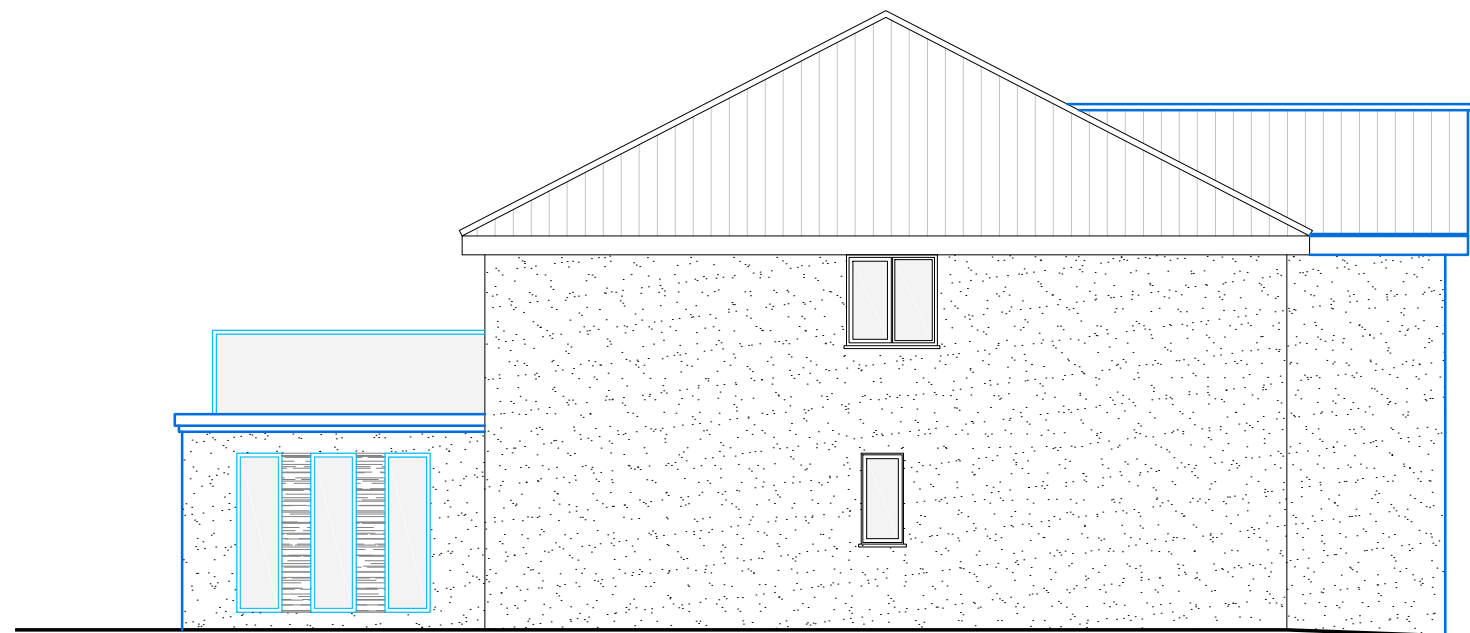


Proposed South Side Elevation - 1:100




Proposed Front Elevation - 1:100

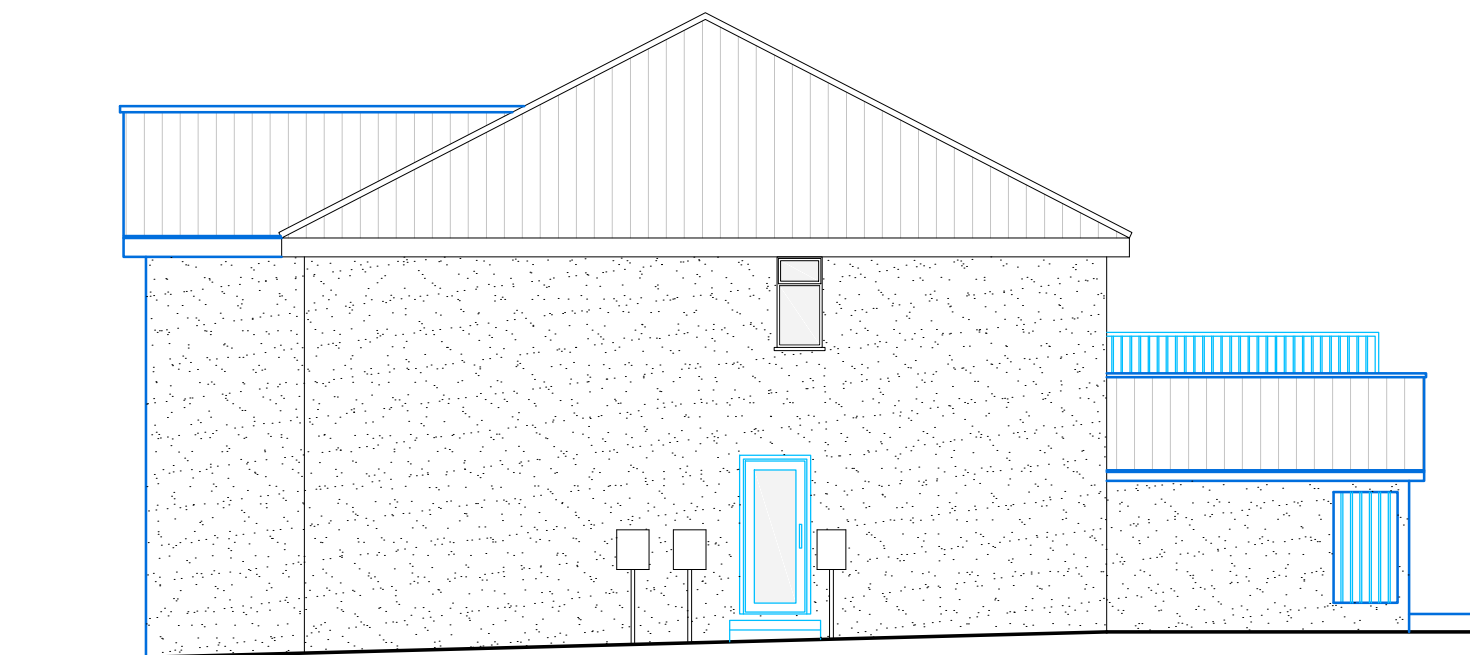

Proposed North Side Elevation - 1:100

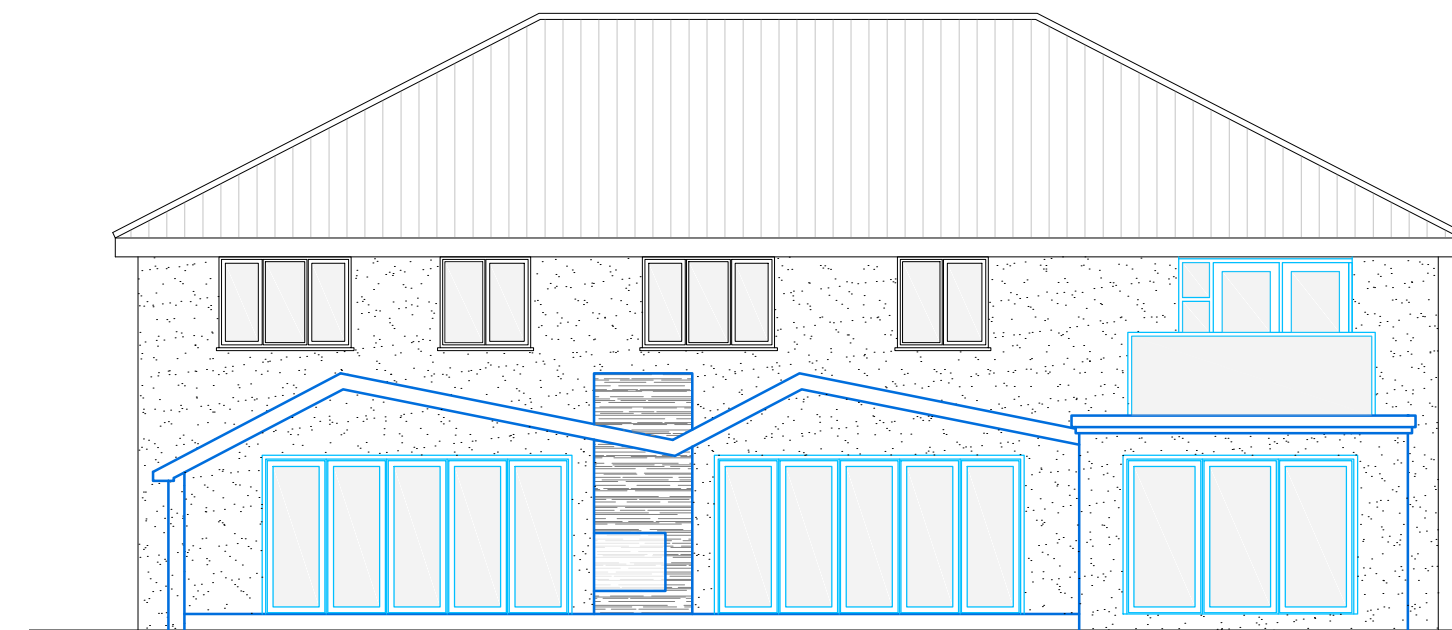

Proposed Rear Elevation - 1:100

 

Rev	Revision	By	Date	
K NIGHT A DRCHITECTURAL D ESIGN				
K.A.D. Ltd. First Floor Unit 7 The Quarterdeck Port Solent PO6 4TP T: 01489 660194 E: admin@k-a-d.co.uk W: www.k-a-d.co.uk				
Client MR AND MRS M. O'DONNELL				
Project 76 BURSLEDON ROAD HEDGE END SOUTHAMPTON SO30 0BZ				
Drawing PROPOSED PLANS AND ELEVATIONS				
Scale 1:100@A2		Date NOV 2022		
Project no.	Sequential	Bldg/Floor	Detail	Rev
KAD	02	A	PP	C