



Rev.	Date	Note	Author	Checked
**	22/01/2023	*****	**	***

Site Plan - Key

- Temporary Site Buildings - WC, Shed
- Materials & Plant Storage Areas
(Within Garage Once Constructed)
- Temporary Parking - Delivery/Collection
- Operatives & Visitor Vehicle Parking
- Operatives & Visitor Pedestrian Access
- Waste Skip

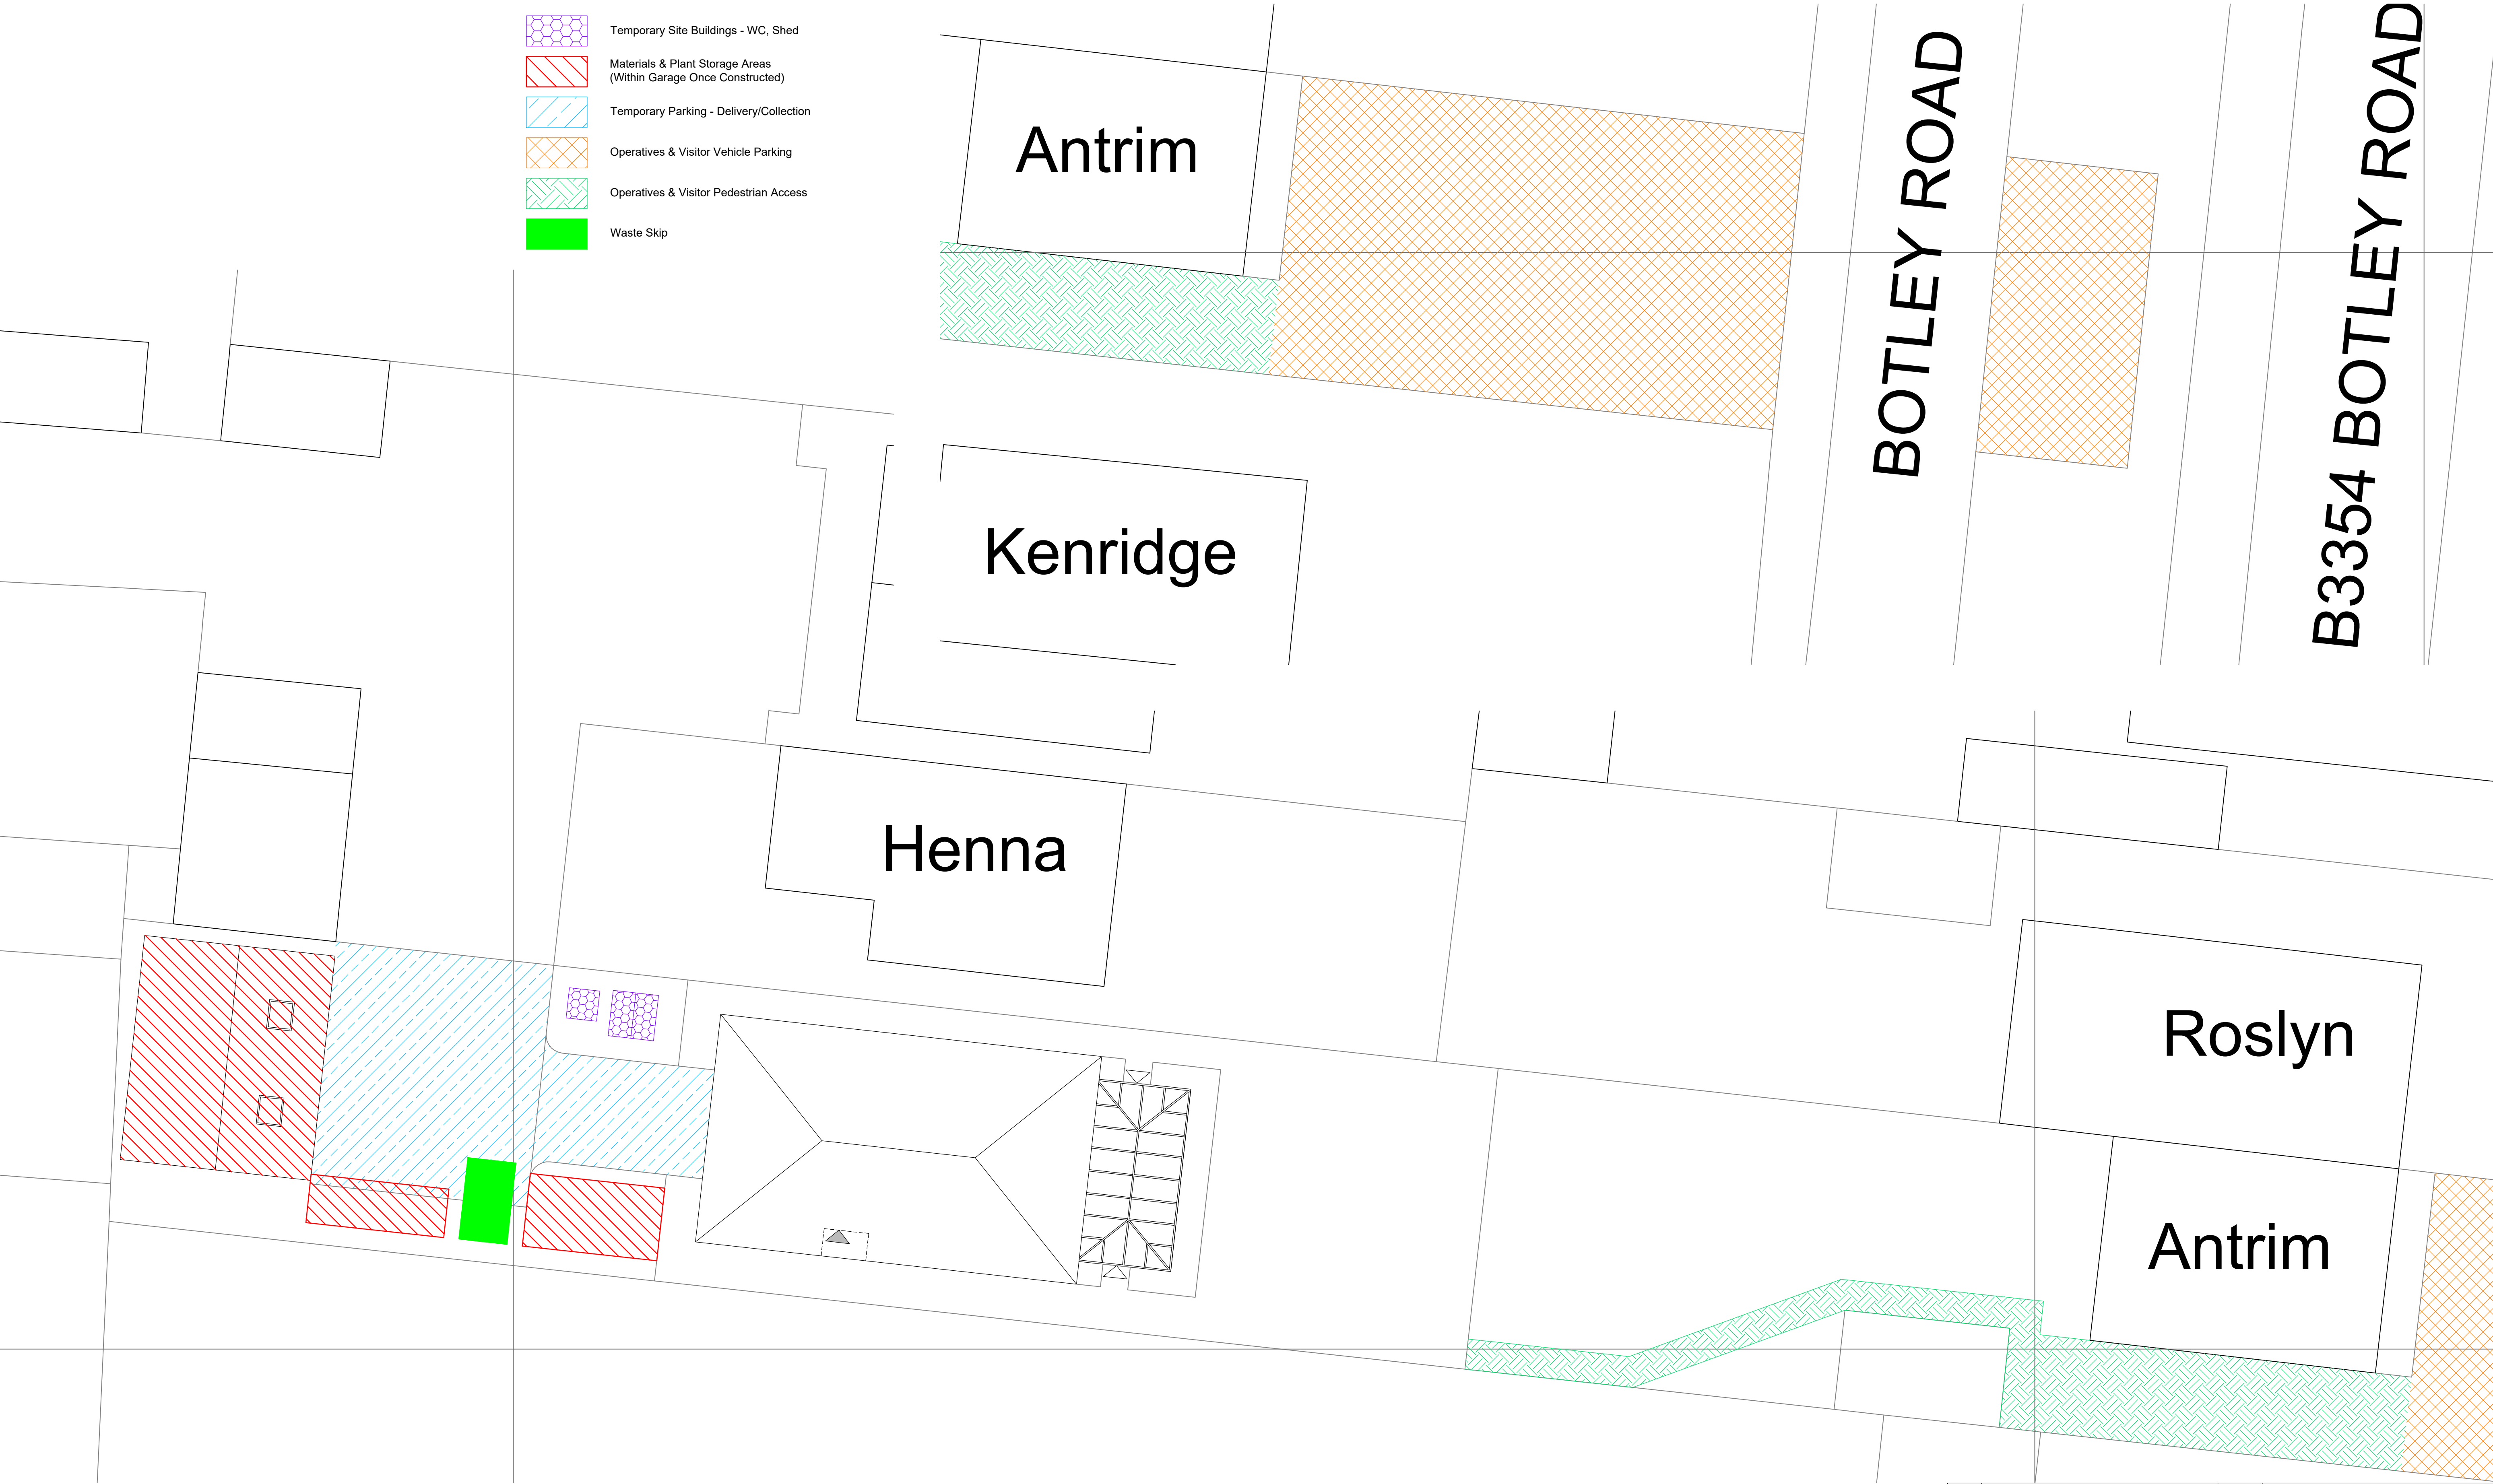

SITE PLAN - DESIGNATED AREAS
Scale 1:100

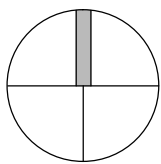

Project	PROPOSED NEW DWELLING REAR OF ANTRIM BOTLEY ROAD HORTON HEATH, SO50 7DW				Drawing	SITE PLAN - DESIGNATED AREAS		
					Job-Dwg Number	CR-4022-01-PL-03	Rev.	-
Client	KIRKGREY LTD				Create Architectural & Design Services Ltd 17 Dolphin Court, St Helens Parade, Southsea, Hampshire, PO4 0QL T: 023 88016240 E: enquiries@create-ads.co.uk			
Status	PLANNING							
Scale	1:100	Sheet Size	A1					
Author	RR	Checked	**	Date	JAN 2023			