


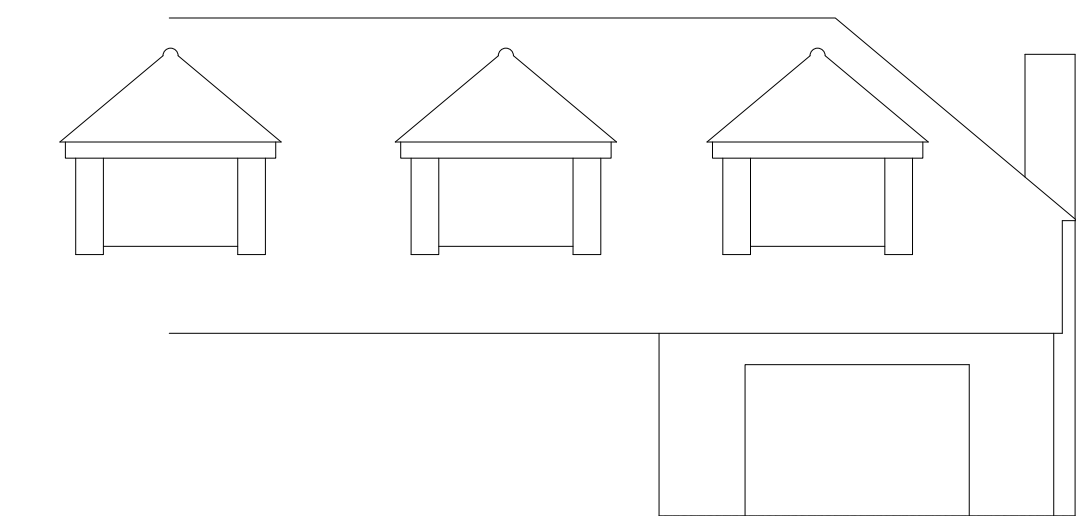

Front (North-East) Facing Elevation
AS EXISTING
Scale 1:100




Side (South-East) Facing Elevation
AS EXISTING
Scale 1:100




Side (North-West) Facing Elevation
AS EXISTING
Scale 1:100




Rear (South-West) Facing Elevation
AS EXISTING
Scale 1:100

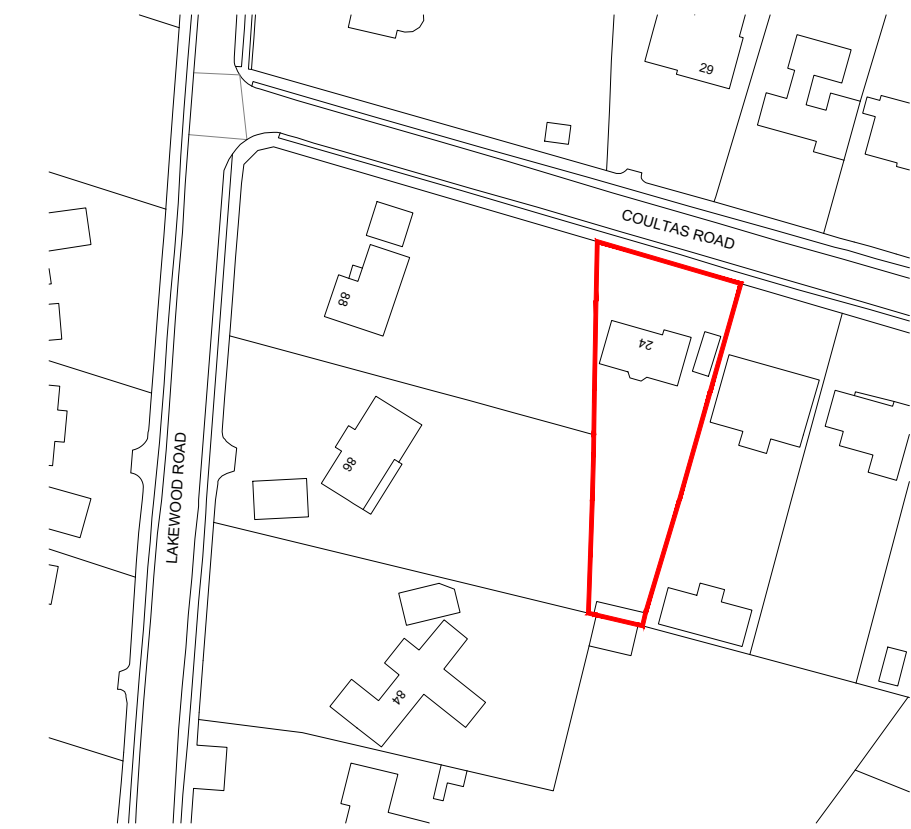


Location Plan
AS EXISTING
Scale 1:1250

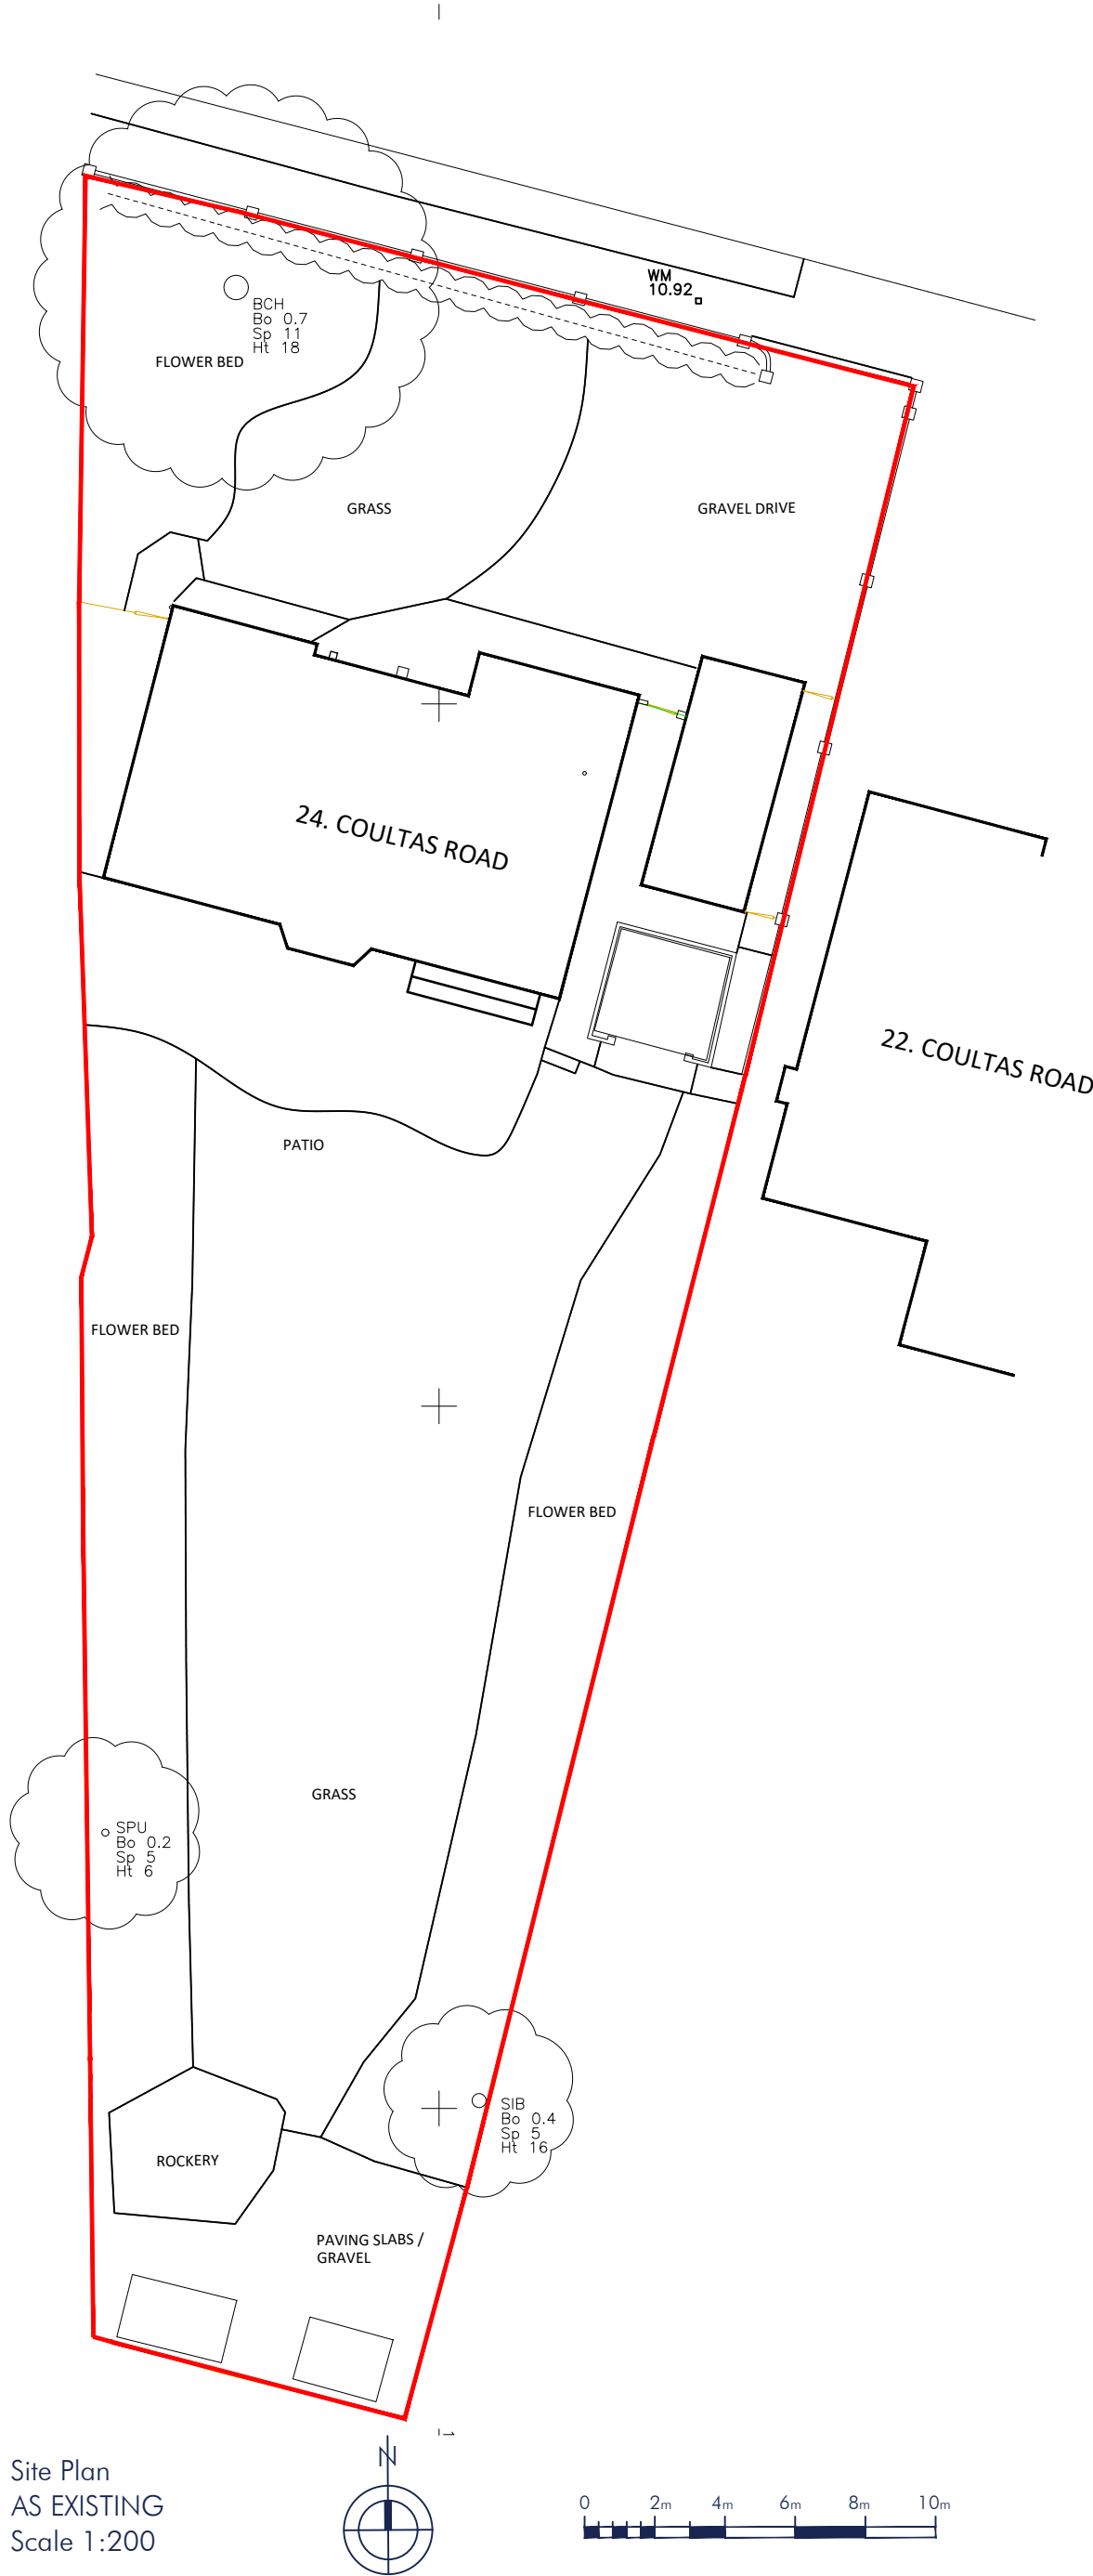


Site Plan
AS EXISTING
Scale 1:200

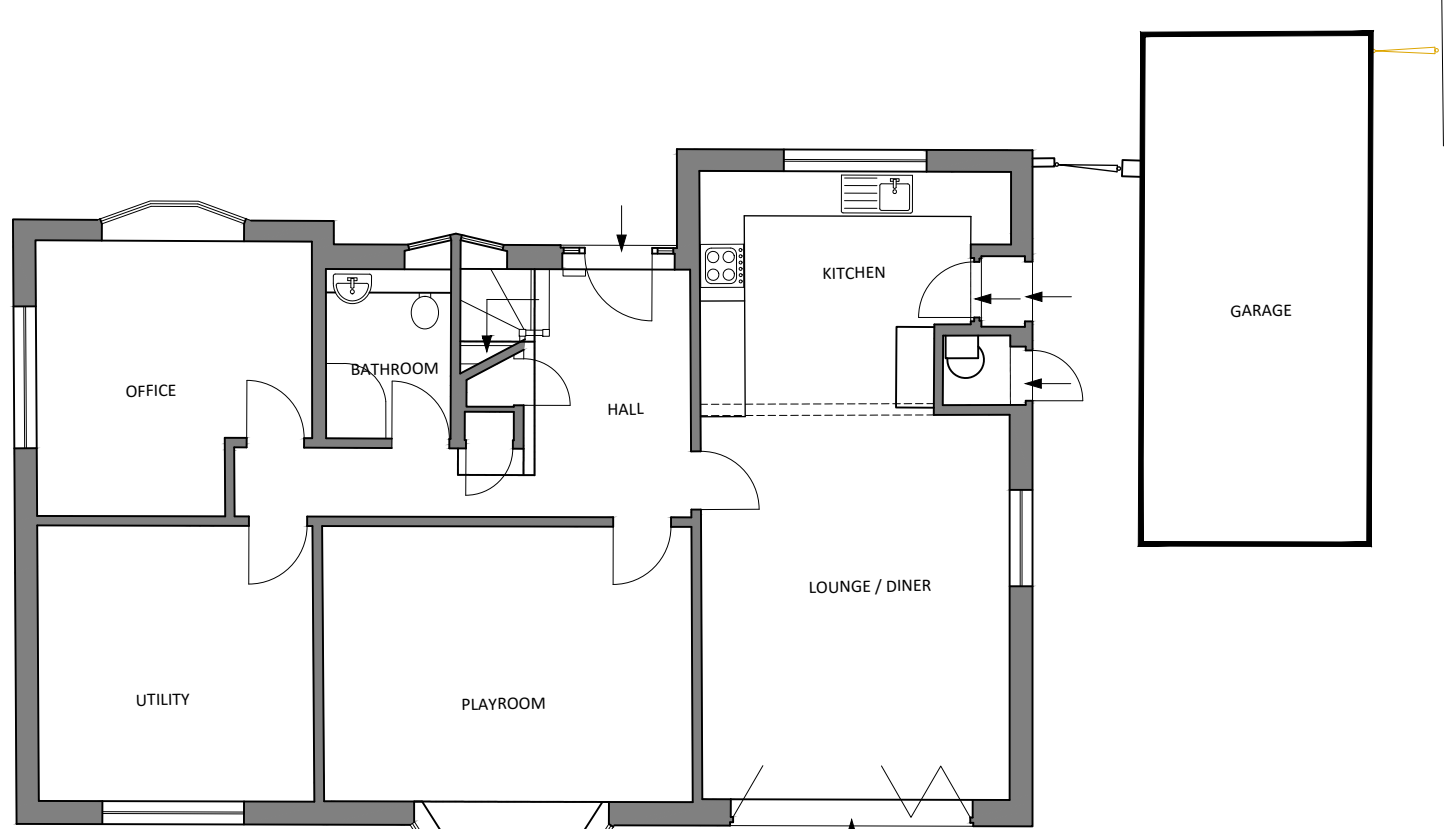

Ground Floor Plan
AS EXISTING
Scale 1:100

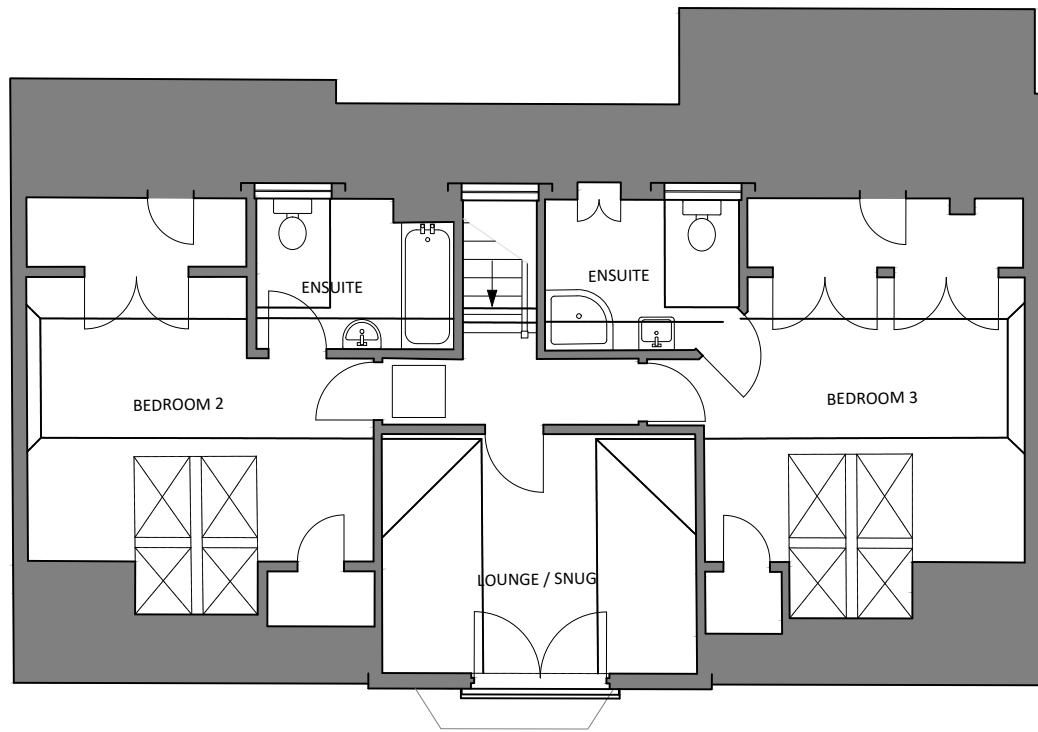

First Floor Plan
AS EXISTING
Scale 1:100

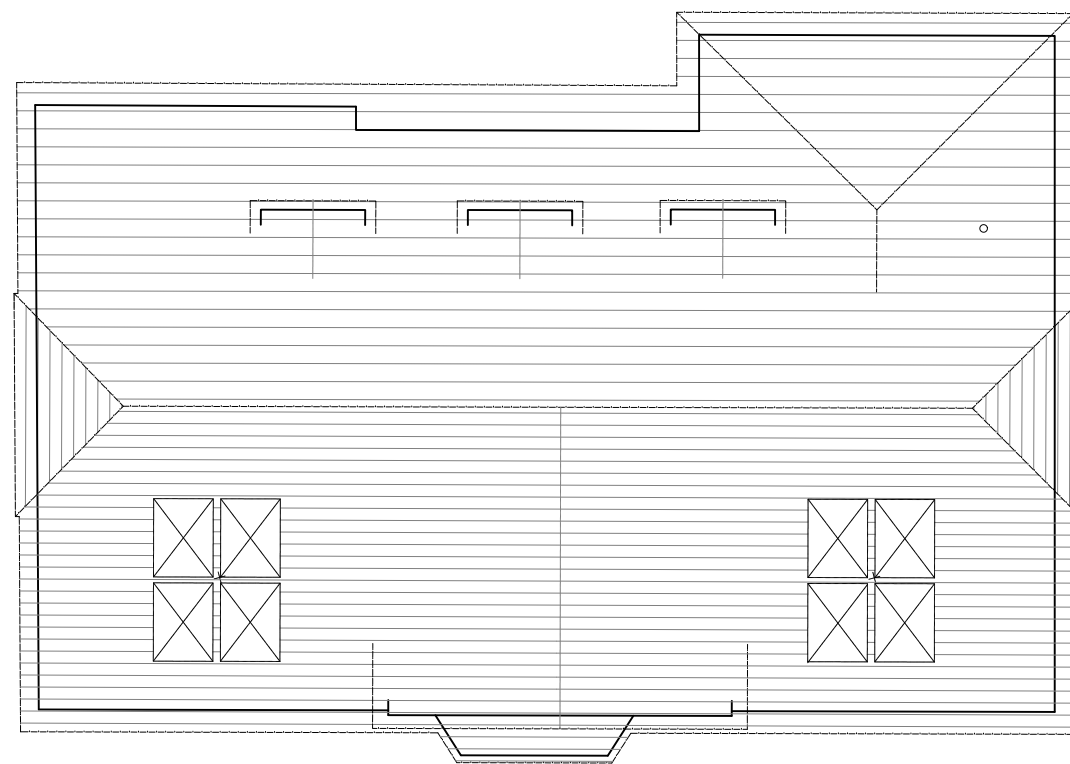

Roof Plan
AS EXISTING
Scale 1:100

MATERIAL SCHEDULE:

Walls - Red facing brickwork. Brown tile hanging.

Roof - Brown Clay Roof Tiles

Windows - White UPVC window frames

Doors - White UPVC door frames.

RWP - White UPVC guttering.

No.	Description	Date

SC Architecture
Anchor House, School Lane
Chandlers Ford, Eastleigh
Hampshire SO53 4DY

T: 023 8026 9222
E: info@sc-architecture.co.uk
W: www.sc-architecture.co.uk

RIBA 
Chartered Practice

Drawing Title:
Planning Drawings
AS EXISTING

Project Title:
24 Coultas Road
Chandler's Ford

Drawing No.:
5000-P-01

Revision: -

Date: Jan 23

Scale: Varies

Drawn: AV

Checked: MSS

This drawing is the copyright of the company and must not be reproduced or used without permission. Annotated dimensions are to be taken in preference to scaled dimensions and site dimensions must be checked before work is commenced