



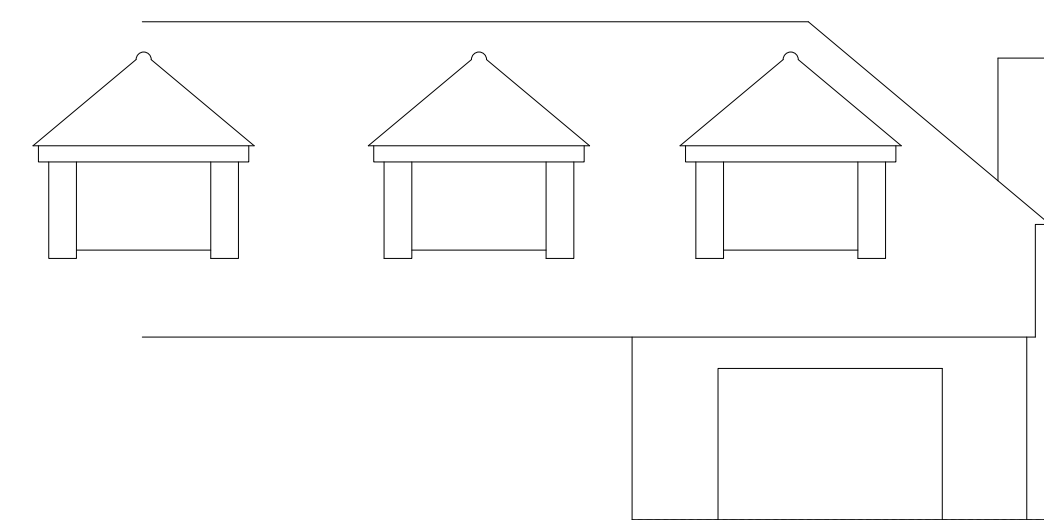


Front (North-East) Facing Elevation  
AS PROPOSED  
Scale 1:100



Side (South-East) Facing Elevation  
AS PROPOSED  
Scale 1:100

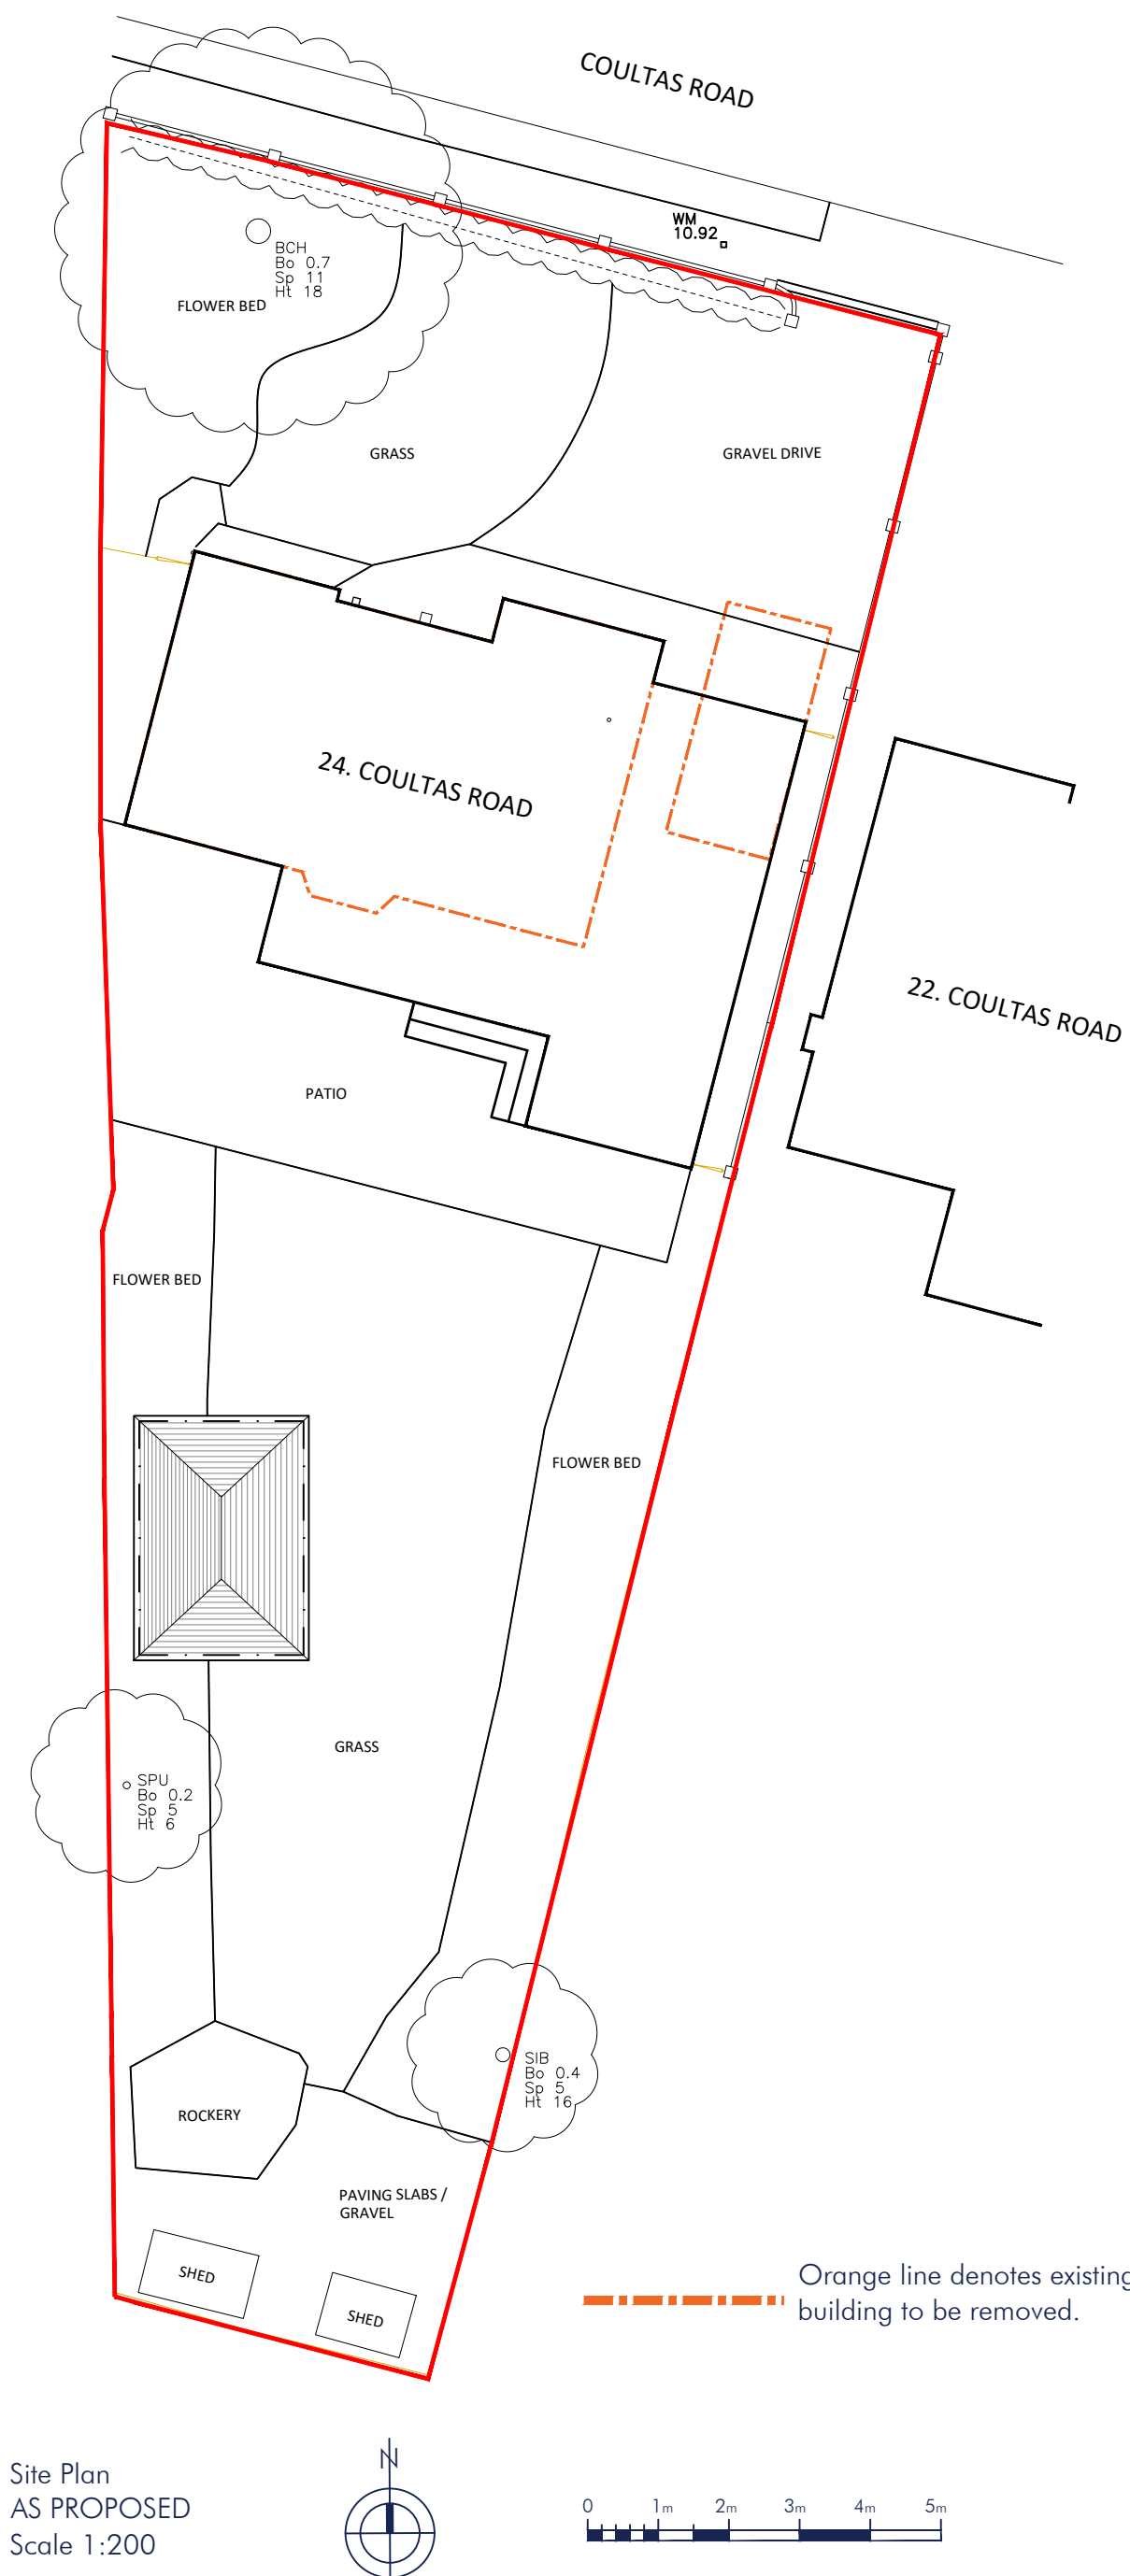

Rear (South-West) Facing Elevation  
AS PROPOSED  
Scale 1:100

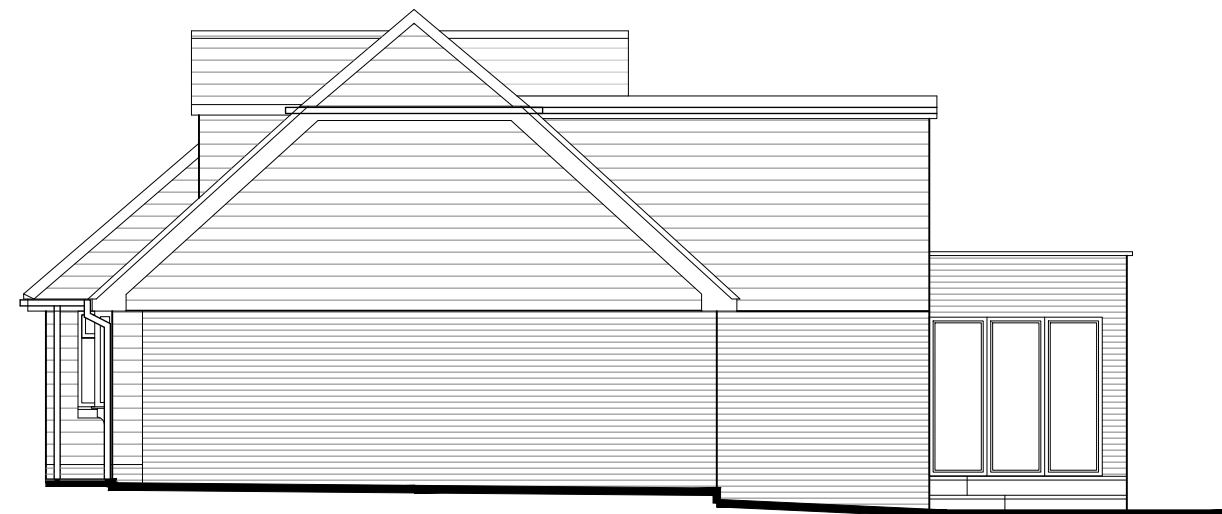

Side (North-West) Facing Elevation  
AS PROPOSED  
Scale 1:100

**MATERIAL SCHEDULE:**


Walls - Red facing brickwork to match existing. Tile hanging to match existing. Silver Grey fibre cement board cladding.

Roof - Brown clay roof tiles to match existing. Single-ply membrane flat roofing.


Windows - White UPVC window frames.

Doors - White Grey UPVC door frames.


RWP - Black UPVC guttering.

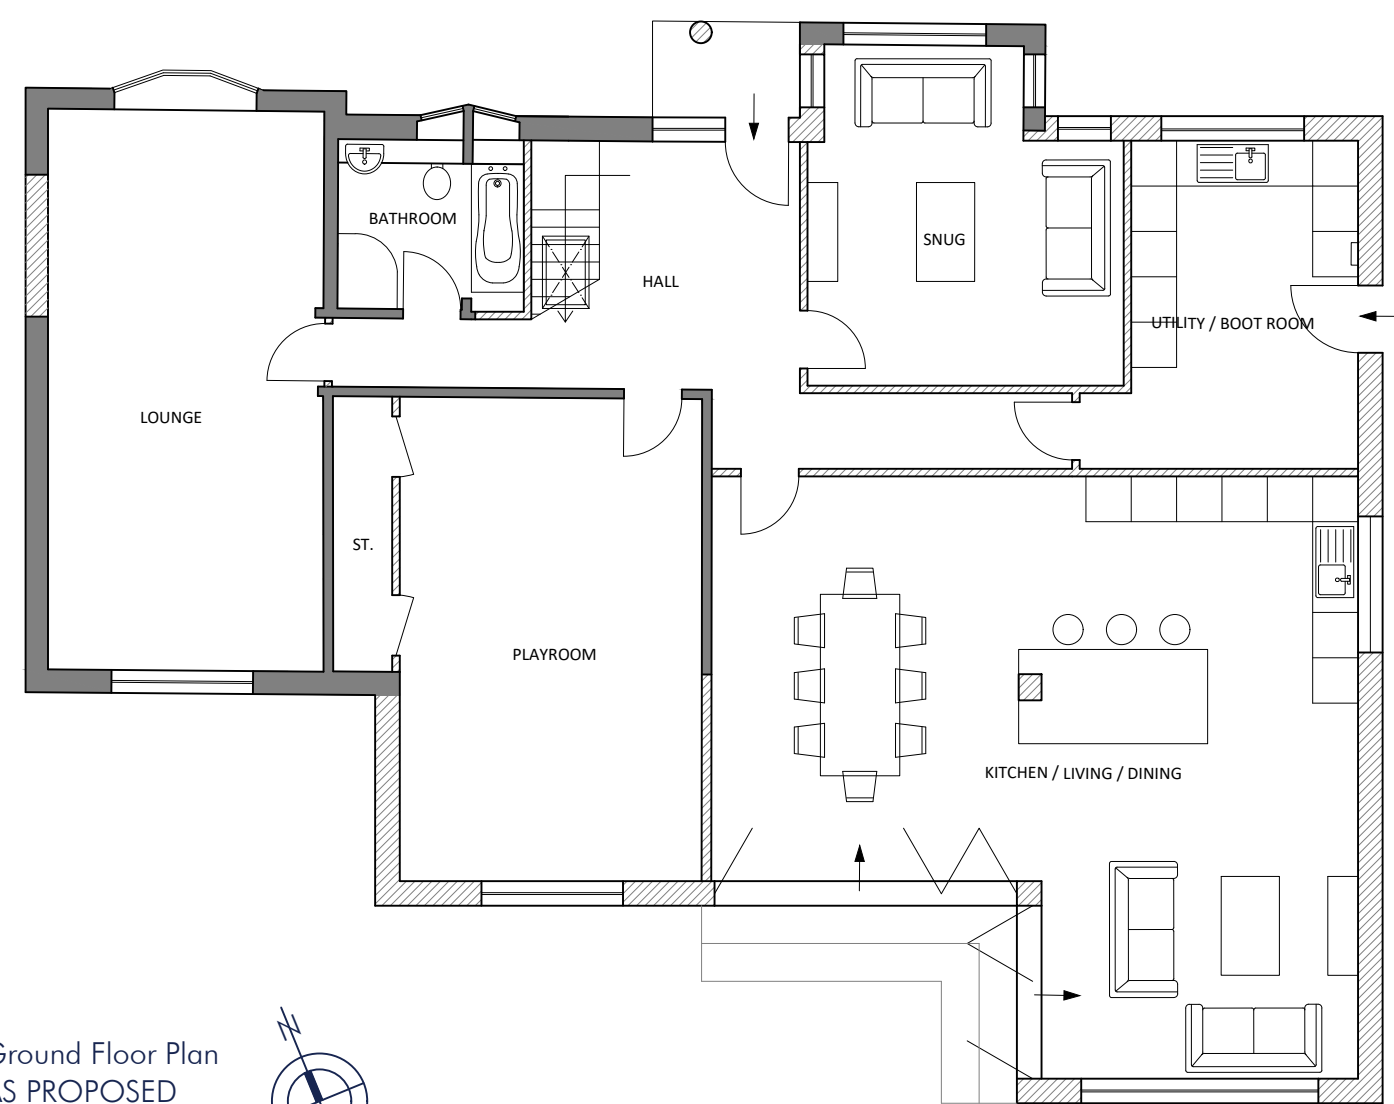

Ground Floor Plan  
AS PROPOSED  
Scale 1:100

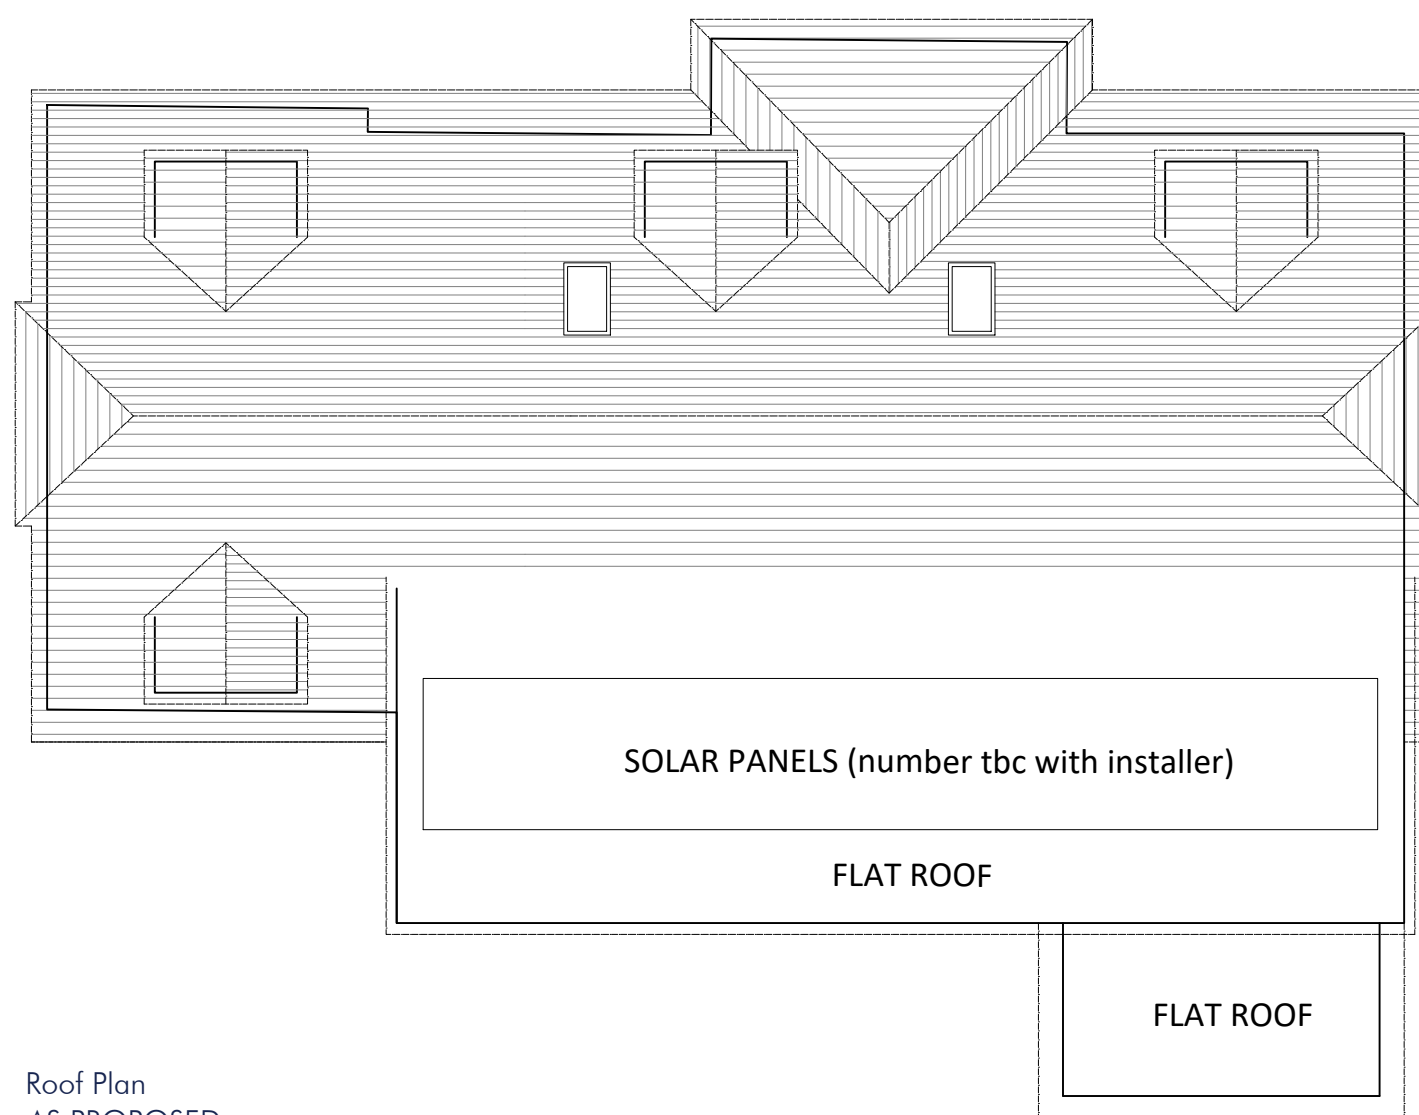


Roof Plan  
AS PROPOSED  
Scale 1:100

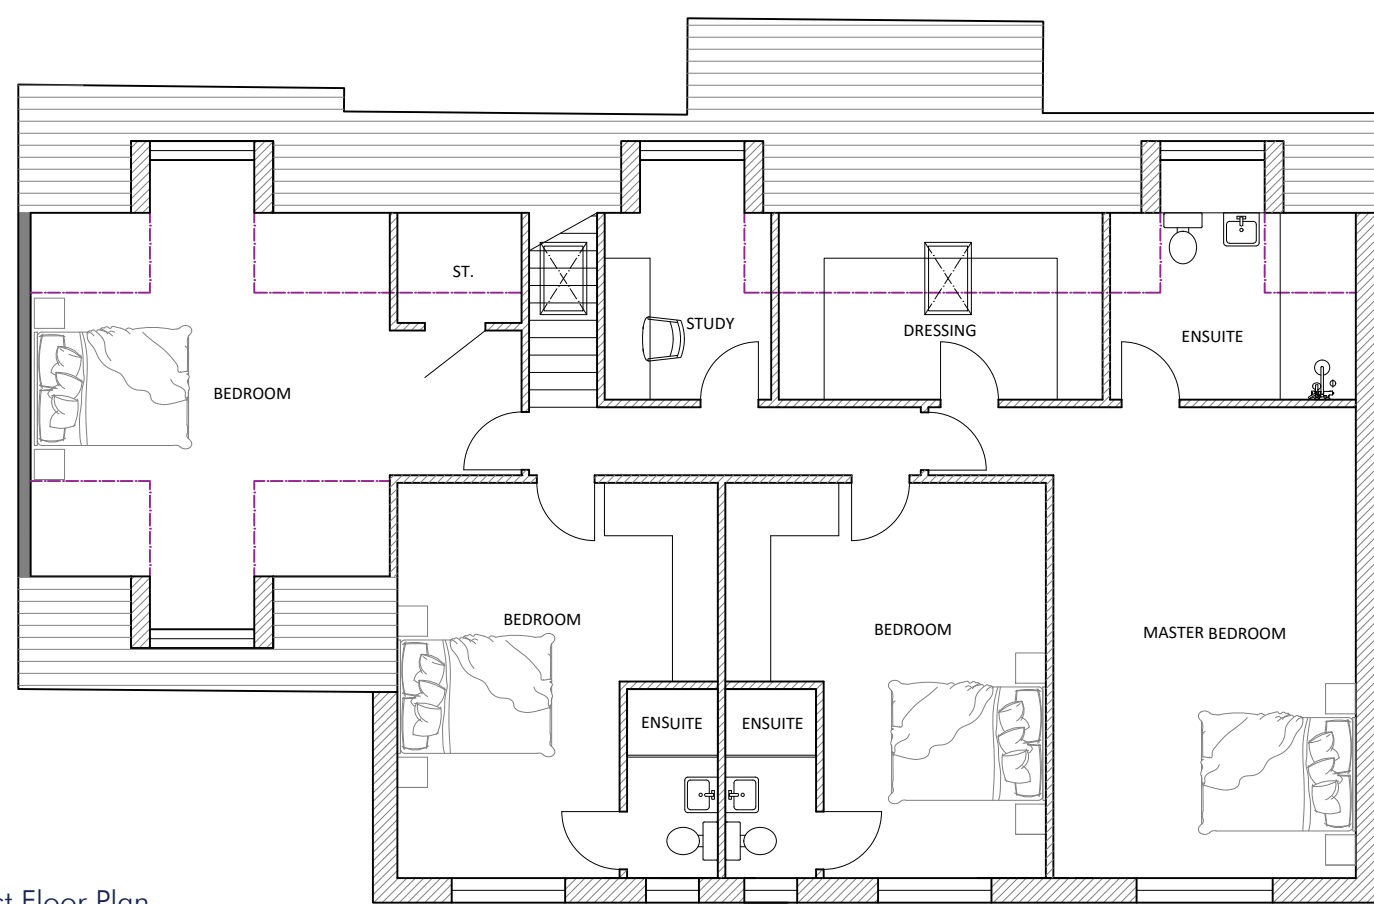


First Floor Plan  
AS PROPOSED  
Scale 1:100

Existing Walls  
Proposed Walls

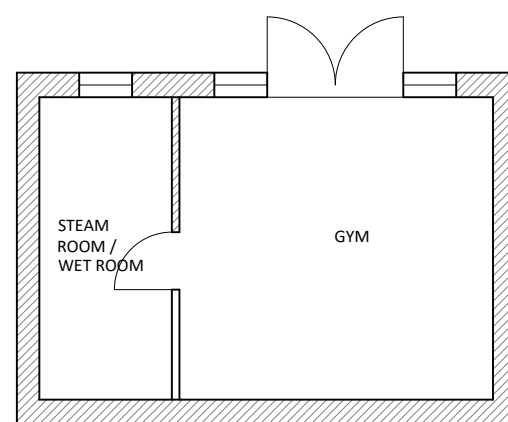


Home Gym Floor Plan  
AS PROPOSED  
Scale 1:100

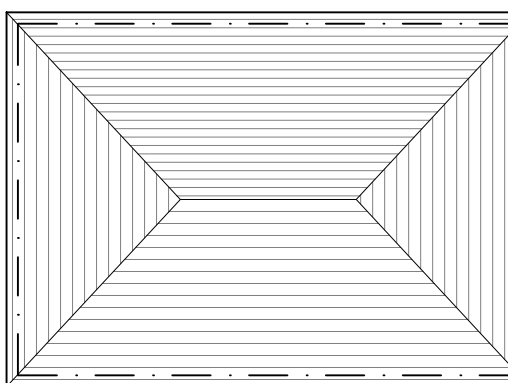


Home Gym Roof Plan  
AS PROPOSED  
Scale 1:100




Home Gym: Front (East Facing) Elevation  
AS PROPOSED  
Scale 1:100

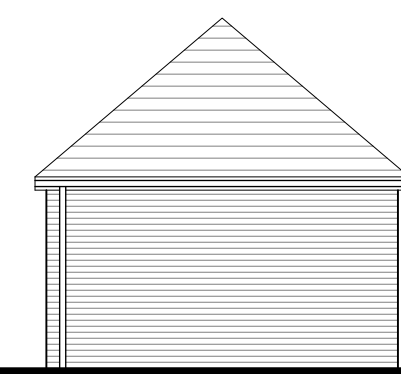

Home Gym: Side (North Facing) Elevation  
AS PROPOSED  
Scale 1:100

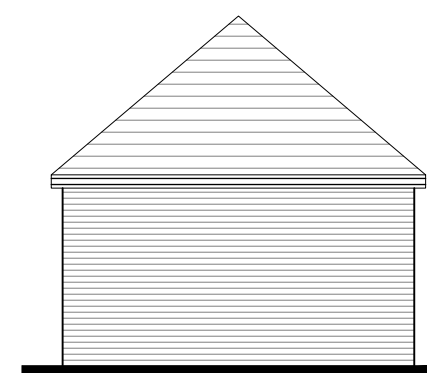

Home Gym: Side (South Facing) Elevation  
AS PROPOSED  
Scale 1:100

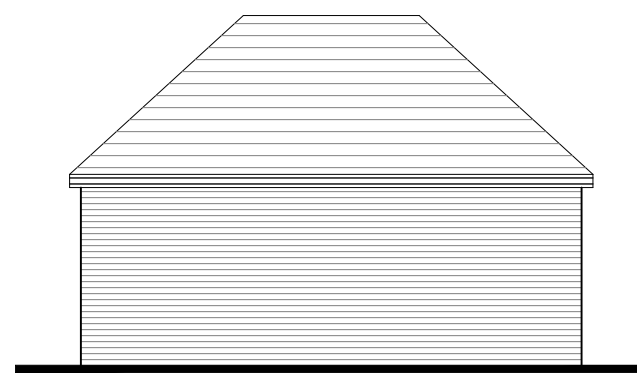

Home Gym: Rear (West Facing)  
AS PROPOSED  
Scale 1:100

| No. | Description | Date |
|-----|-------------|------|
|     |             |      |
|     |             |      |
**SC Architecture**  
Anchor House, School Lane  
Chandlers Ford, Eastleigh  
Hampshire SO53 4DY

T: 023 8026 9222  
E: info@sc-architecture.co.uk  
W: www.sc-architecture.co.uk

**RIBA**   
Chartered Practice

Drawing Title:  
Planning Drawings  
AS PROPOSED

Project Title:  
24 Coultas Road  
Chandler's Ford

Drawing No.:  
**5000-P-02**

Revision: -

Date: Jan 23

Scale: Varies

Drawn: AV

Checked: MSS

This drawing is the copyright of the company and must not be reproduced or used without permission. Annotated dimensions are to be taken in preference to scaled dimensions and site dimensions must be checked before work is commenced