



SCALE BAR 1:500

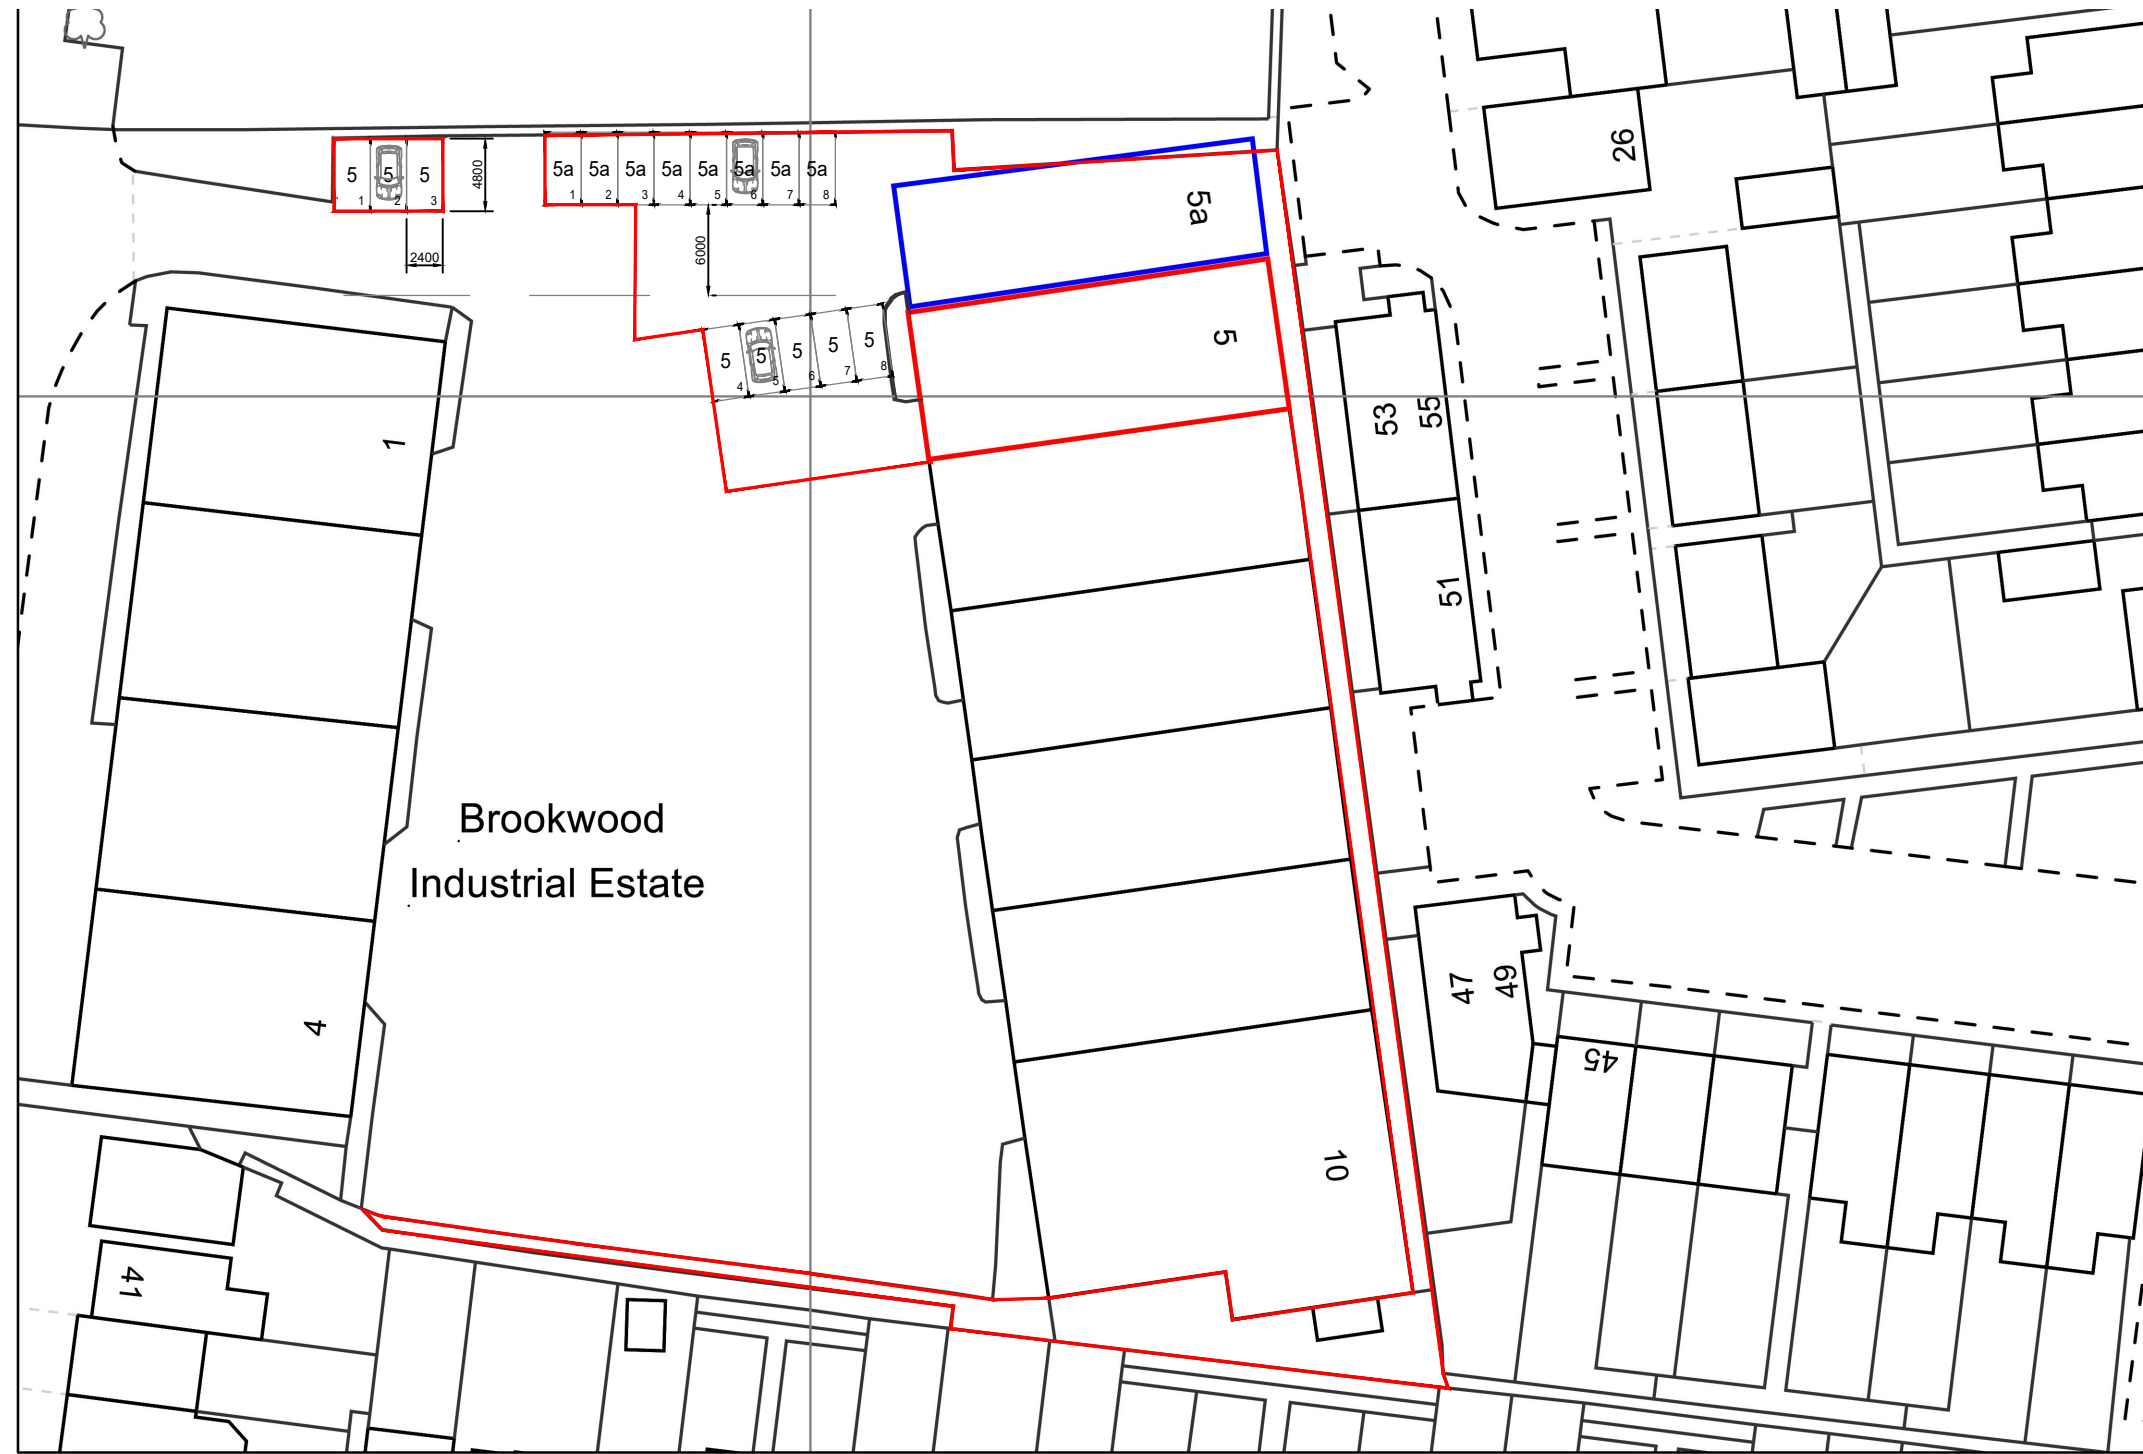

loveyourworkspace

SPACEWAY SOUTH LTD
Fernacre House, Unit 11,
Fernacre Business Park, Budds Lane,
Romsey. Hampshire SO51 0HA
T: 01794 835600
E: sales@spaceway.co.uk

 

COPY RIGHT RESERVED
This drawing is the property of SPACEWAY SOUTH LTD which must be returned upon request. The information is to be regarded as confidential, and must not be copied in part or whole, to any third party, without receiving prior written consent from our offices.
DO NOT SCALE FROM DRAWING - IF IN DOUBT ASK.
All steelwork dims are subject to change +/- 25mm in each direction, please check with our office if exact dims are required.

Rev	Date	Description	By	Chkd
A	11.11.22	CAR PARKING ADDED	AG	CE
B	29.11.22	CAR PARKING AMENDED	AG	CE
C	06.01.23	A3 to A1 Drawing sheet	AG	CE
D	16.01.23	A1 to A3 Drawing sheet + OS Map added	EB	CE

Client Approval
Sign:
Print:
Date:

Client Member Trustees of Spaceway South Ltd. Fernacre House Unit 11, Fernacre Bus. Park Budds Lane, Romsey. Hampshire. SO51 0HA
Drawing Status Preliminary

Site Address UNIT 5, BROOKWOOD IND.EST. BROOKWOOD AVENUE, EASTLEIGH. SO50 9EY
Date 11/01/2023
Drawing Proposed Site Plan

Project Brookwood Unit 5
Drawing Number S5207_04D
Scale 1:500 @ A3
Drawn By EB