



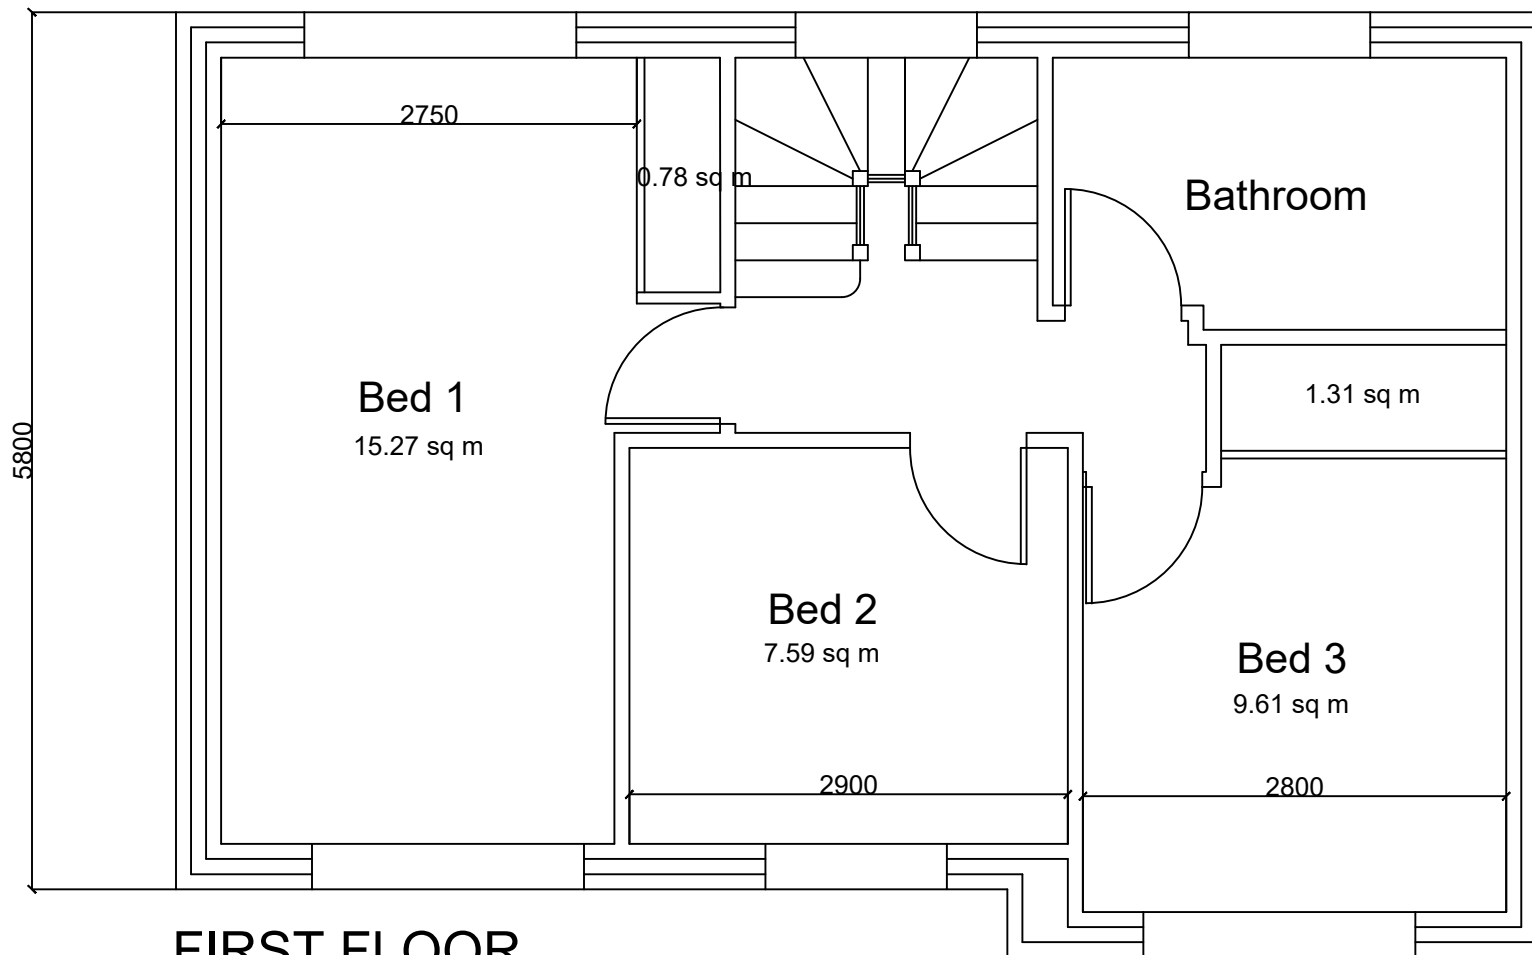

FIRST FLOOR

45.46 sq m Gross Int Floor Area

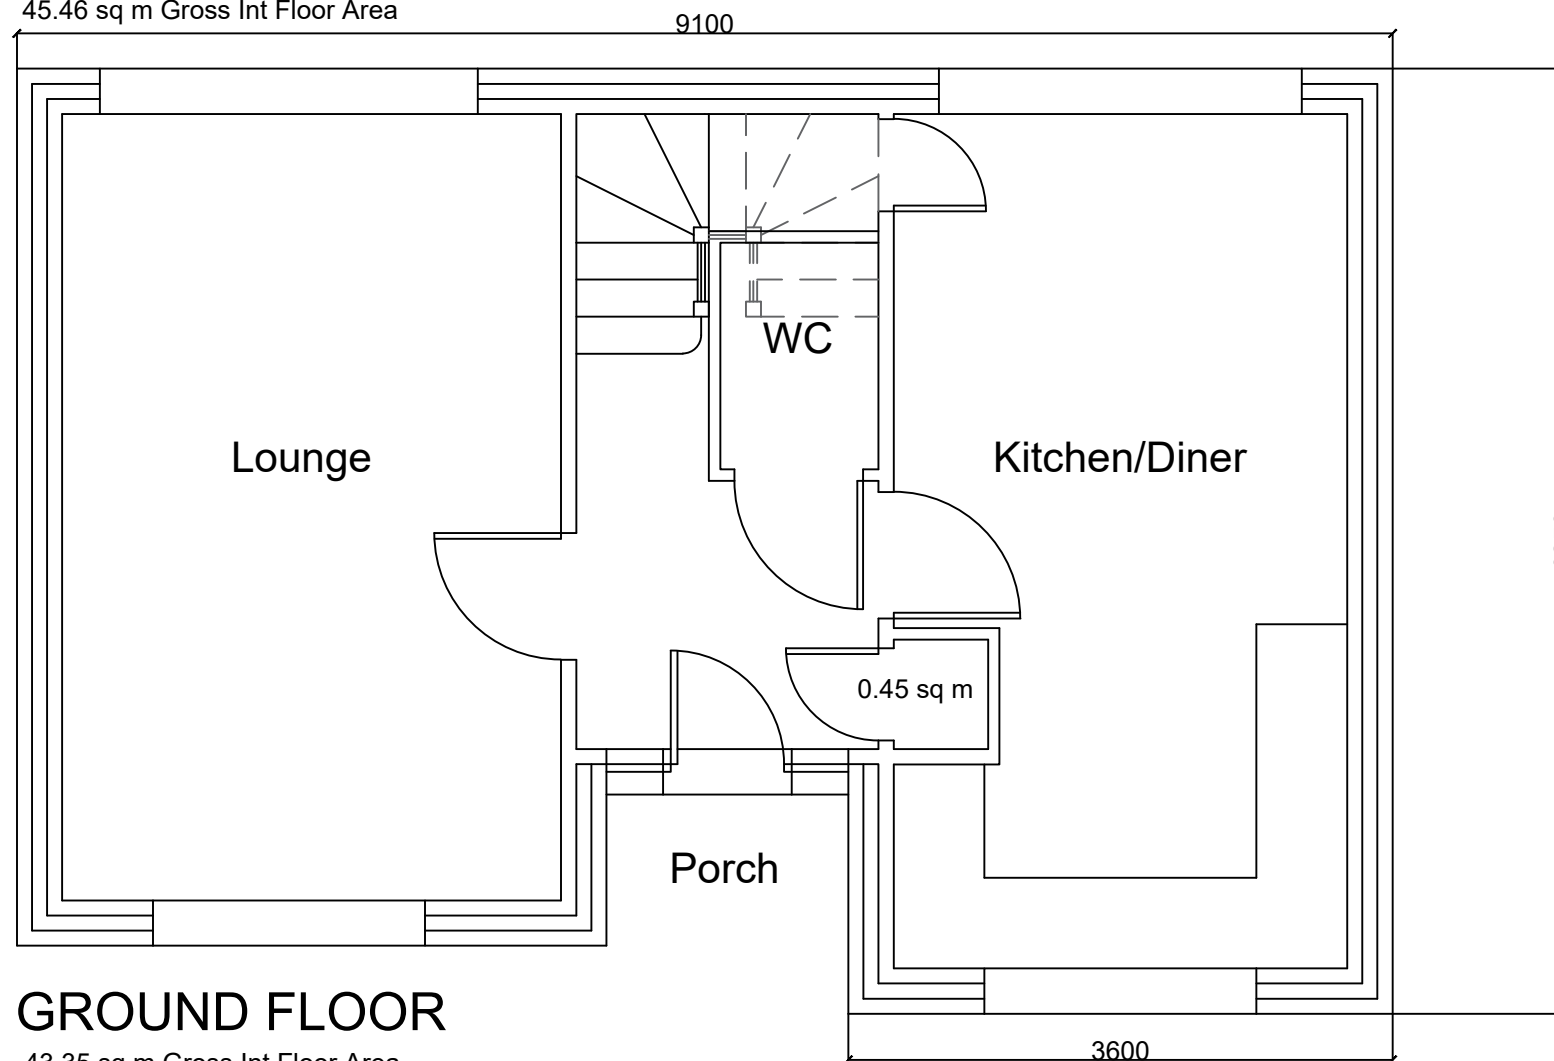

GROUND FLOOR

43.35 sq m Gross Int Floor Area

Revision		Note	
Client			
A & M Pople Ltd 39 Fair Oak Road Bishopstoke EASTLEIGH SO50 6LF			
Job Description			
Proposed New 3 Bed House			
Drawing Title			Dwg No
Proposed Floor Plans			002
Date	Drawn	Scale	
Jan 23	PG	1:50	