



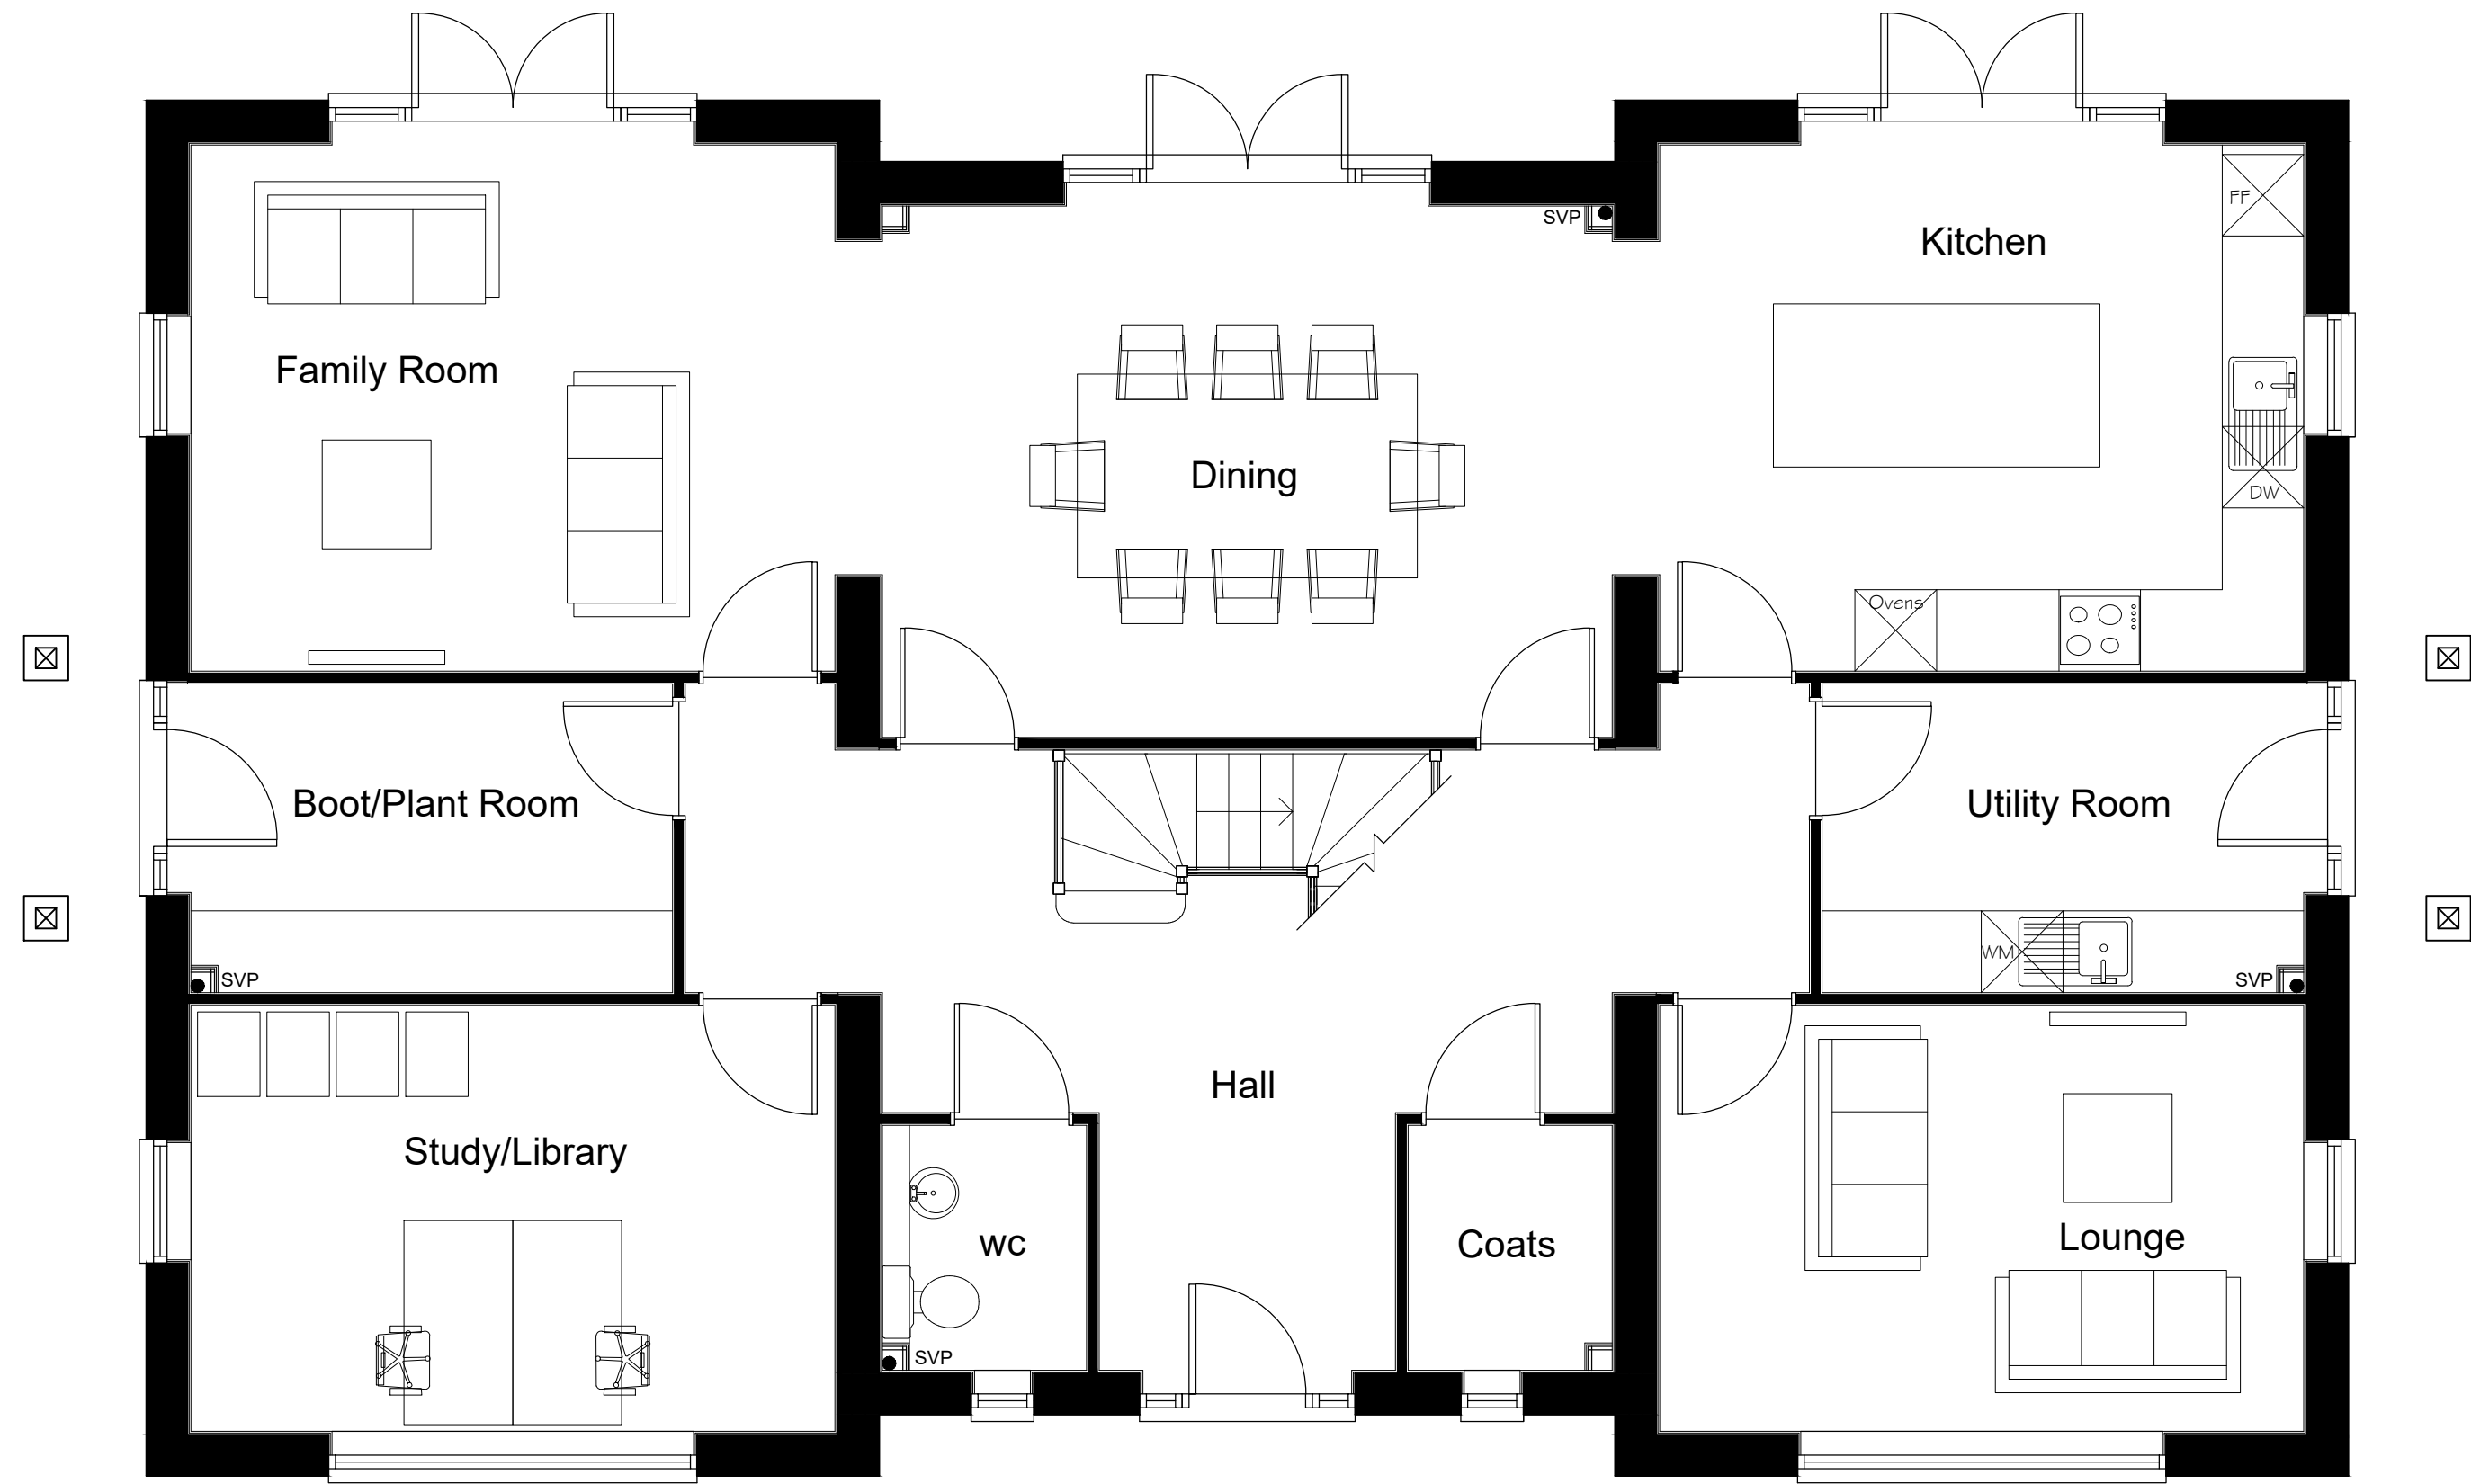


REPLACEMENT DWELLING

GROUND FLOOR PLAN
(1:50)

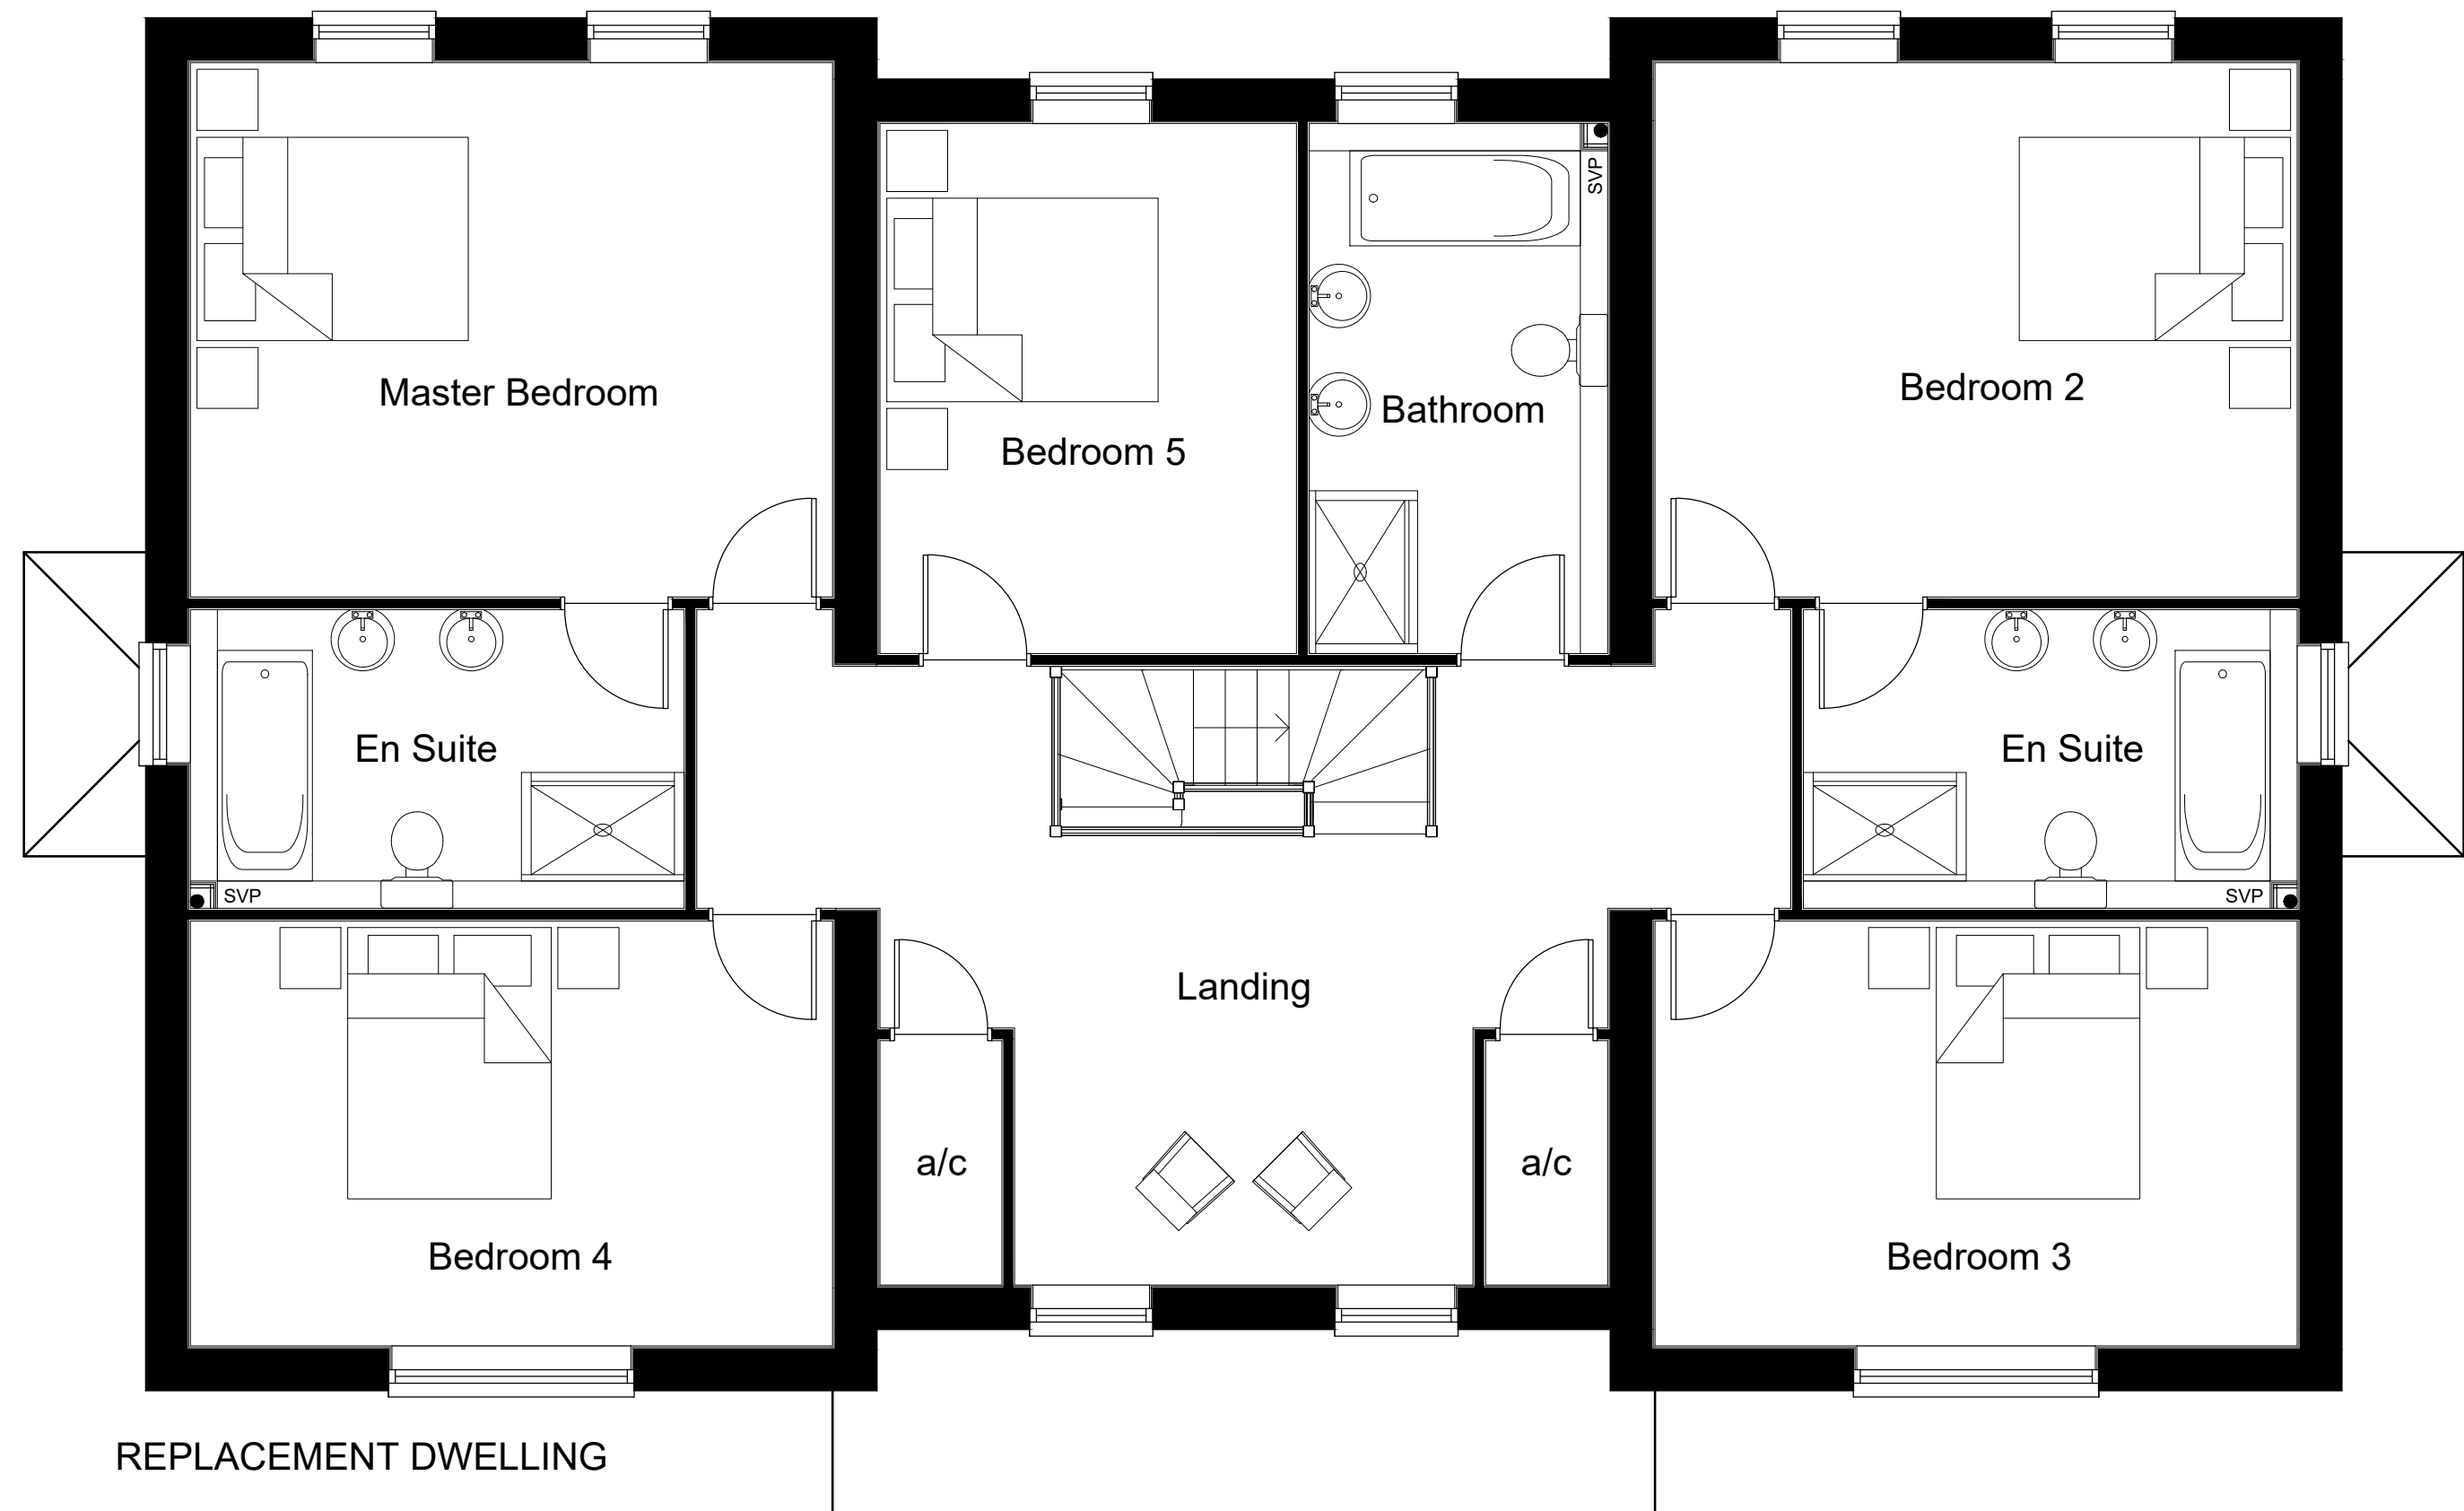

REPLACEMENT DWELLING

FIRST FLOOR PLAN
(1:50)

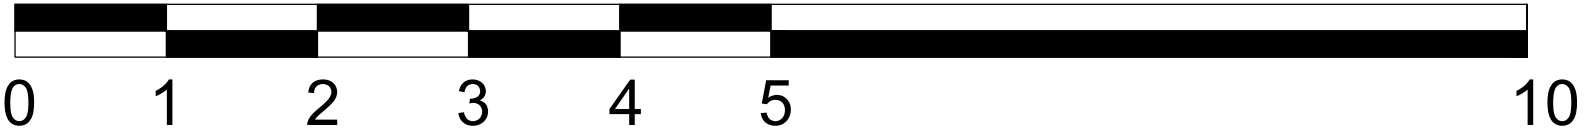

SCALE BAR 1:50

Notes

THIS DRAWING IS THE COPYRIGHT OF VIVID DESIGN STUDIO LTD AND MUST NOT BE COPIED, ALTERED OR REPRODUCED IN ANY WAY NEITHER PASSED TO A THIRD PARTY WITHOUT THEIR WRITTEN PERMISSION.

DIMENSIONS TO BE CHECKED ON SITE BEFORE COMMENCING WORK AND ANY DISCREPANCIES SHALL BE REPORTED TO THE DESIGNER. FIGURED DIMENSIONS MUST BE TAKEN IN PREFERENCE TO SCALED DIMENSIONS.

Rev:-	Description:-	Date:-	Chkd by:-



The Barn, Calcot Mount Business Park, Calcot Lane,
Curdridge, Southampton, Hampshire, SO32 2BN
Tel: 01489 786670
Email: info@vividdesignstudio.co.uk
Website: www.vividdesignstudio.co.uk

Project:-			
Proposed Replacement Dwelling Derry Dacy Peewit Hill Bursledon Hampshire			
Title:-			
Proposed Floor Plans			
Client:-			
Dorrington Homes (UK) Ltd			
Scale:-			
1:50 (@A1)			
Drawn By:-		Checked By:-	
PJD			
Date:-		Date:-	
10/01/23			
Job.No:-		Rev:-	
220008		13	