


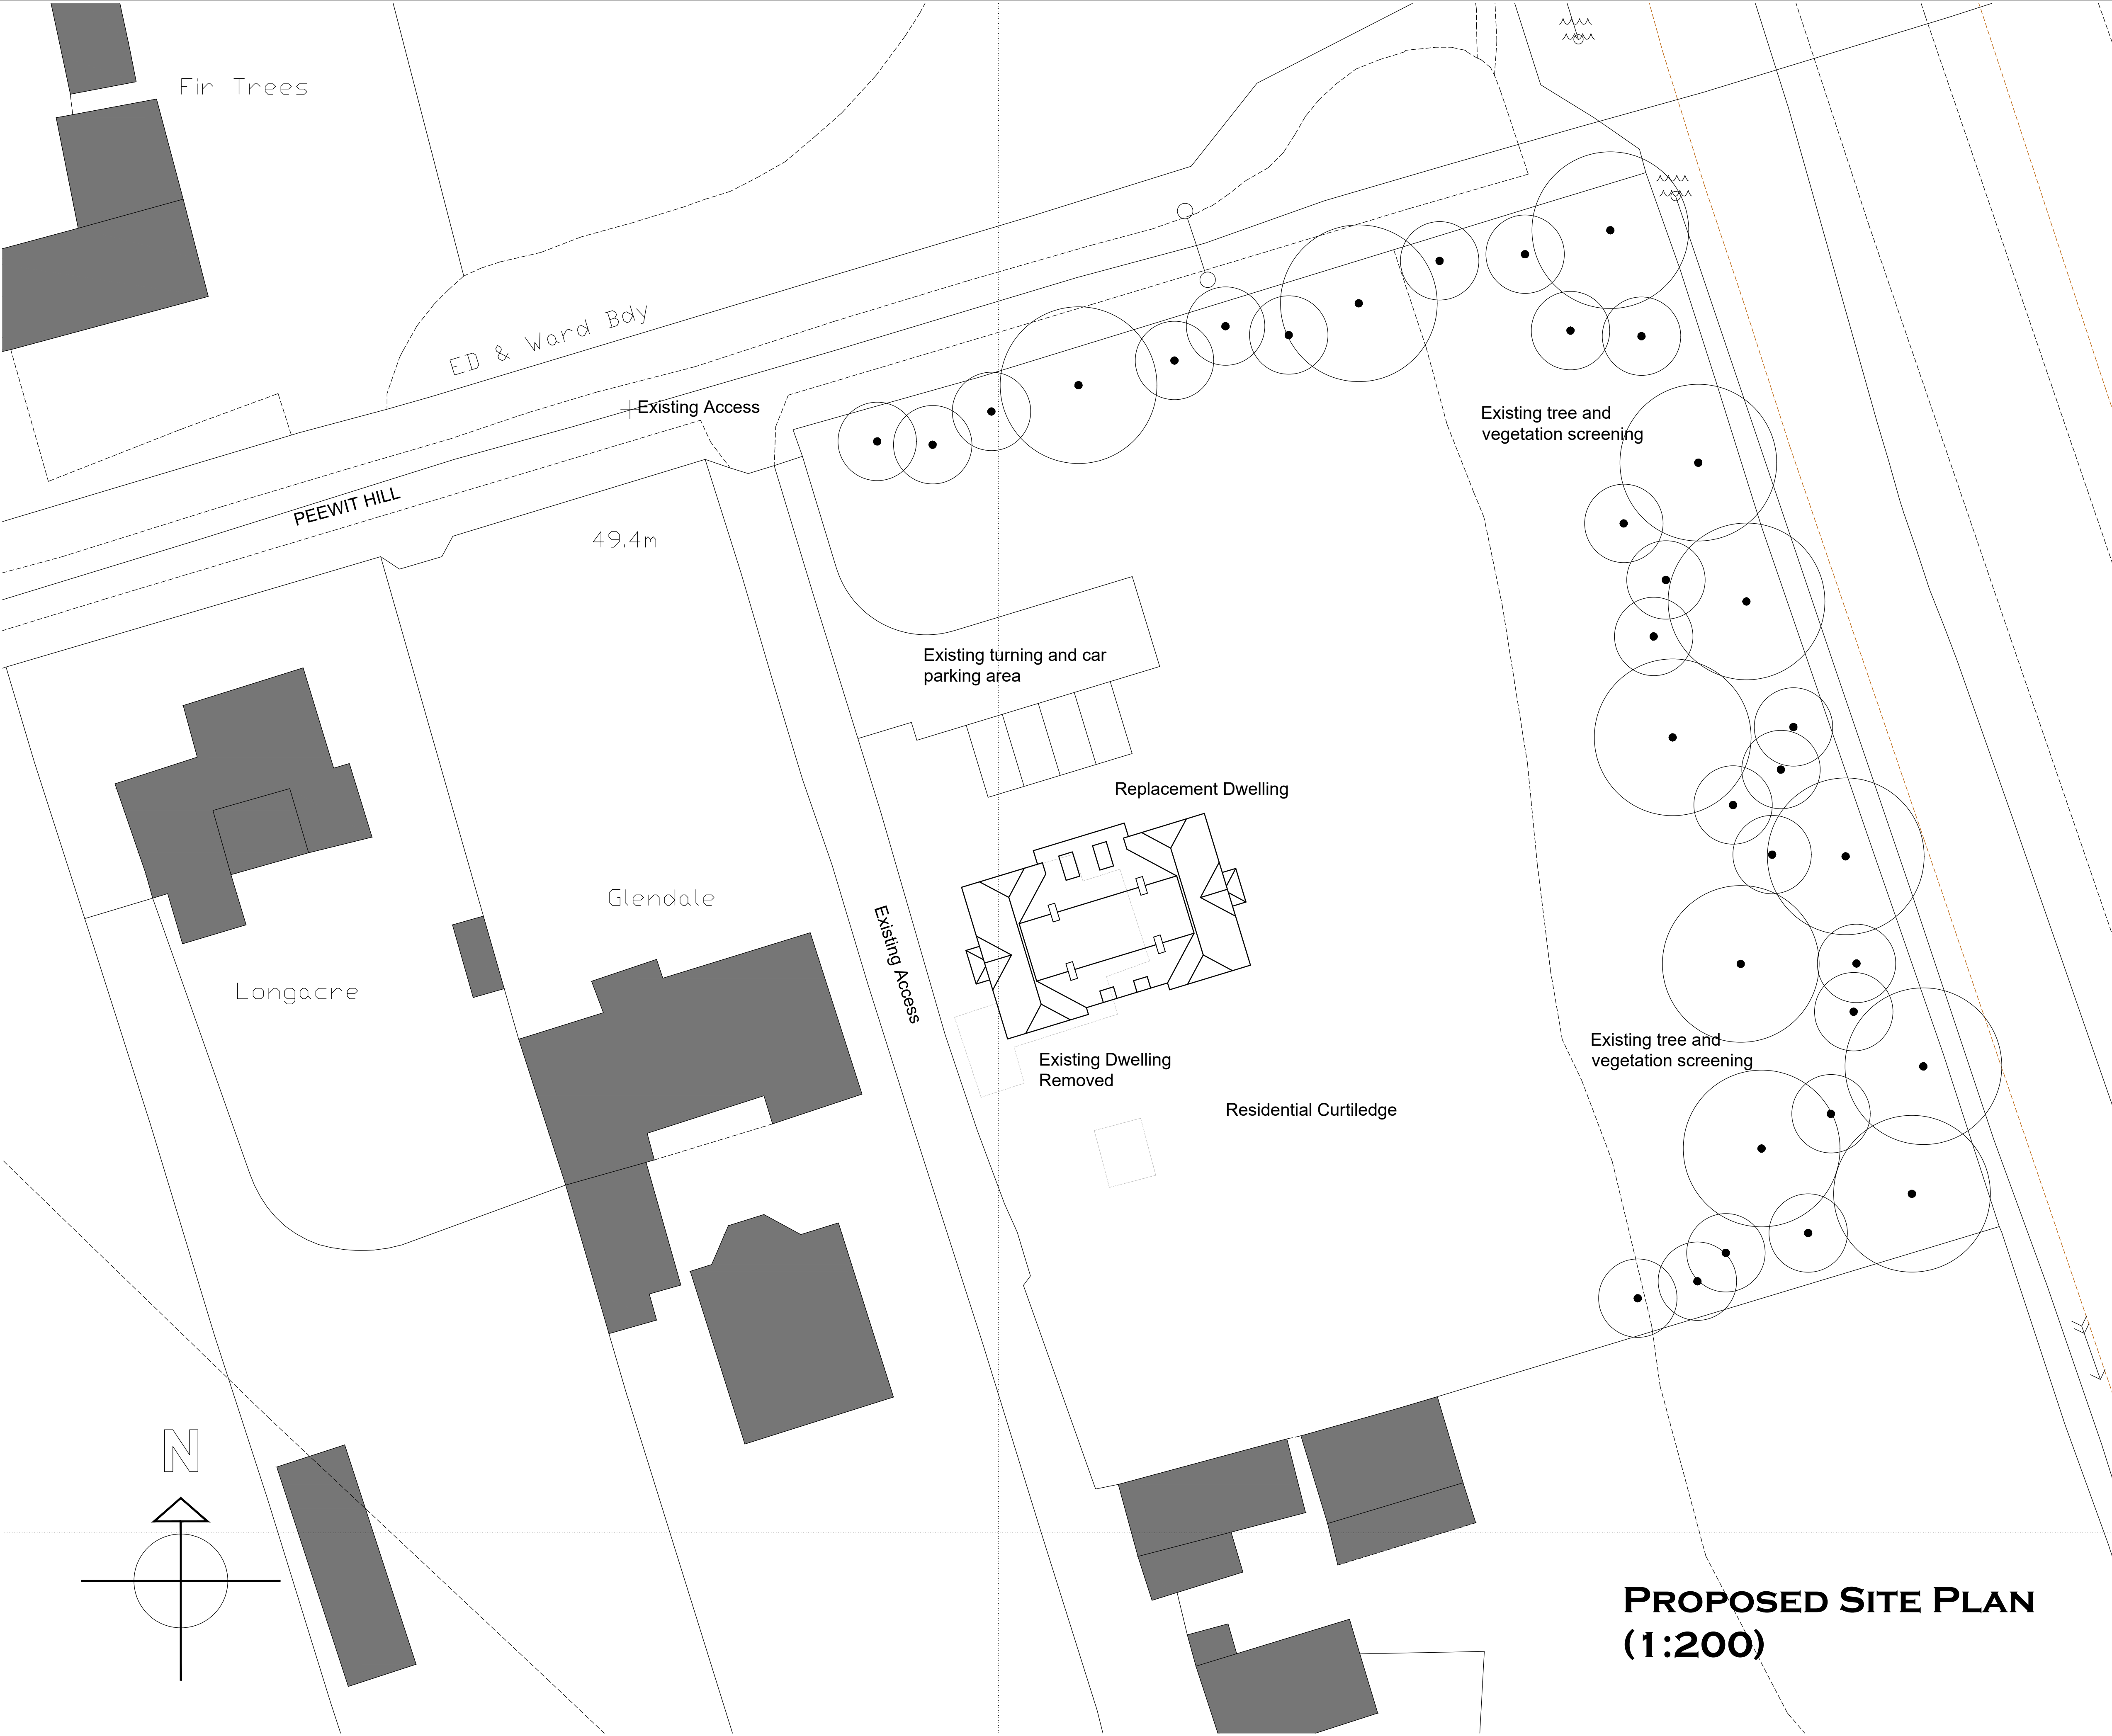


Notes

THIS DRAWING IS THE COPYRIGHT OF VIVID DESIGN STUDIO LTD AND MUST NOT BE COPIED, ALTERED OR REPRODUCED IN ANY WAY NEITHER PASSED TO A THIRD PARTY WITHOUT THEIR WRITTEN PERMISSION.

DIMENSIONS TO BE CHECKED ON SITE BEFORE COMMENCING WORK AND ANY DISCREPANCIES SHALL BE REPORTED TO THE DESIGNER. FIGURED DIMENSIONS MUST BE TAKEN IN PREFERENCE TO SCALED DIMENSIONS.

Rev:-	Description:-	Date:-	Chkd by:-

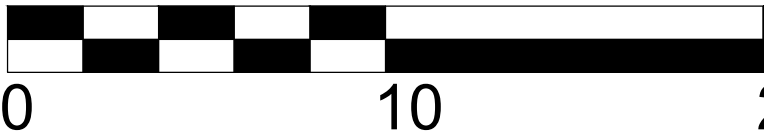

SCALE BAR 1:200



The Barn, Calcot Mount Business Park, Calcot Lane,
Curdridge, Southampton, Hampshire, SO32 2BN
Tel: 01489 786670
Email: info@vividdesignstudio.co.uk
Website: www.vividdesignstudio.co.uk

Project:-
Proposed Replacement Dwelling
Derry Dacy
Peewit Hill
Bursledon
Hampshire

Title:-
Proposed Site Plan

Client:-
Dorrington Homes (UK) Ltd

Scale:-
1:200 (@A1)

Drawn By:- PJD Checked By:-

Date:- 10/01/23 Date:-

Job.No:- 220008 Drg.No:- 12 Rev:-

PROPOSED SITE PLAN
(1:200)