



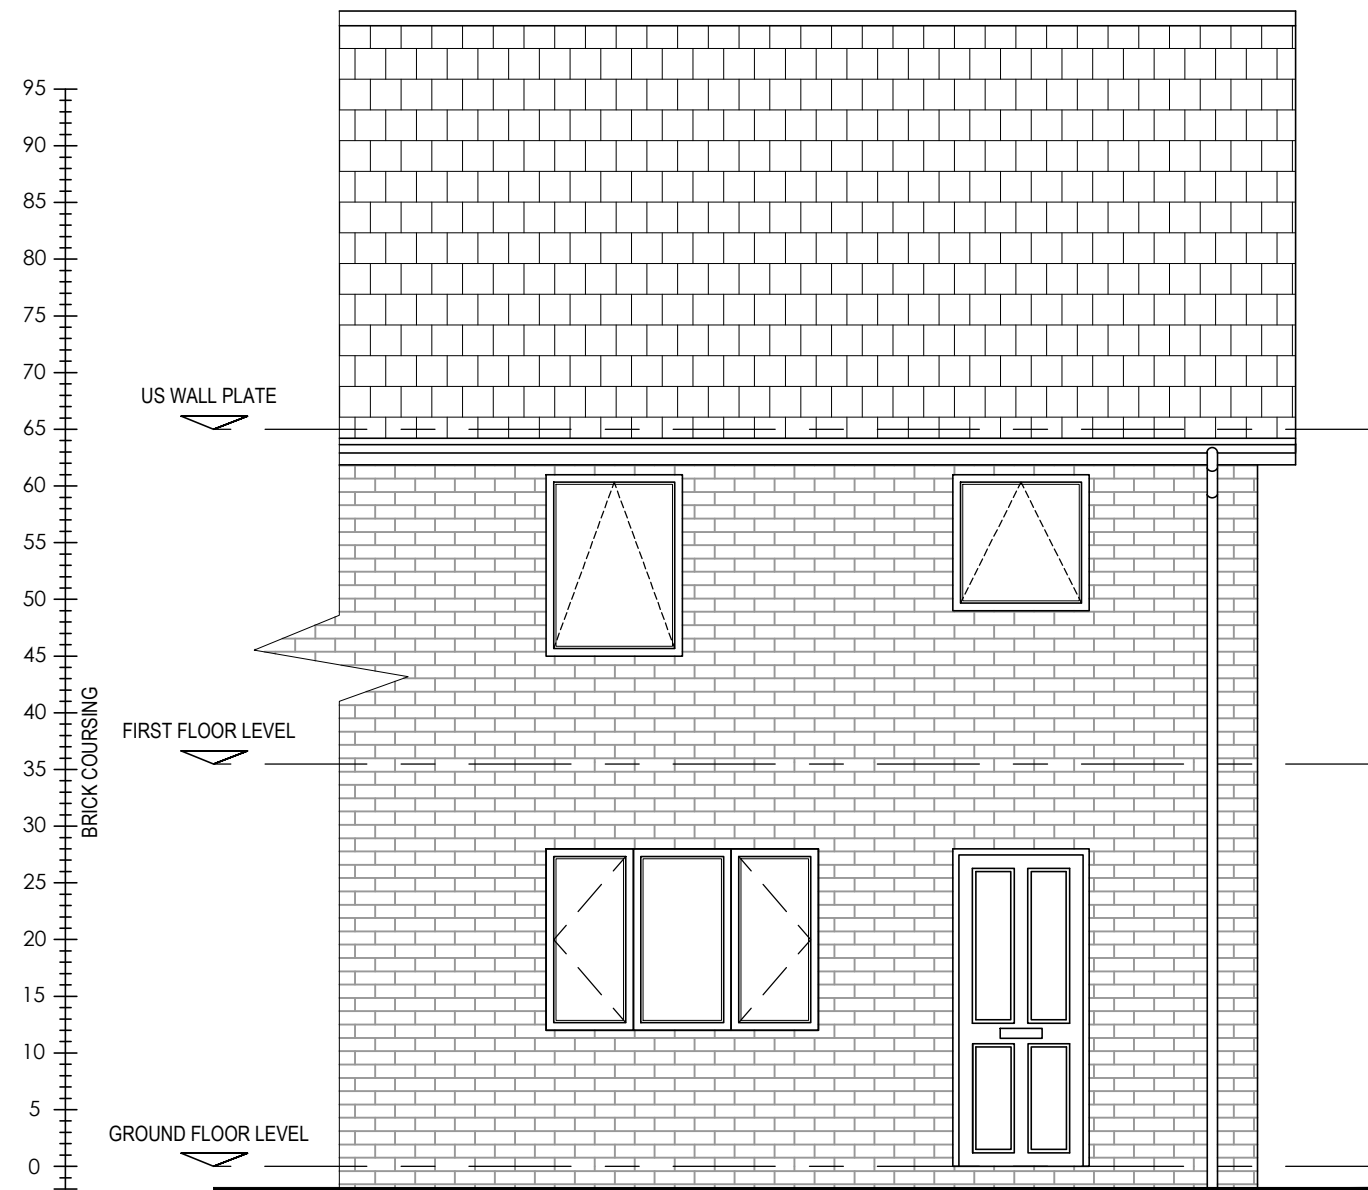


EXISTING FRONT ELEVATION
Scale 1:50




PROPOSED FRONT ELEVATION
Scale 1:50

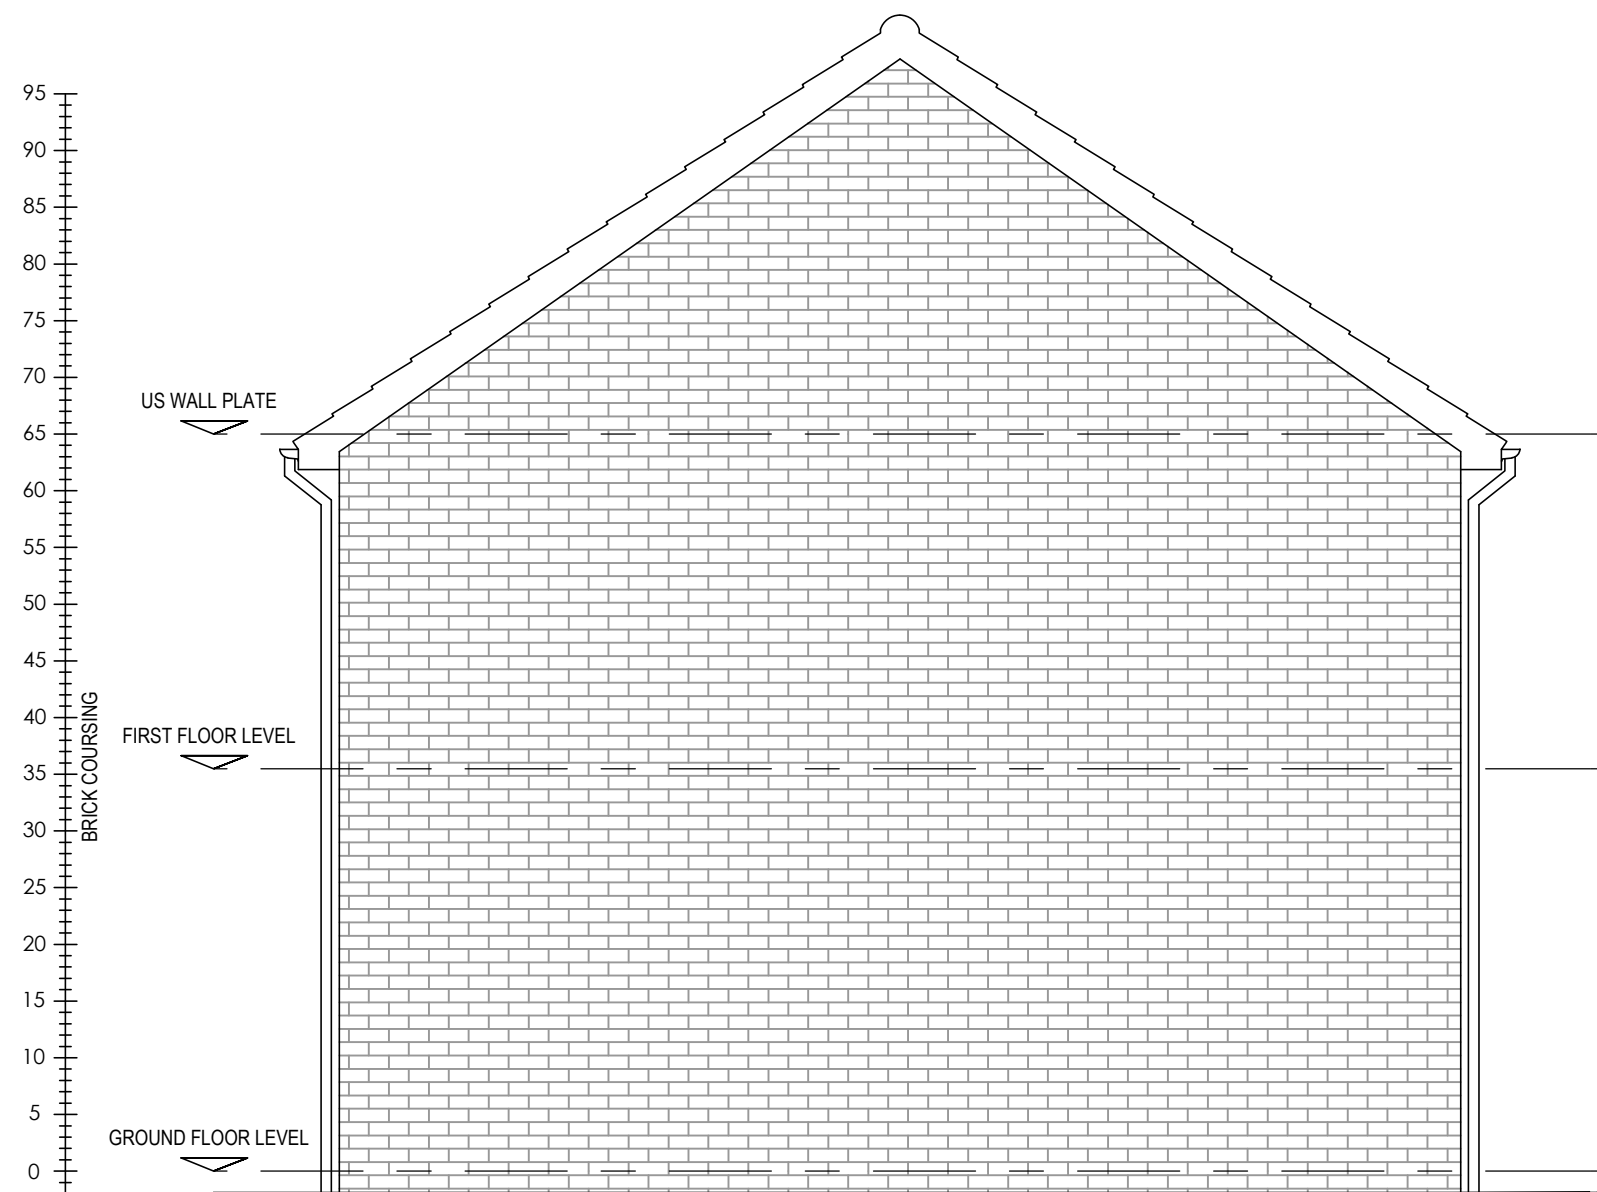


EXISTING SIDE ELEVATION
Scale 1:50

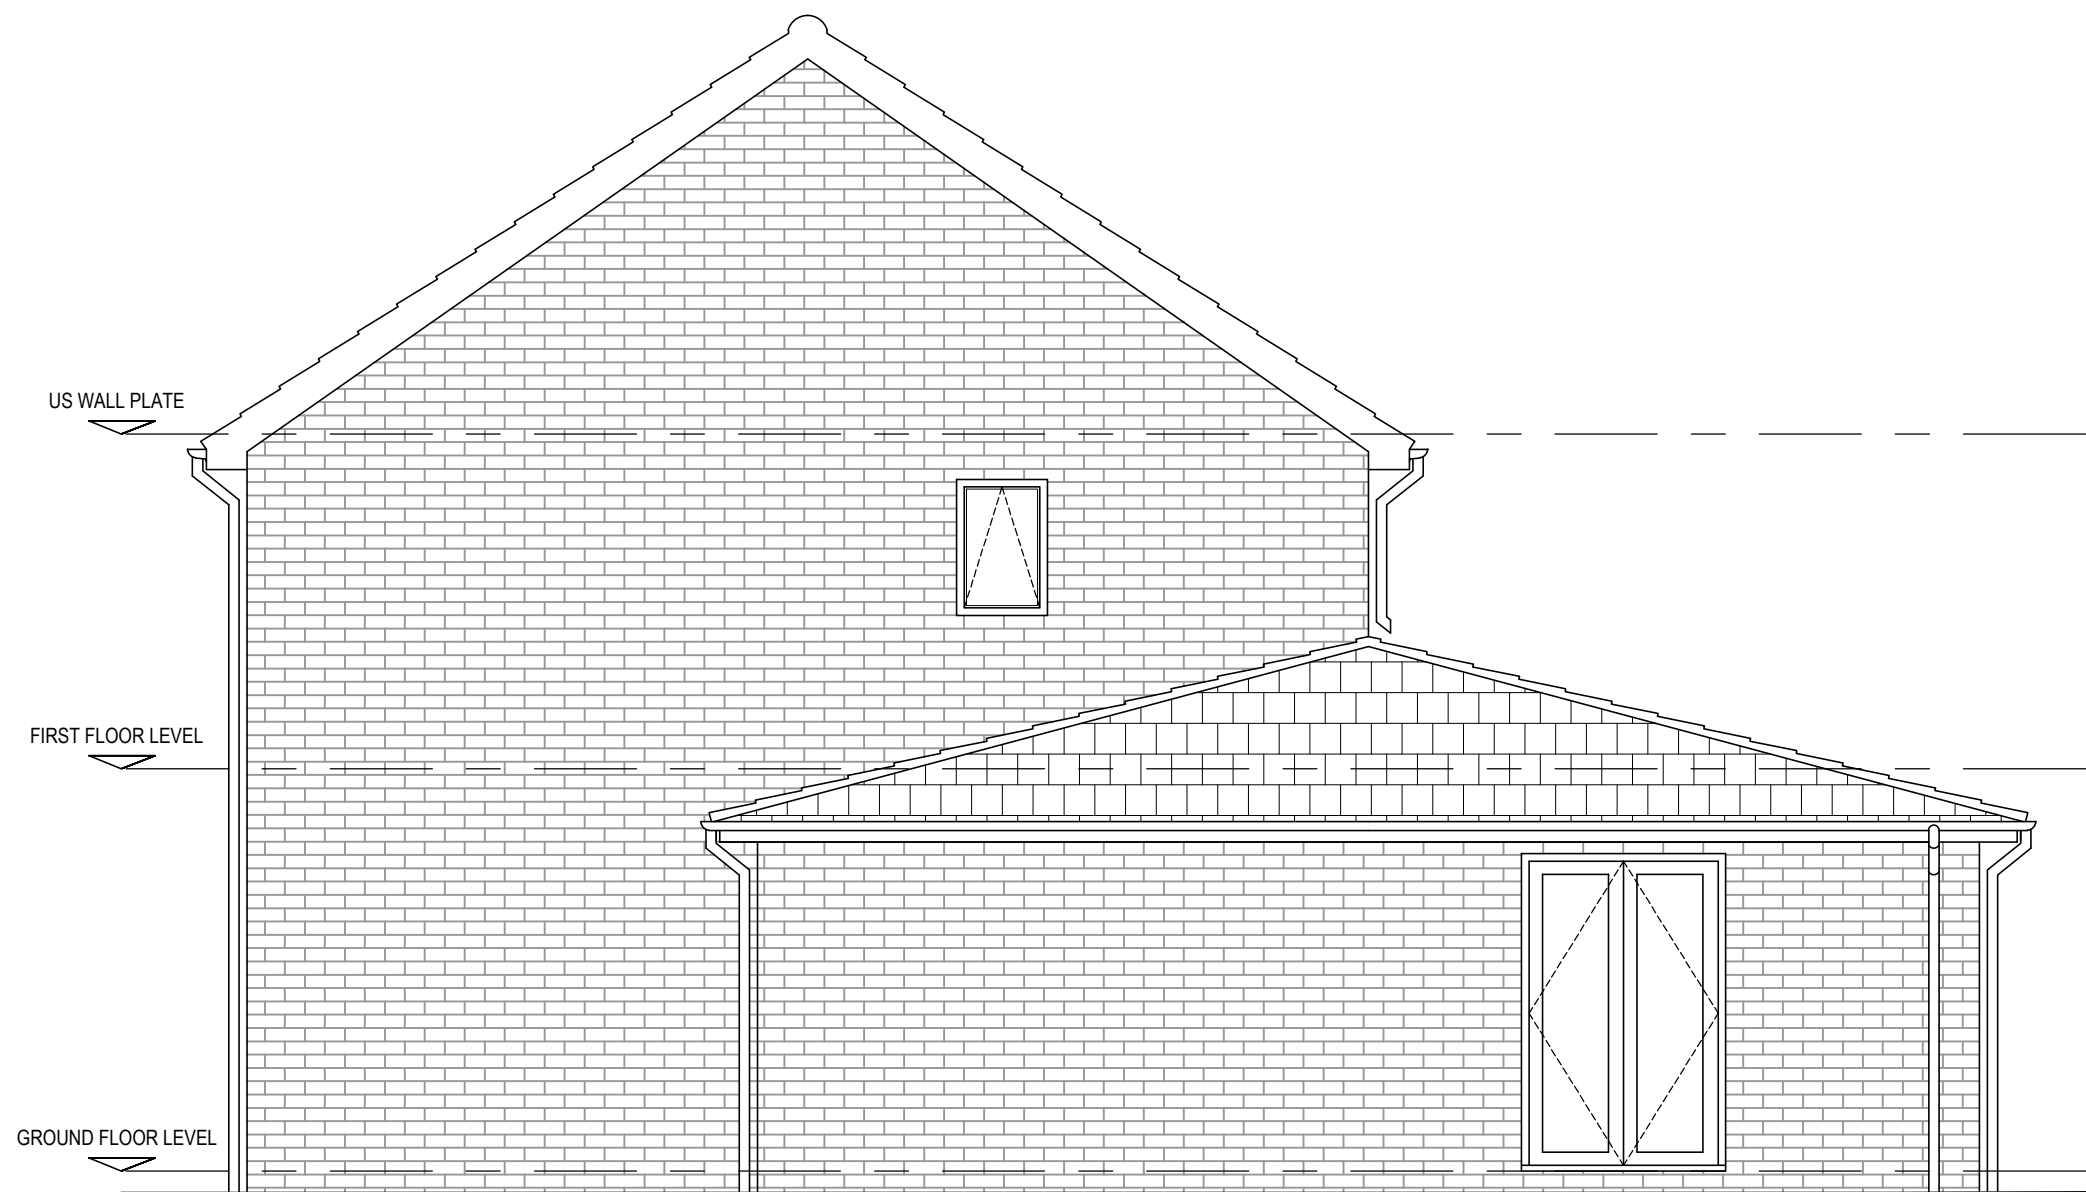


PROPOSED SIDE ELEVATION
Scale 1:50

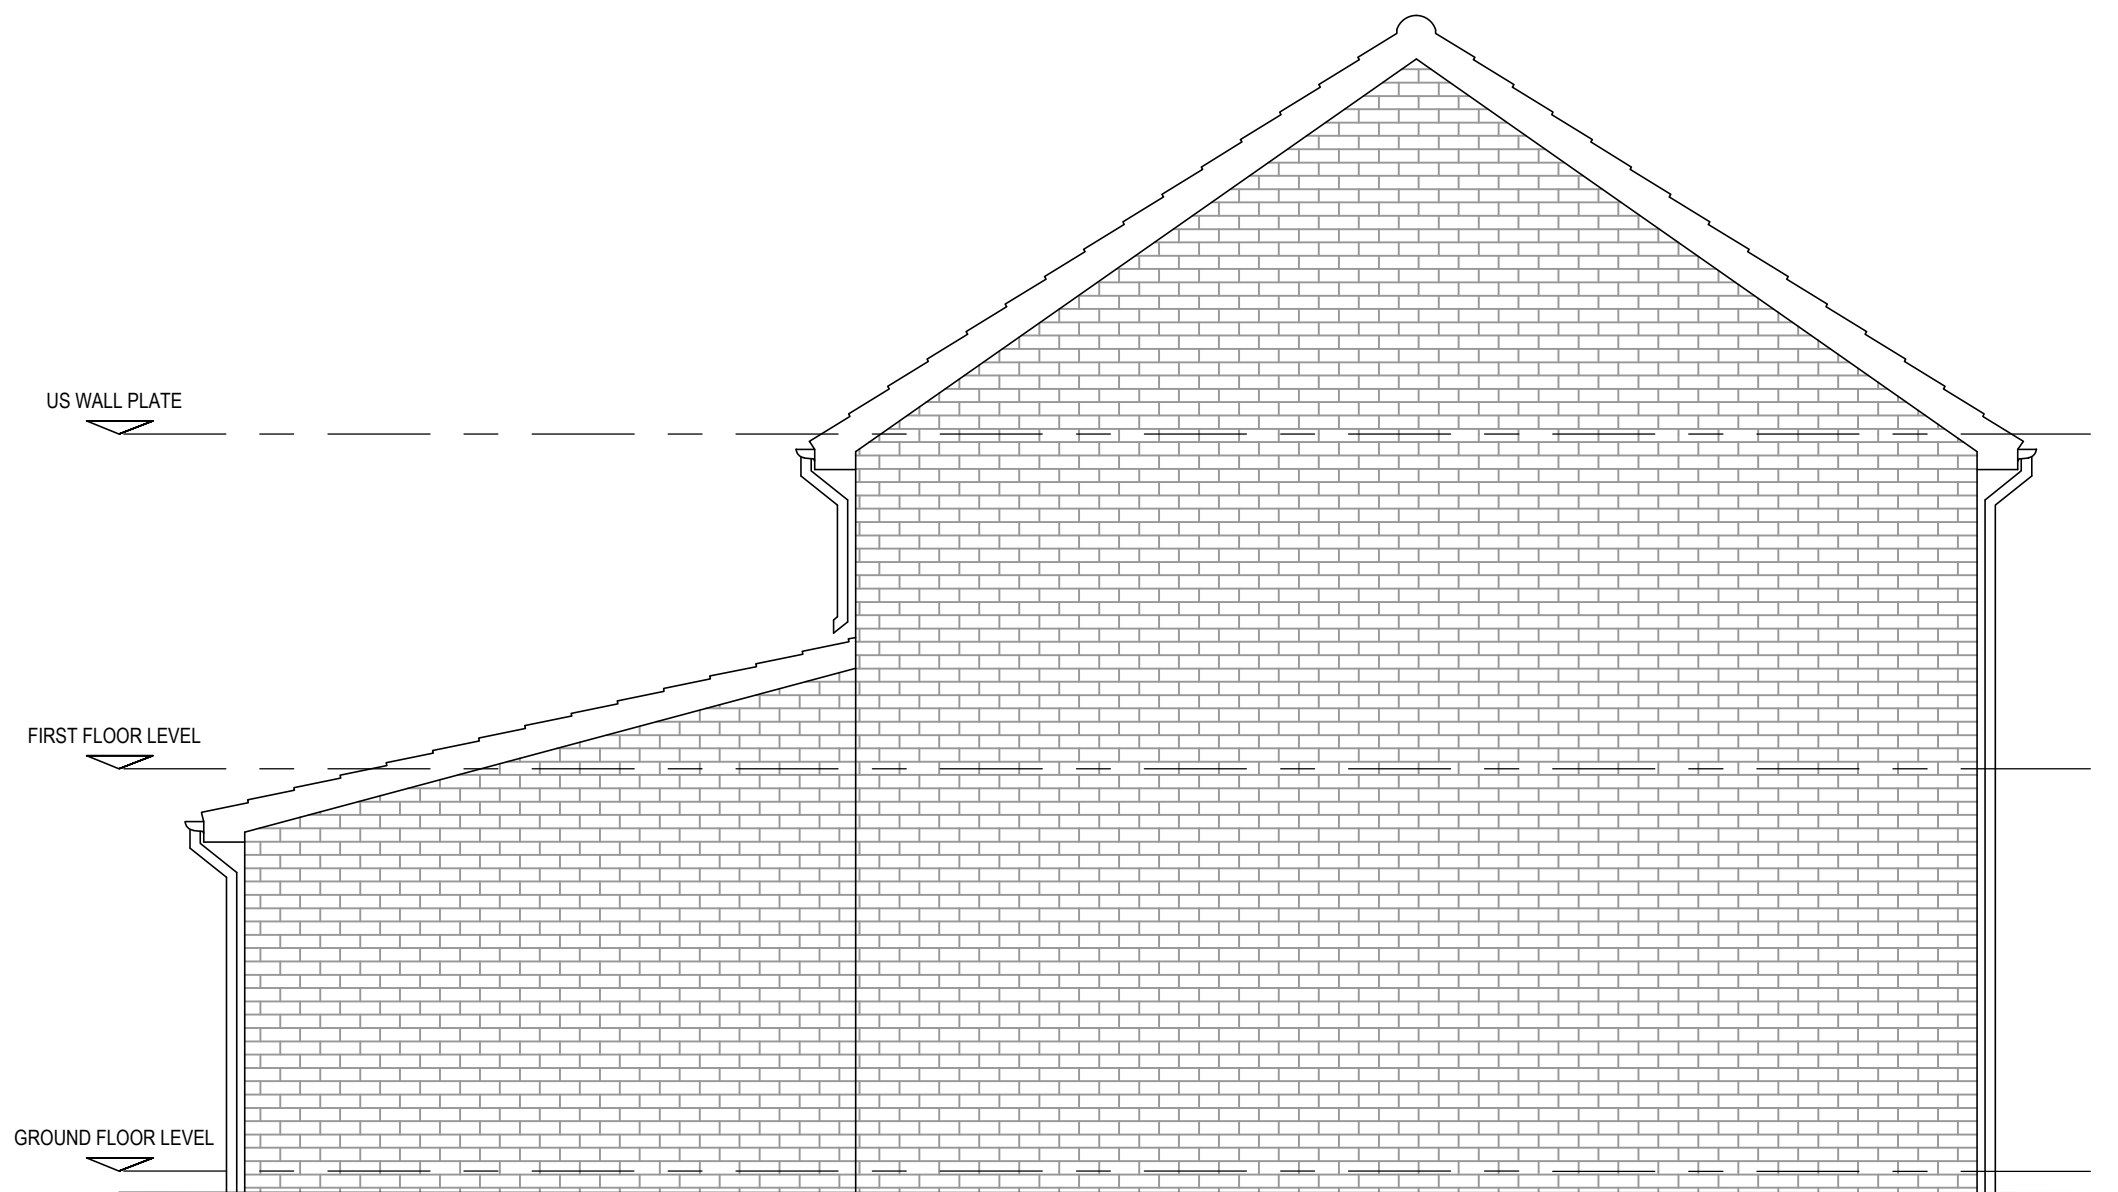

PROPOSED SIDE ELEVATION
Scale 1:50

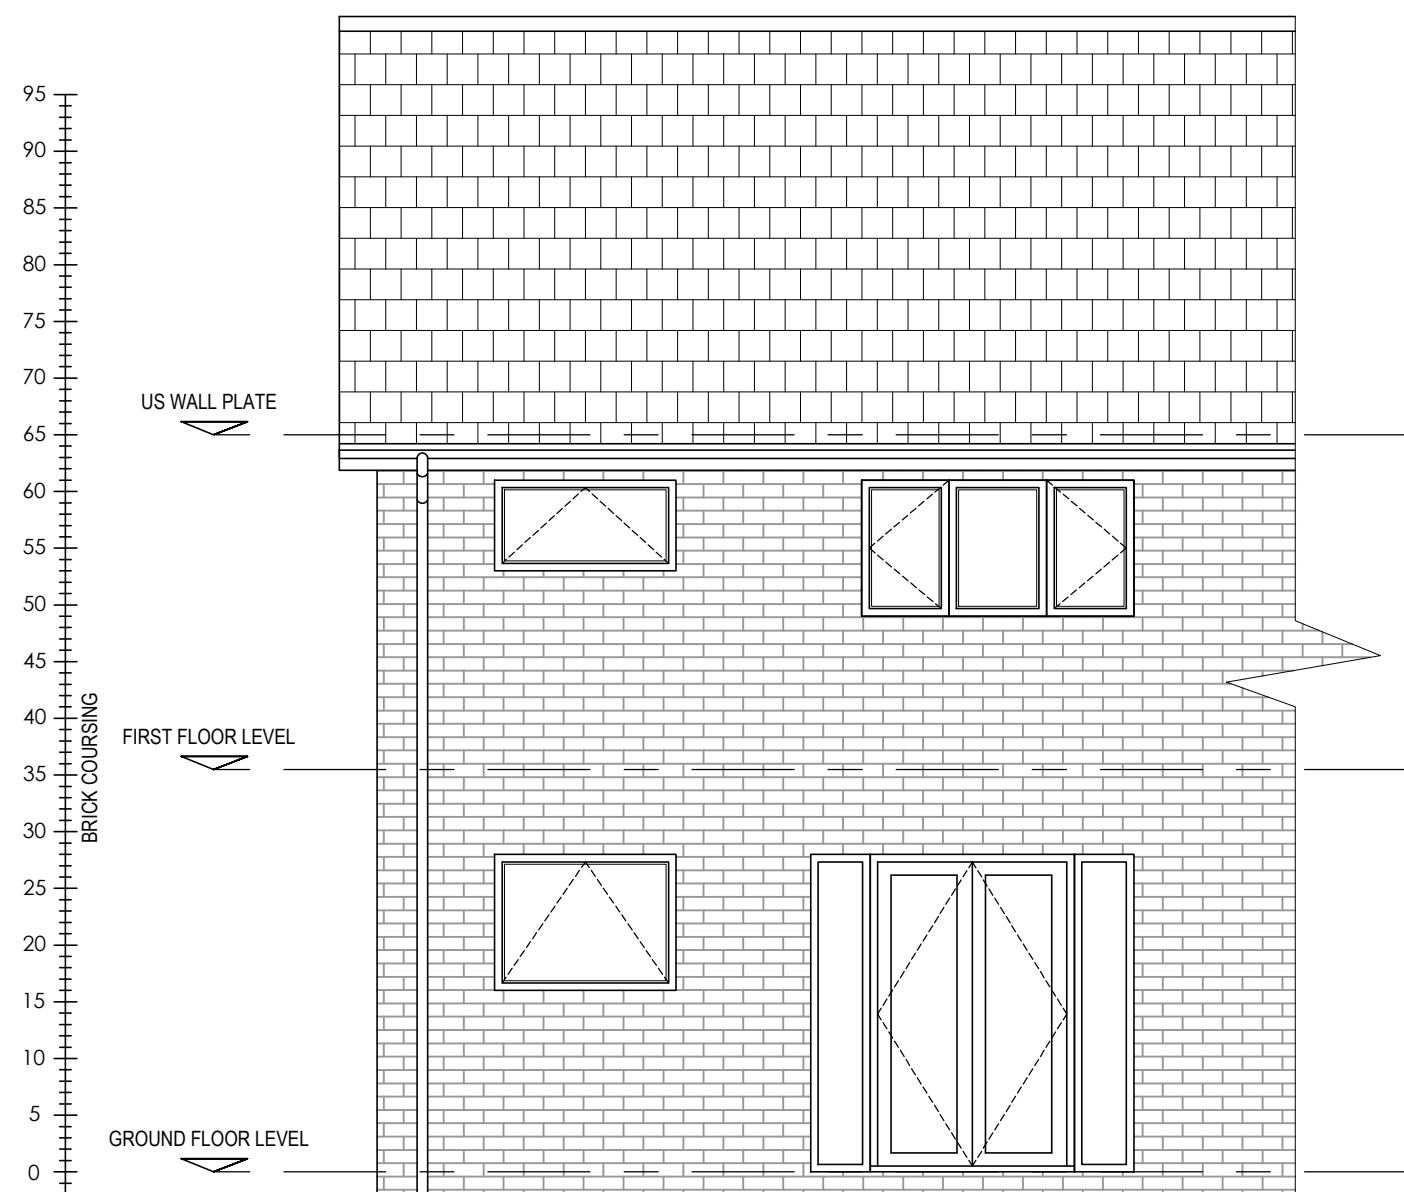

EXISTING REAR ELEVATION
Scale 1:50

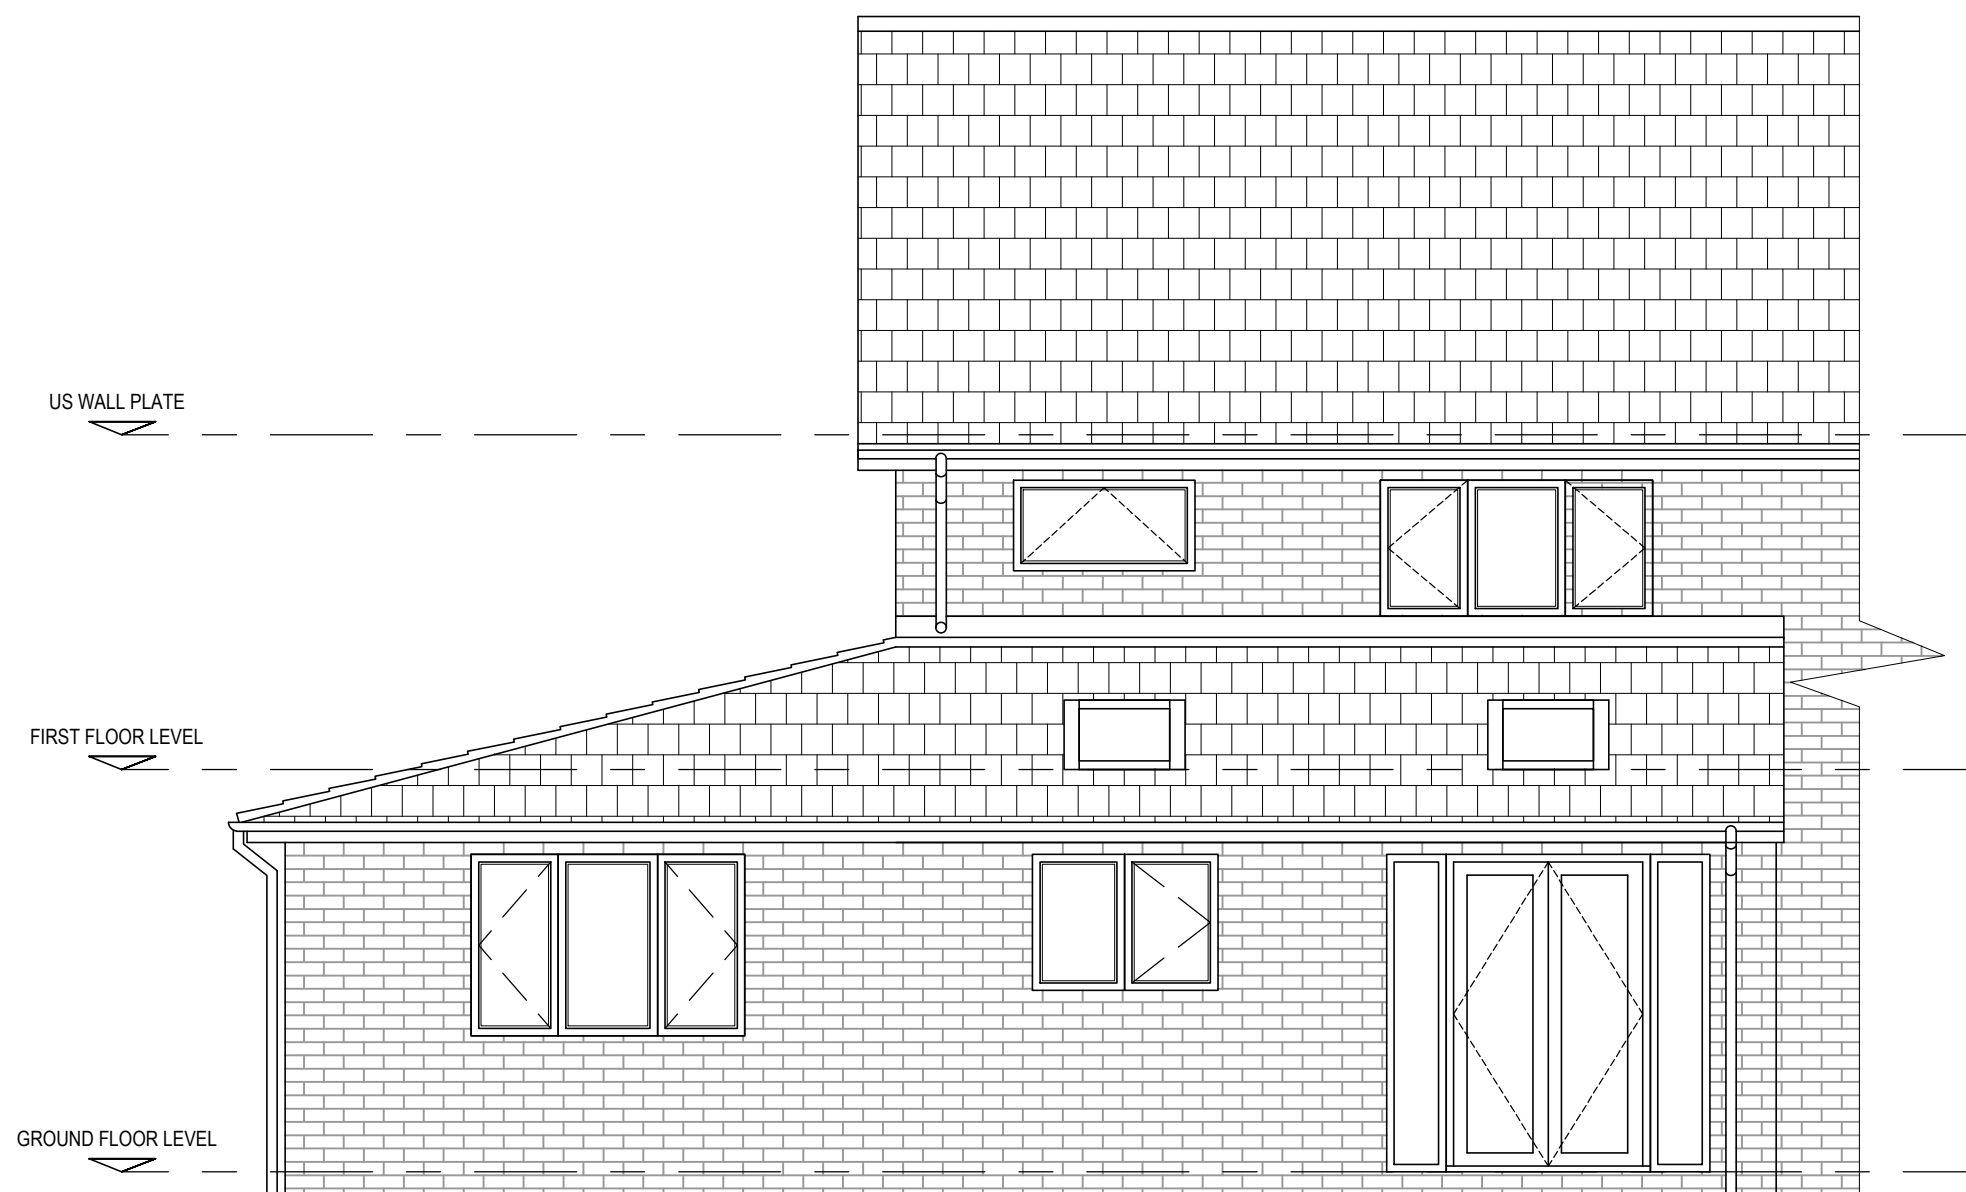

PROPOSED REAR ELEVATION
Scale 1:50

WS·DS

PROJECT

PROPOSED SINGLE STOREY SIDE &
REAR EXTENSION TO
24 OXBURGH CLOSE,
EASTLEIGH, SOUTHAMPTON

CLIENT

Mr and Mrs Reith

DRAWN BY	KEIRA SOARES	DATE	Jan 2023
EMAIL	keira@ksdesignstudios.co.uk	TEL. NO.	07856 596520

EXISTING & PROPOSED
ELEVATIONS
Scale 1:50

DRAWING NO. LAY 003	REVISION 00
------------------------	----------------