



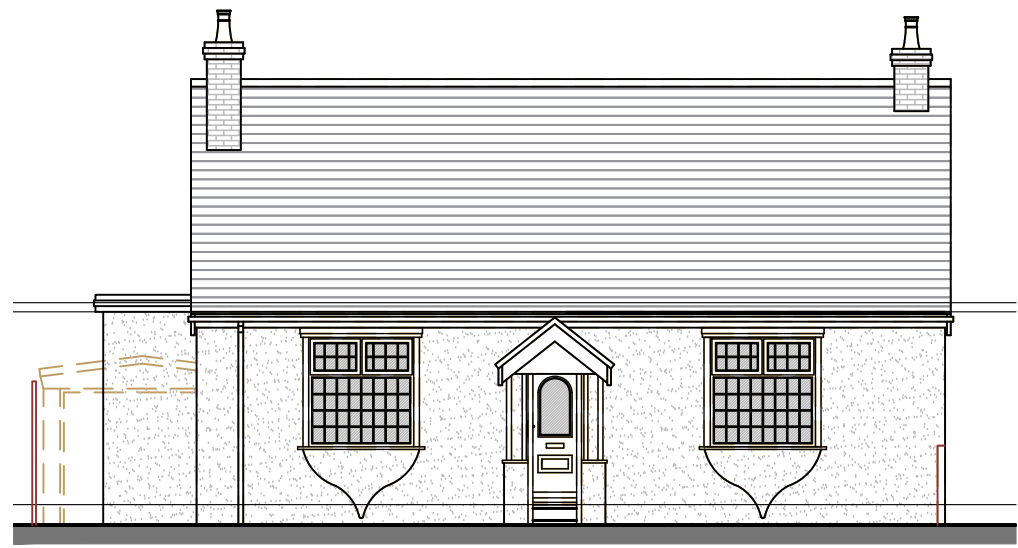


PROPOSED FRONT ELEVATION
1:100@A1

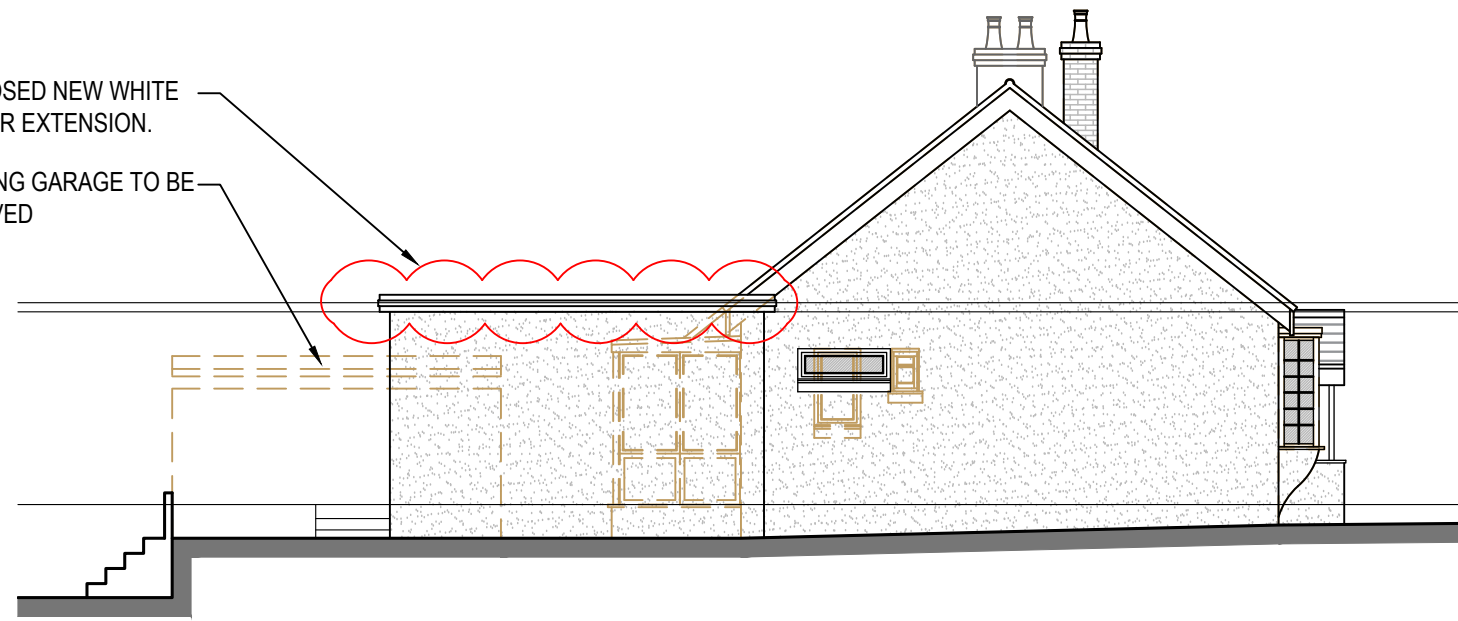


PROPOSED SIDE ELEVATION
1:100@A1




PROPOSED REAR ELEVATION
1:100@A1

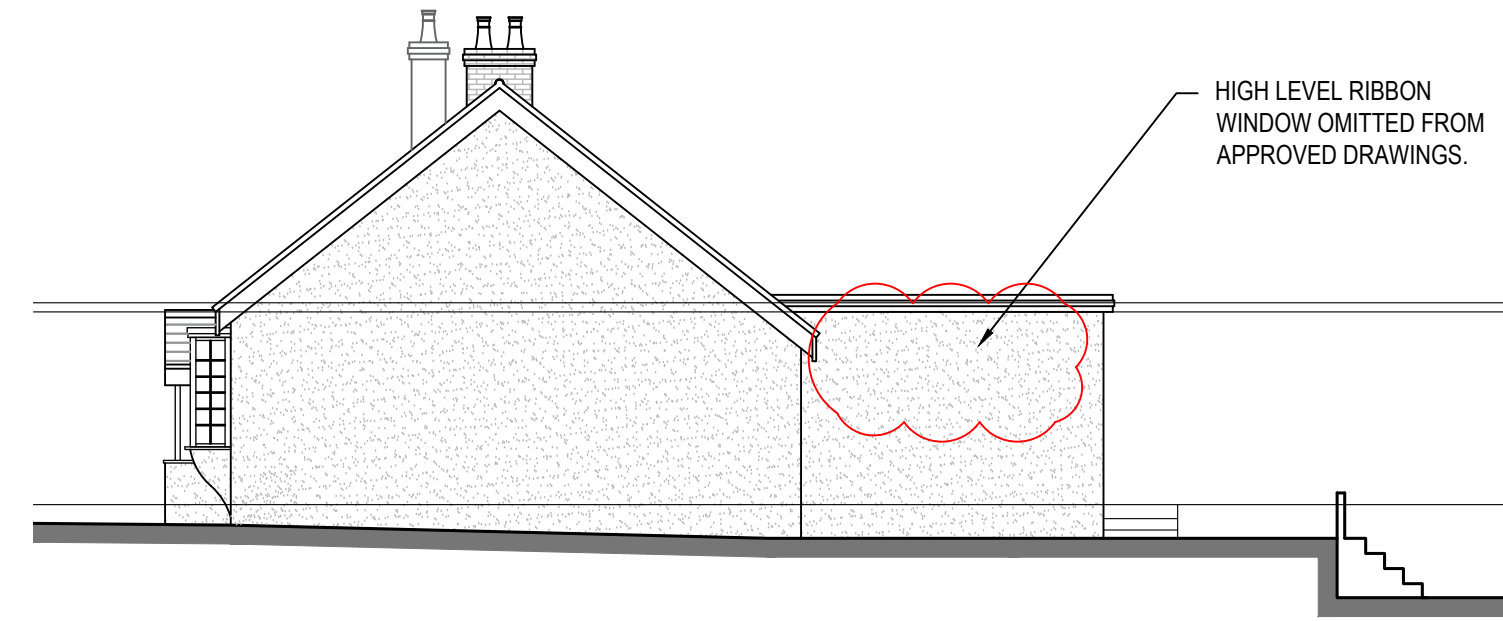


PROPOSED SIDE ELEVATION
1:100@A1

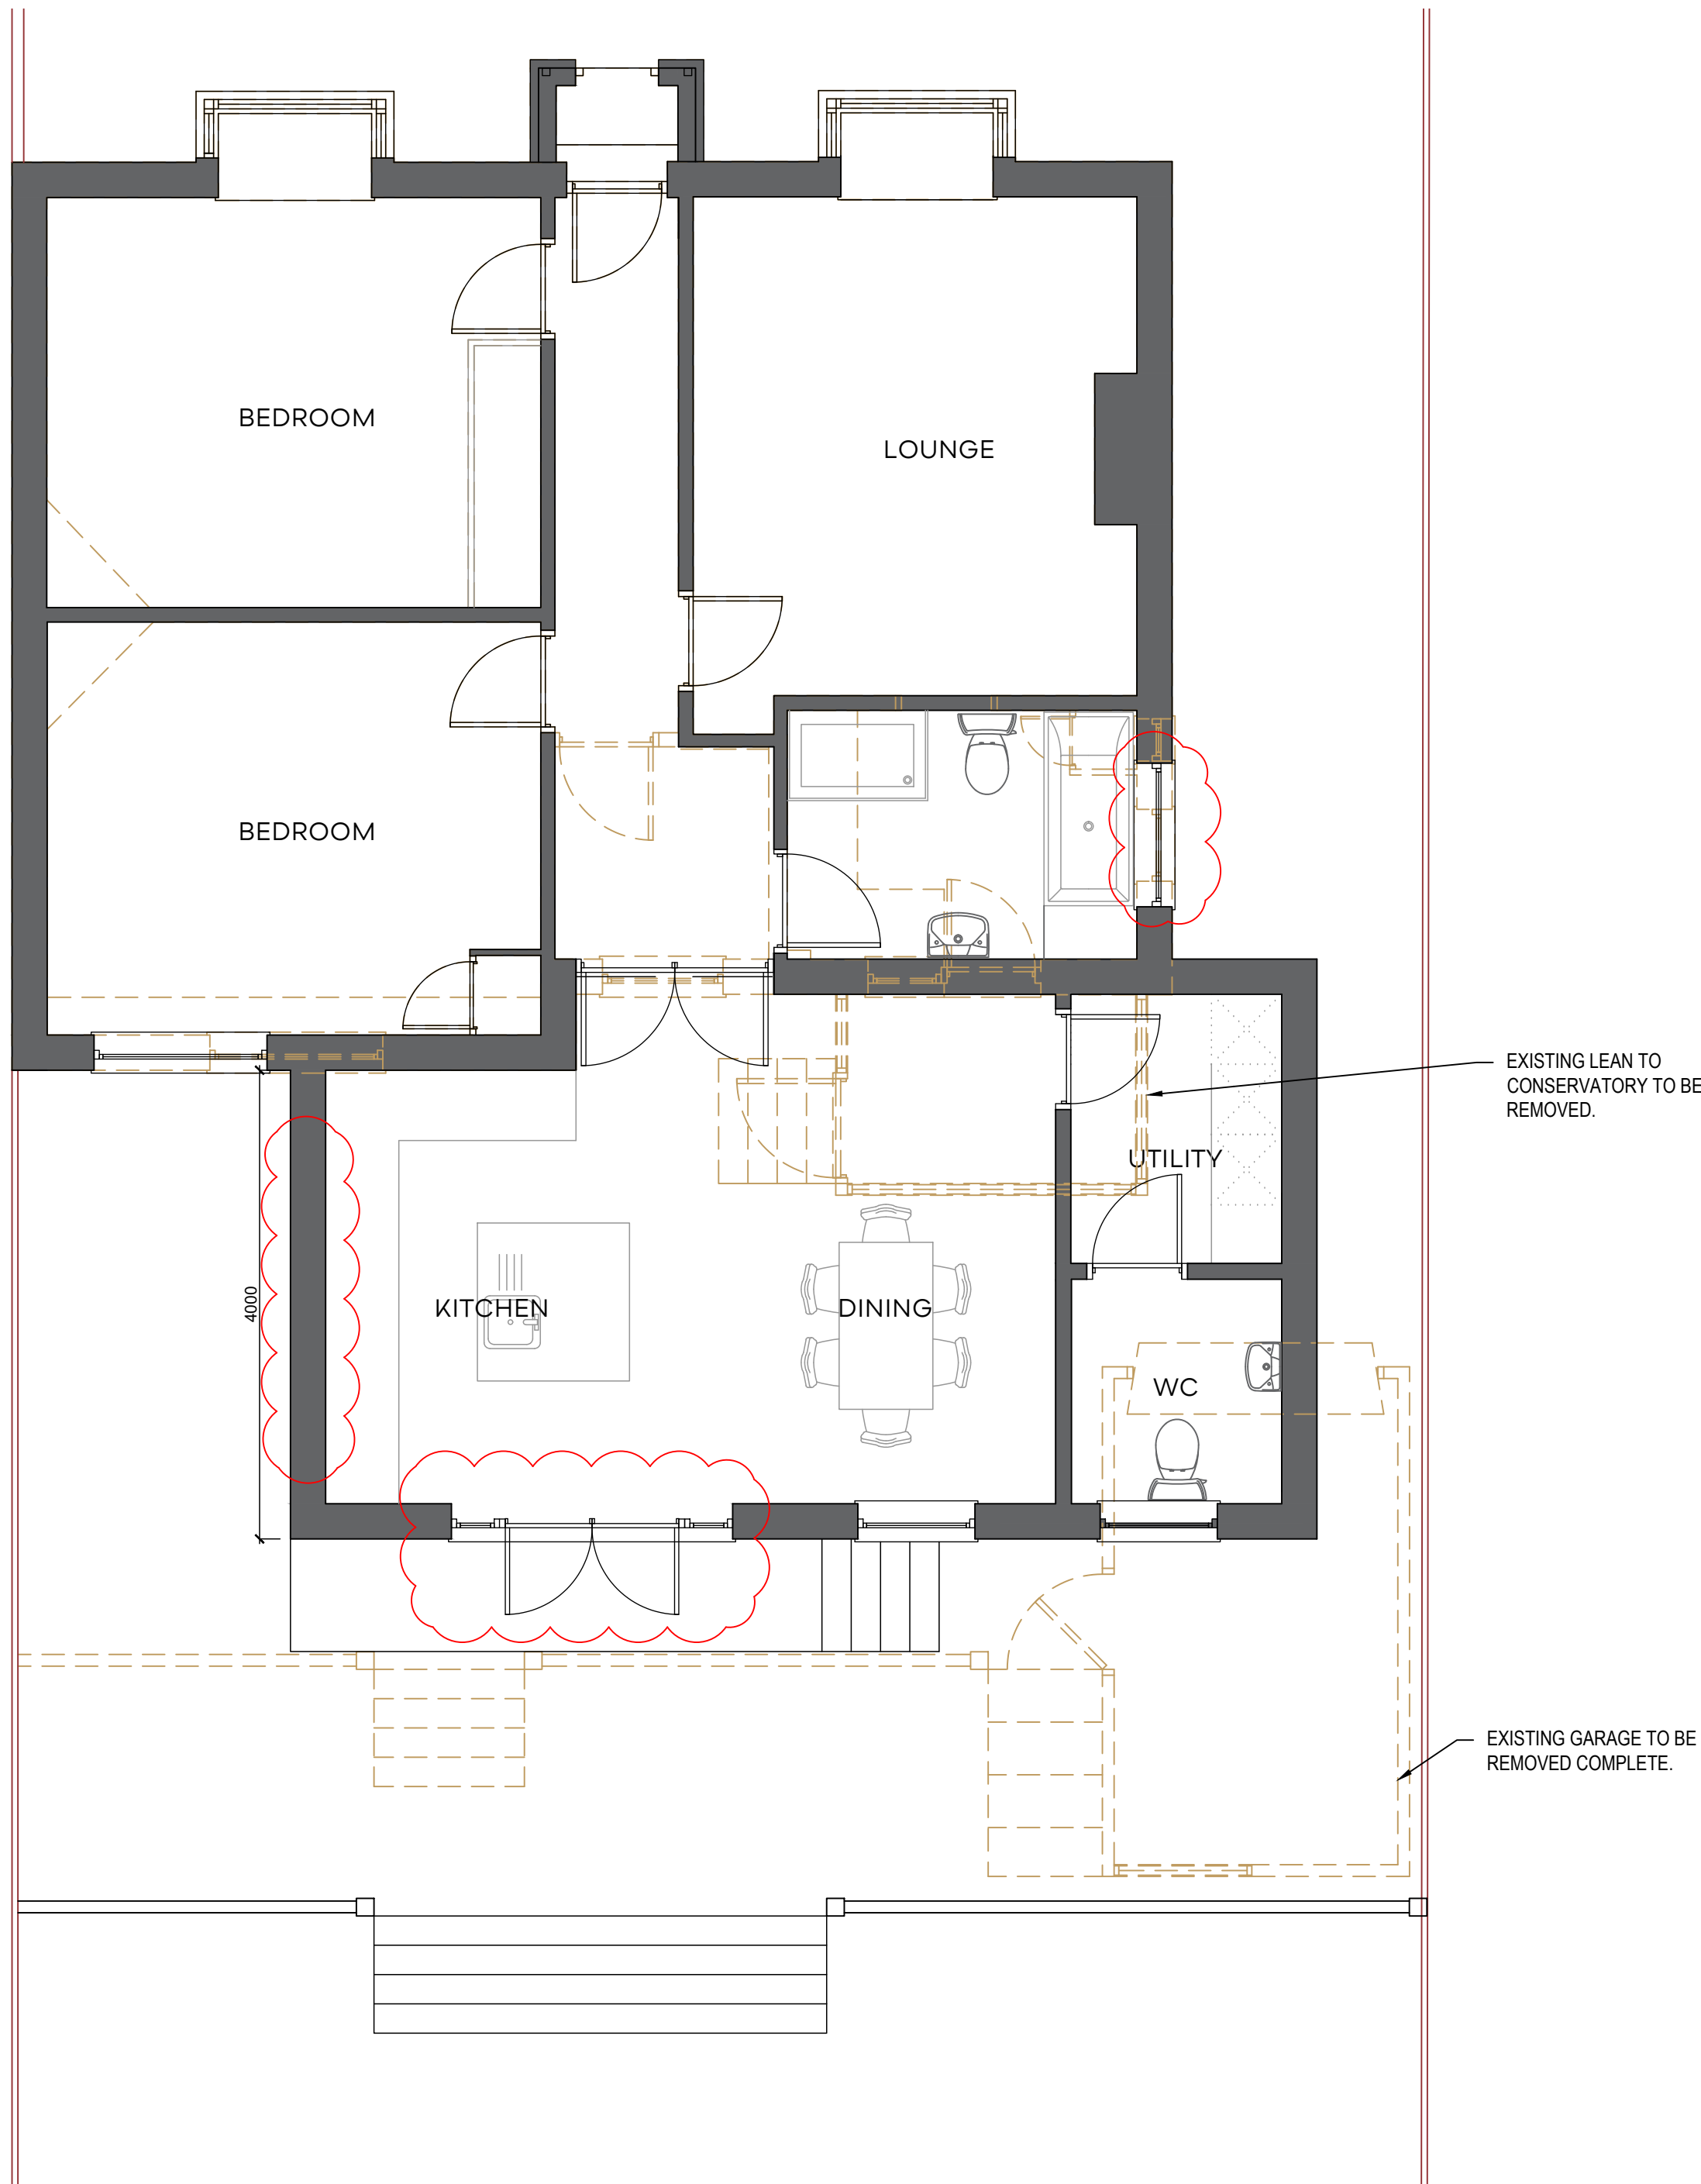


PROPOSED GROUND FLOOR PLAN
1:50@A1

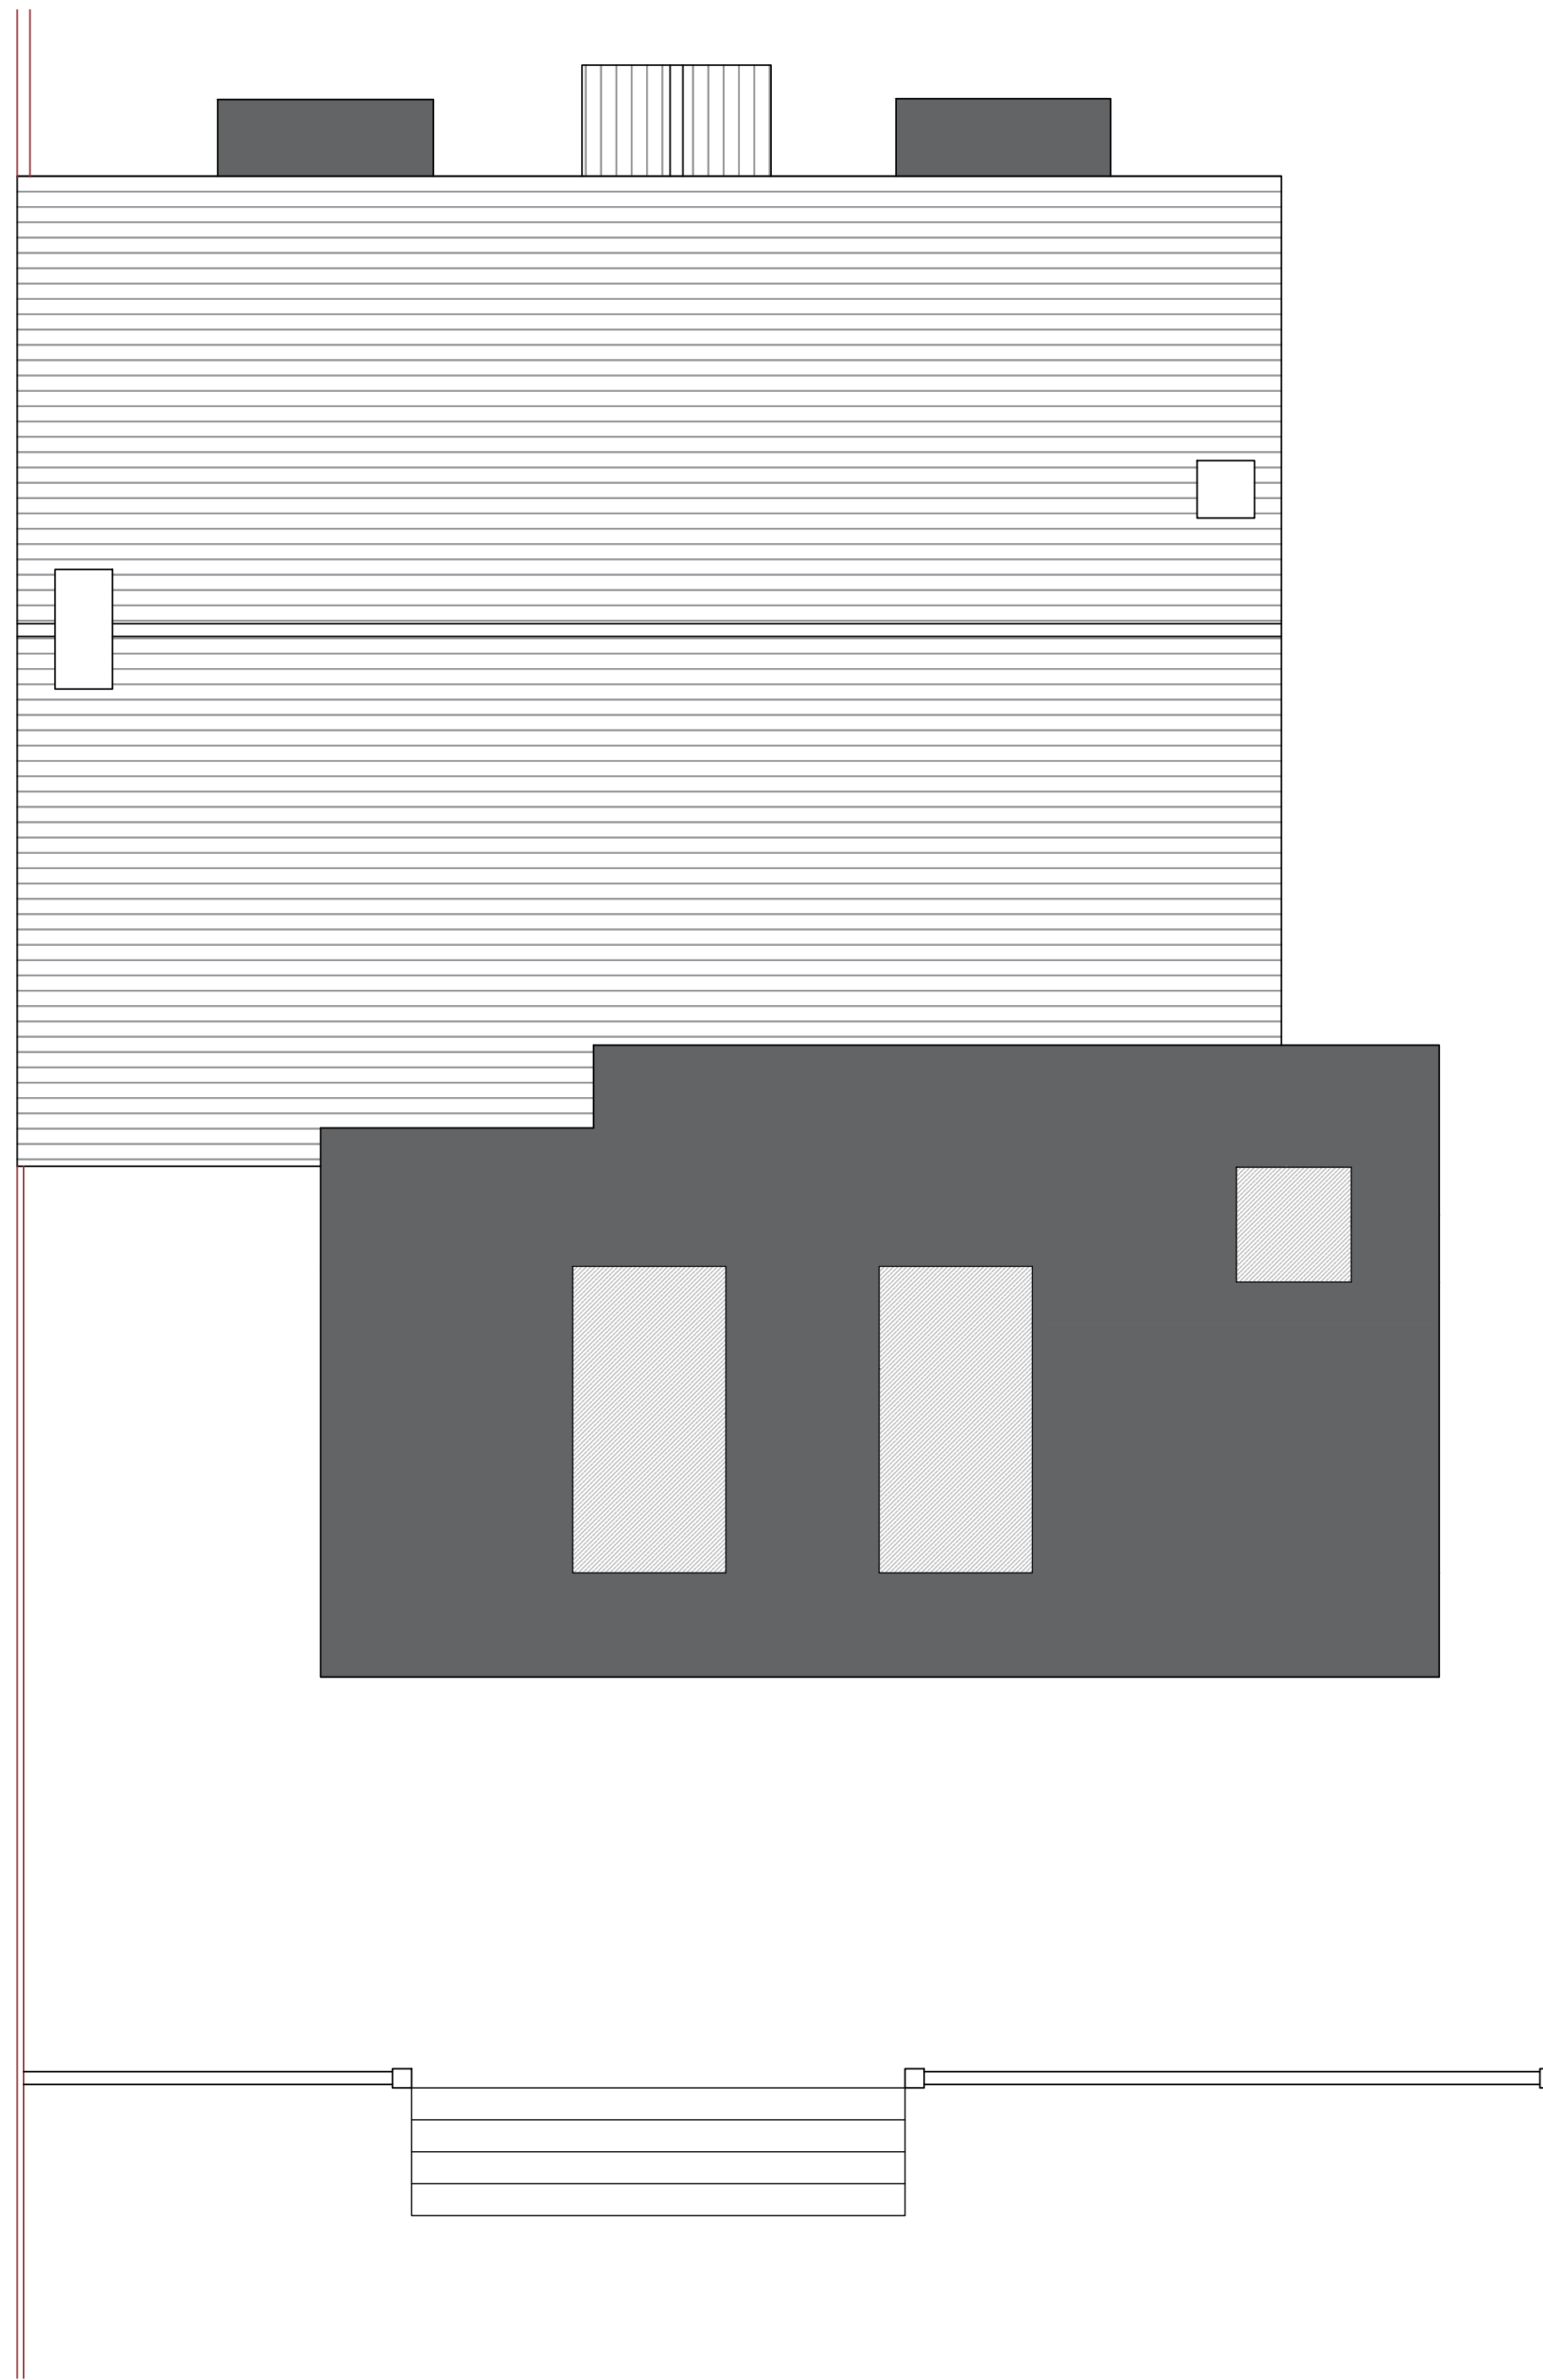

PROPOSED ROOF PLAN
1:50@A1

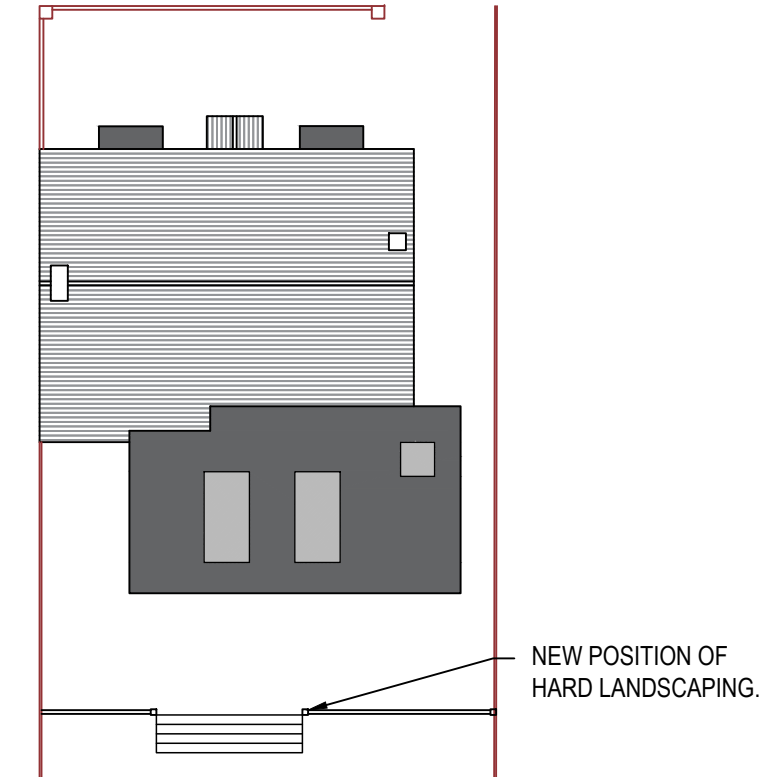

PROPOSED SITE PLAN
1:200@A1

 

NOTES

ORIGINAL A1

DO NOT SCALE FROM THIS DRAWING.
ALL DIMENSIONS TO BE CHECKED ON SITE.
COPYRIGHT PROTECTED.

REVISIONS:

REV A: 13/01/2023 - PARAPET WALL REMOVED AND REPLACED WITH FLAT ROOF
SIDE ELEVATION RIBBON WINDOW OMITTED, 2ND EXISTING WINDOWS
REMOVED AND REPLACED WITH HIGH LEVEL RIBBON WINDOW TO NEW
BATHROOM POSITION.
BI FOLD DOORS REPLACED WITH DOUBLE DOOR SET.

JOB TITLE:

PROPOSALS AT:
99 PARK ROAD,
CHANDLERS FORD,
EASTLEIGH,
SO53 1GL

PLANNING - NMA

CONTACT:

07988518827
dwilliams@willowarchitecture.co.uk

LIAM AND JOELIE

CLIENT:



DRAWING TITLE:

PROPOSED PLANS AND ELEVATIONS

DRAWN BY:

DTW

DATE:

20/07/22

SCALE:

VARIES@A1

DRAWING NO:

2063-002B