




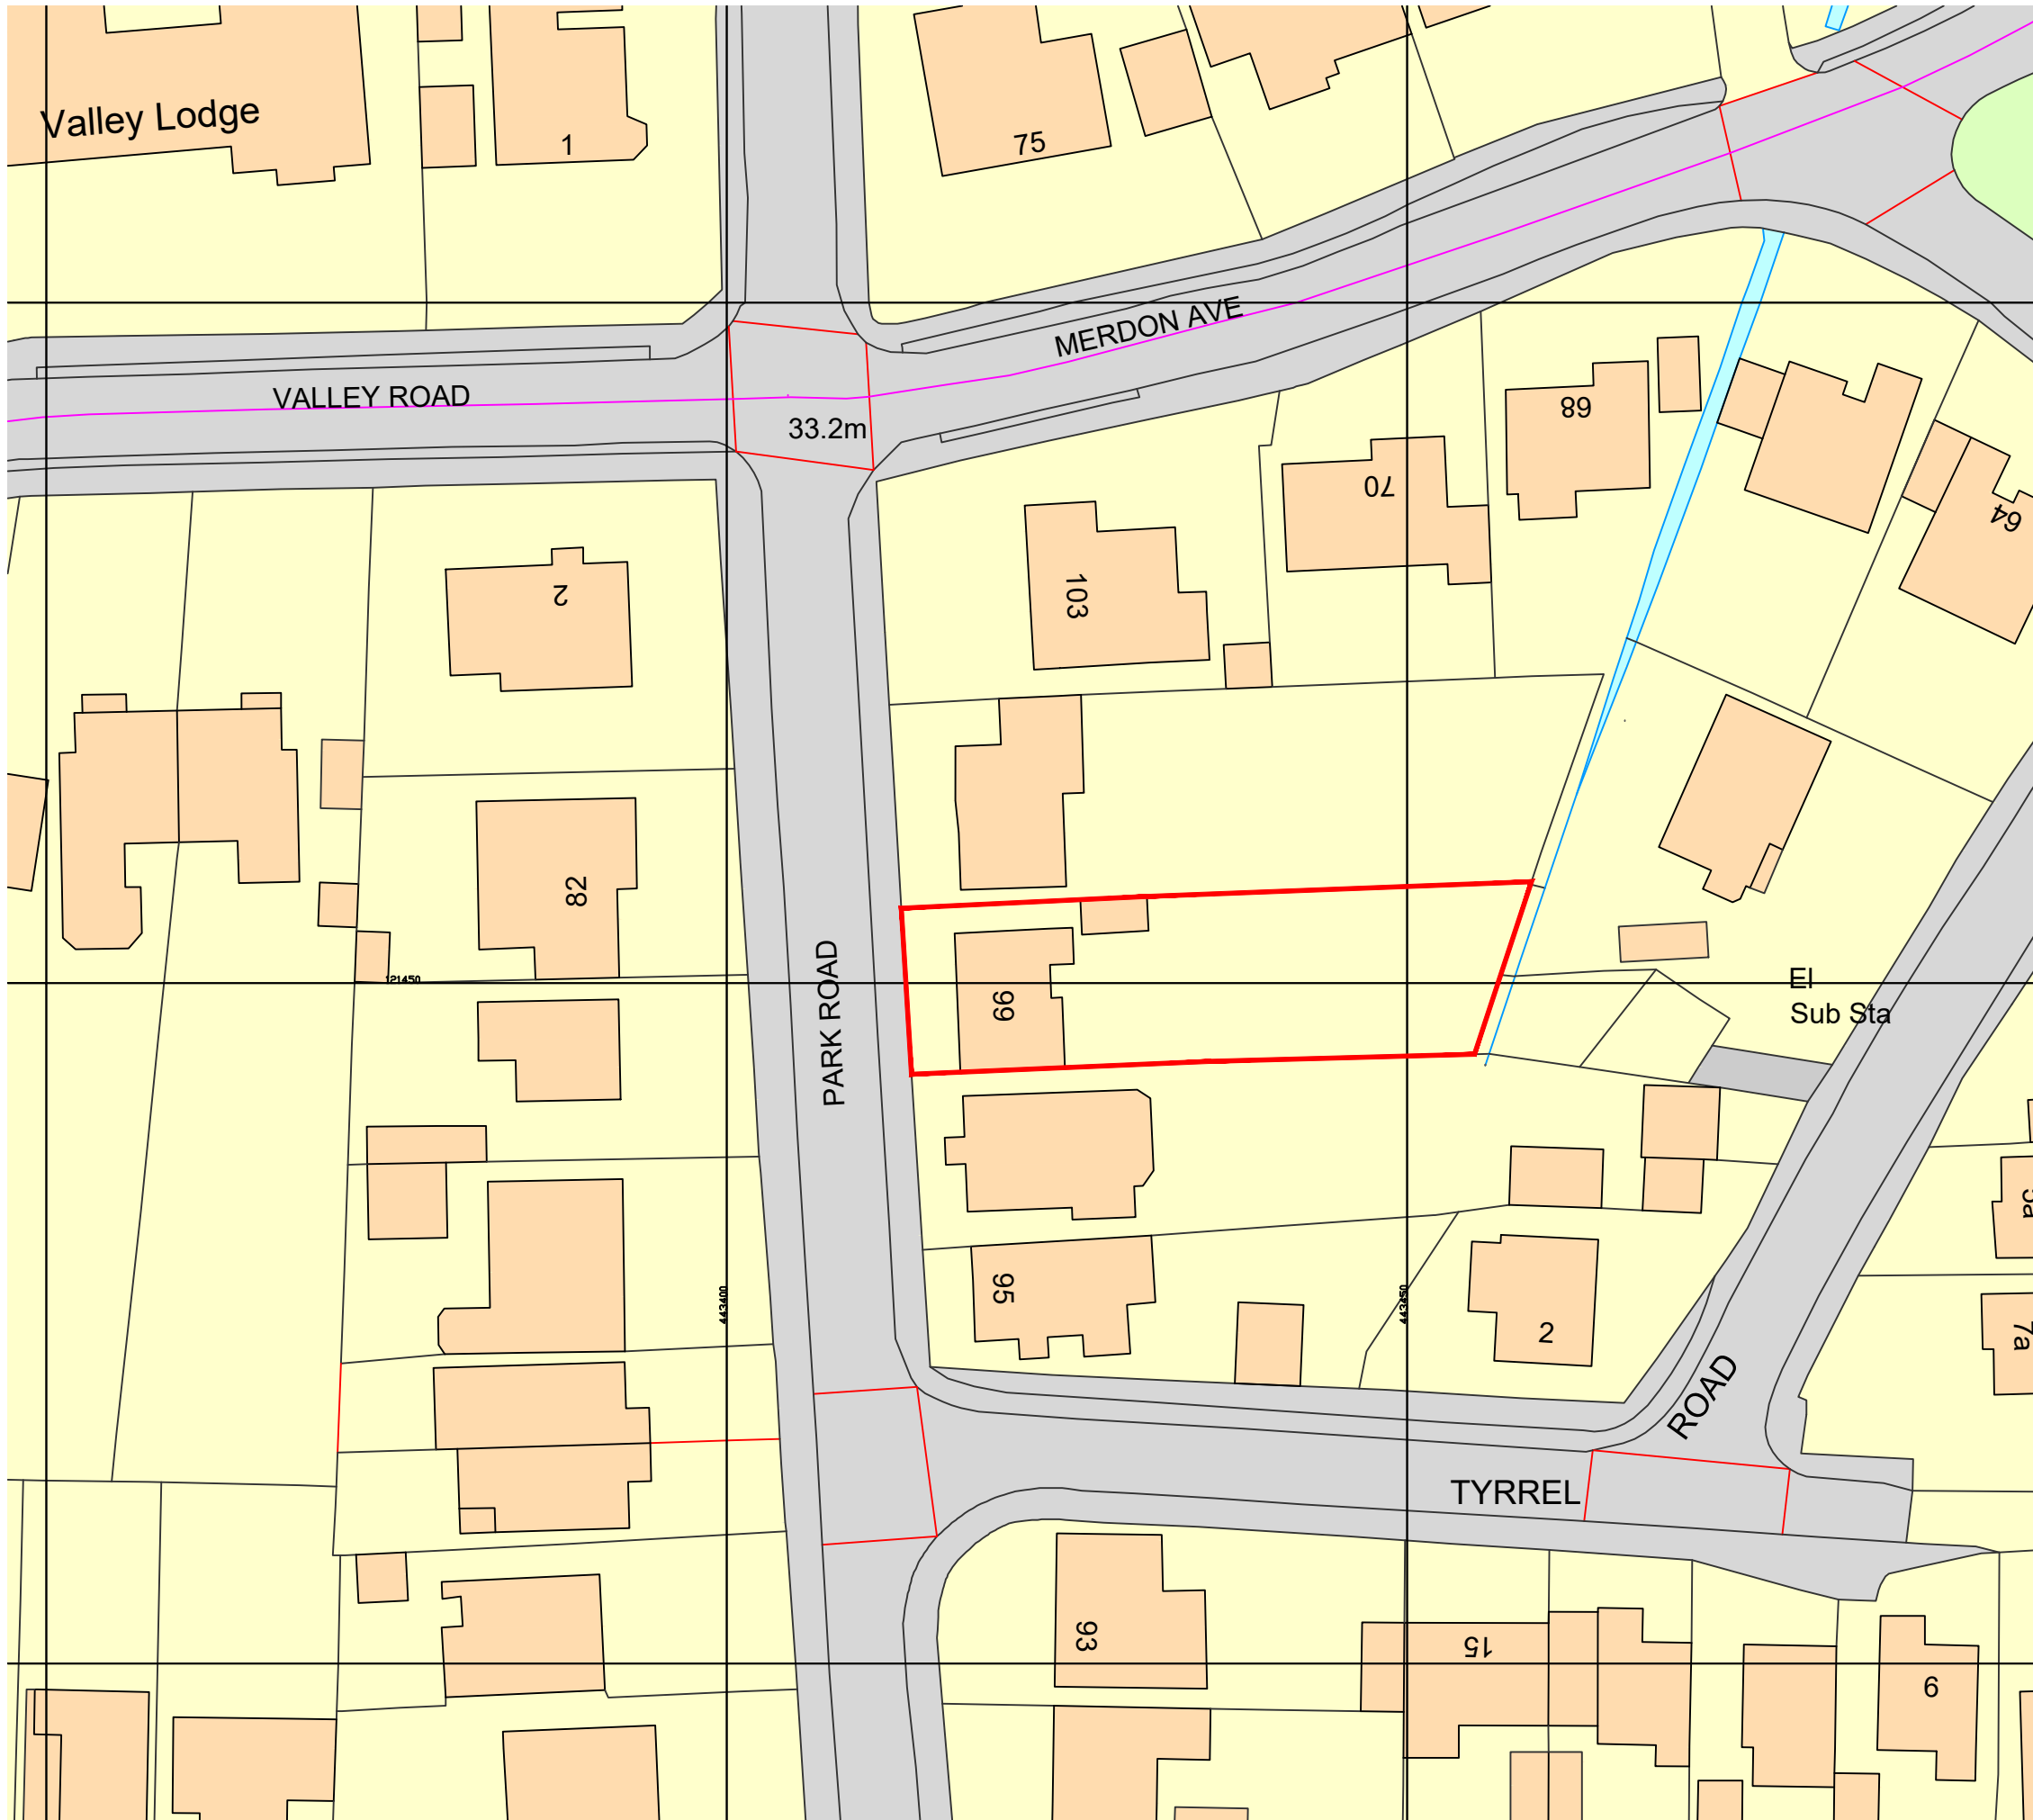


BLOCK PLAN 1:500@A1

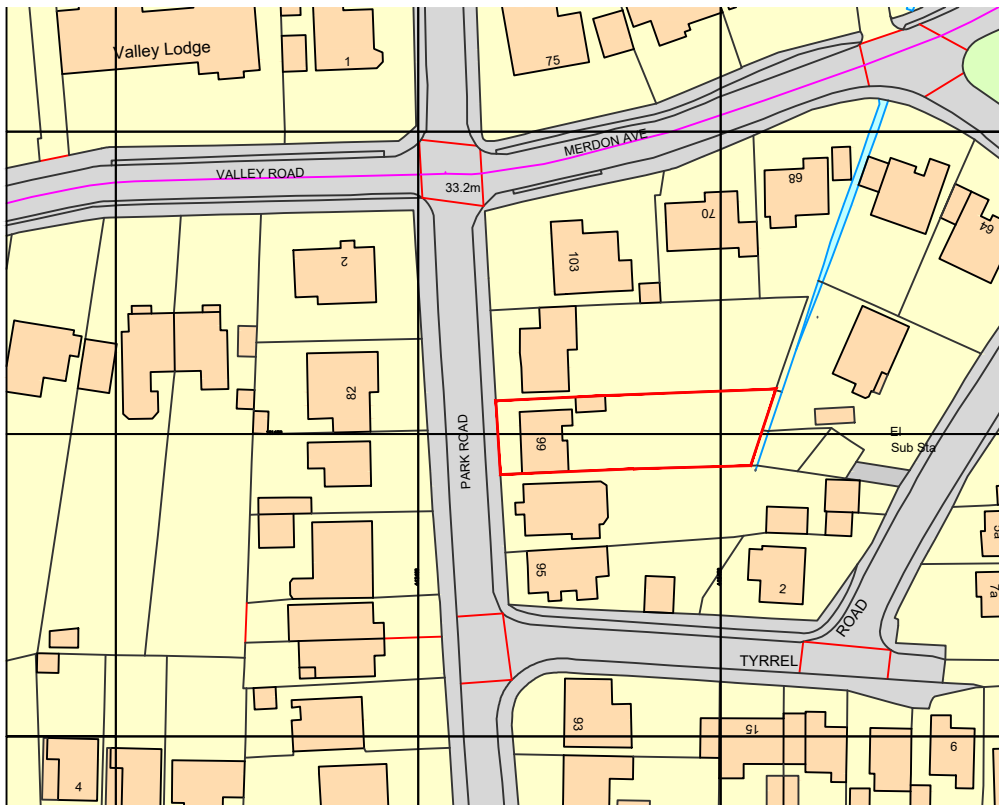

LOCATION PLAN 1:1250@A1

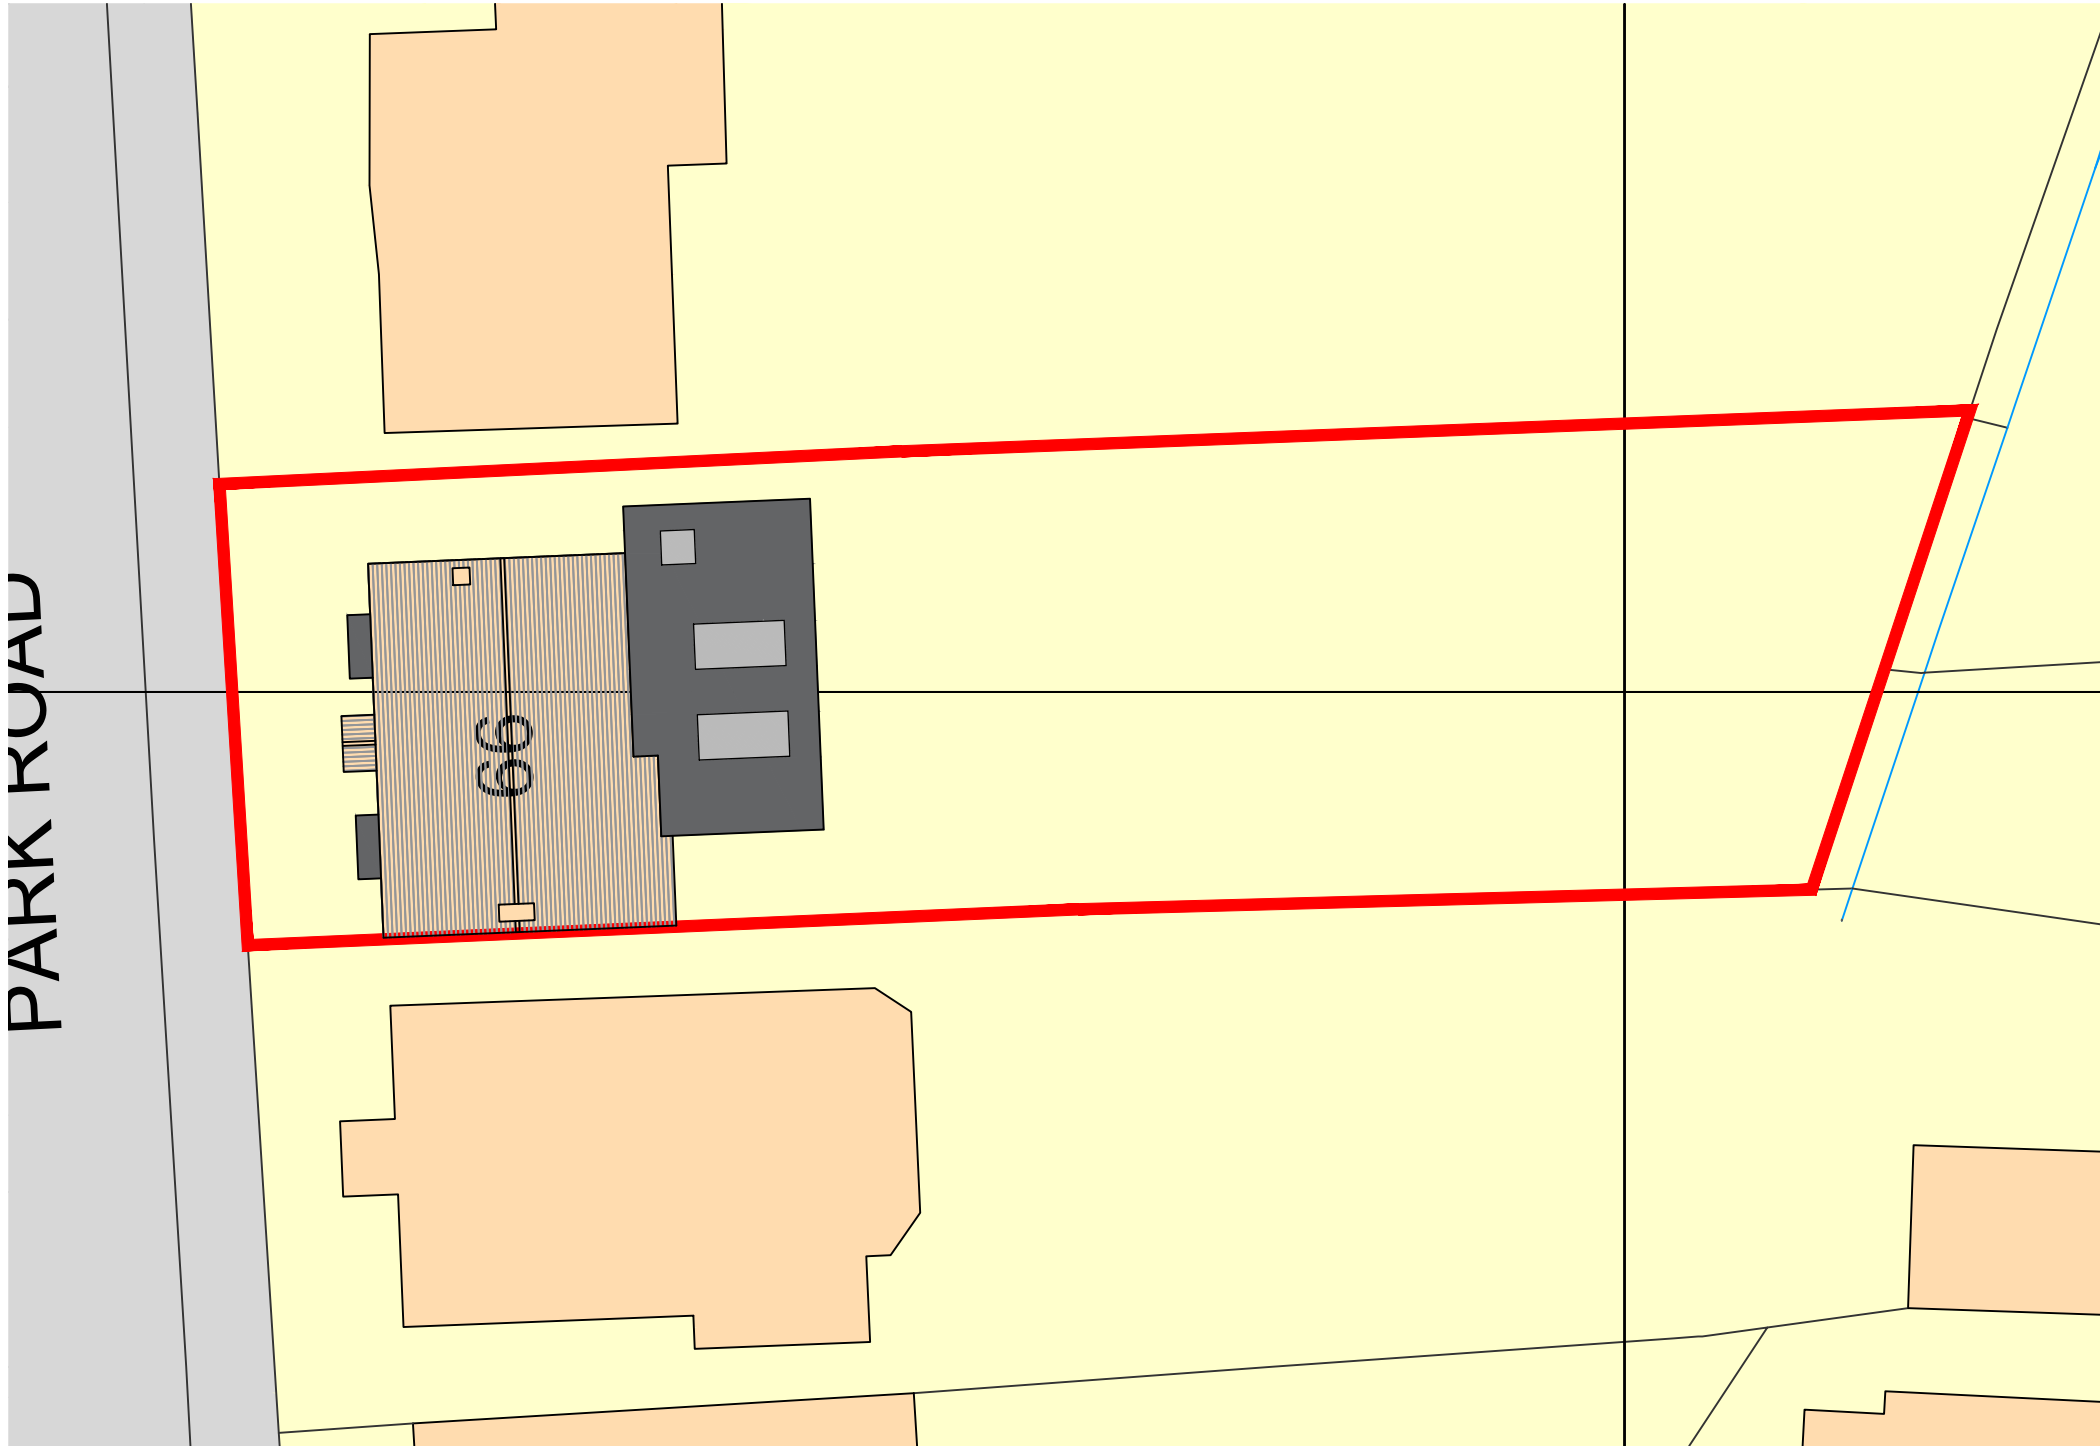

SITE PLAN 1:200@A1

 

NOTES ORIGINAL A1

DO NOT SCALE FROM THIS DRAWING.
ALL DIMENSIONS TO BE CHECKED ON SITE.
COPYRIGHT PROTECTED.

REVISIONS:
REV A: 05/09/22 - ROAD NAMES ADDED TO THE LOCATION PLANS
REV B: 13/01/23 - PARAPET OMITTED FROM DESIGN

JOB TITLE:
PROPOSALS AT:
99 PARK ROAD,
CHANDLERS FORD,
EASTLEIGH,
SO53 1GL

PLANNING - NMA

CONTACT:
07988518827
dwilliams@willowarchitecture.co.uk

LIAM AND JOELIE
CLIENT:



DRAWING TITLE:
SITE, BLOCK AND LOCATION PLANS

DRAWN BY: DTW
DATE: 19/08/22 SCALE: VARIES @A1

DRAWING NO: 2063-003B