
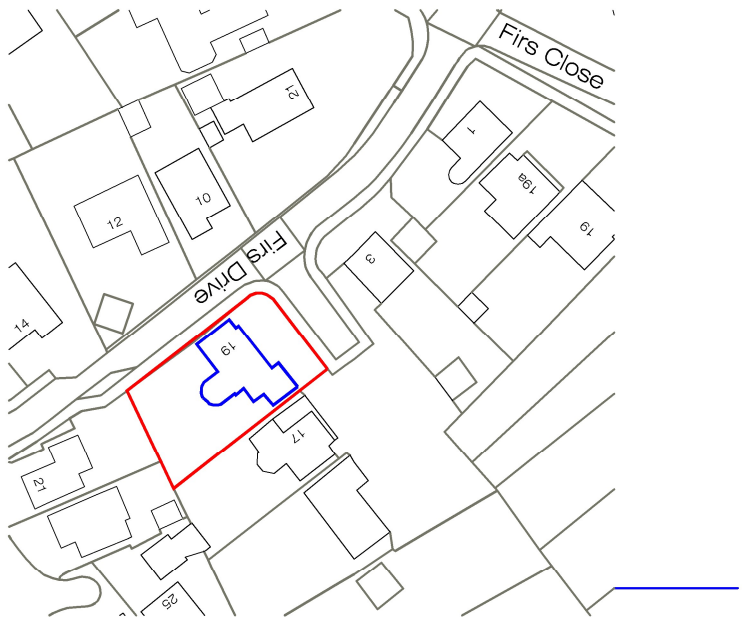
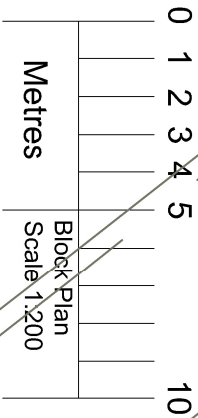


© Crown copyright and database rights 2022 OS 100038864
Site Plan - scale 1:1250

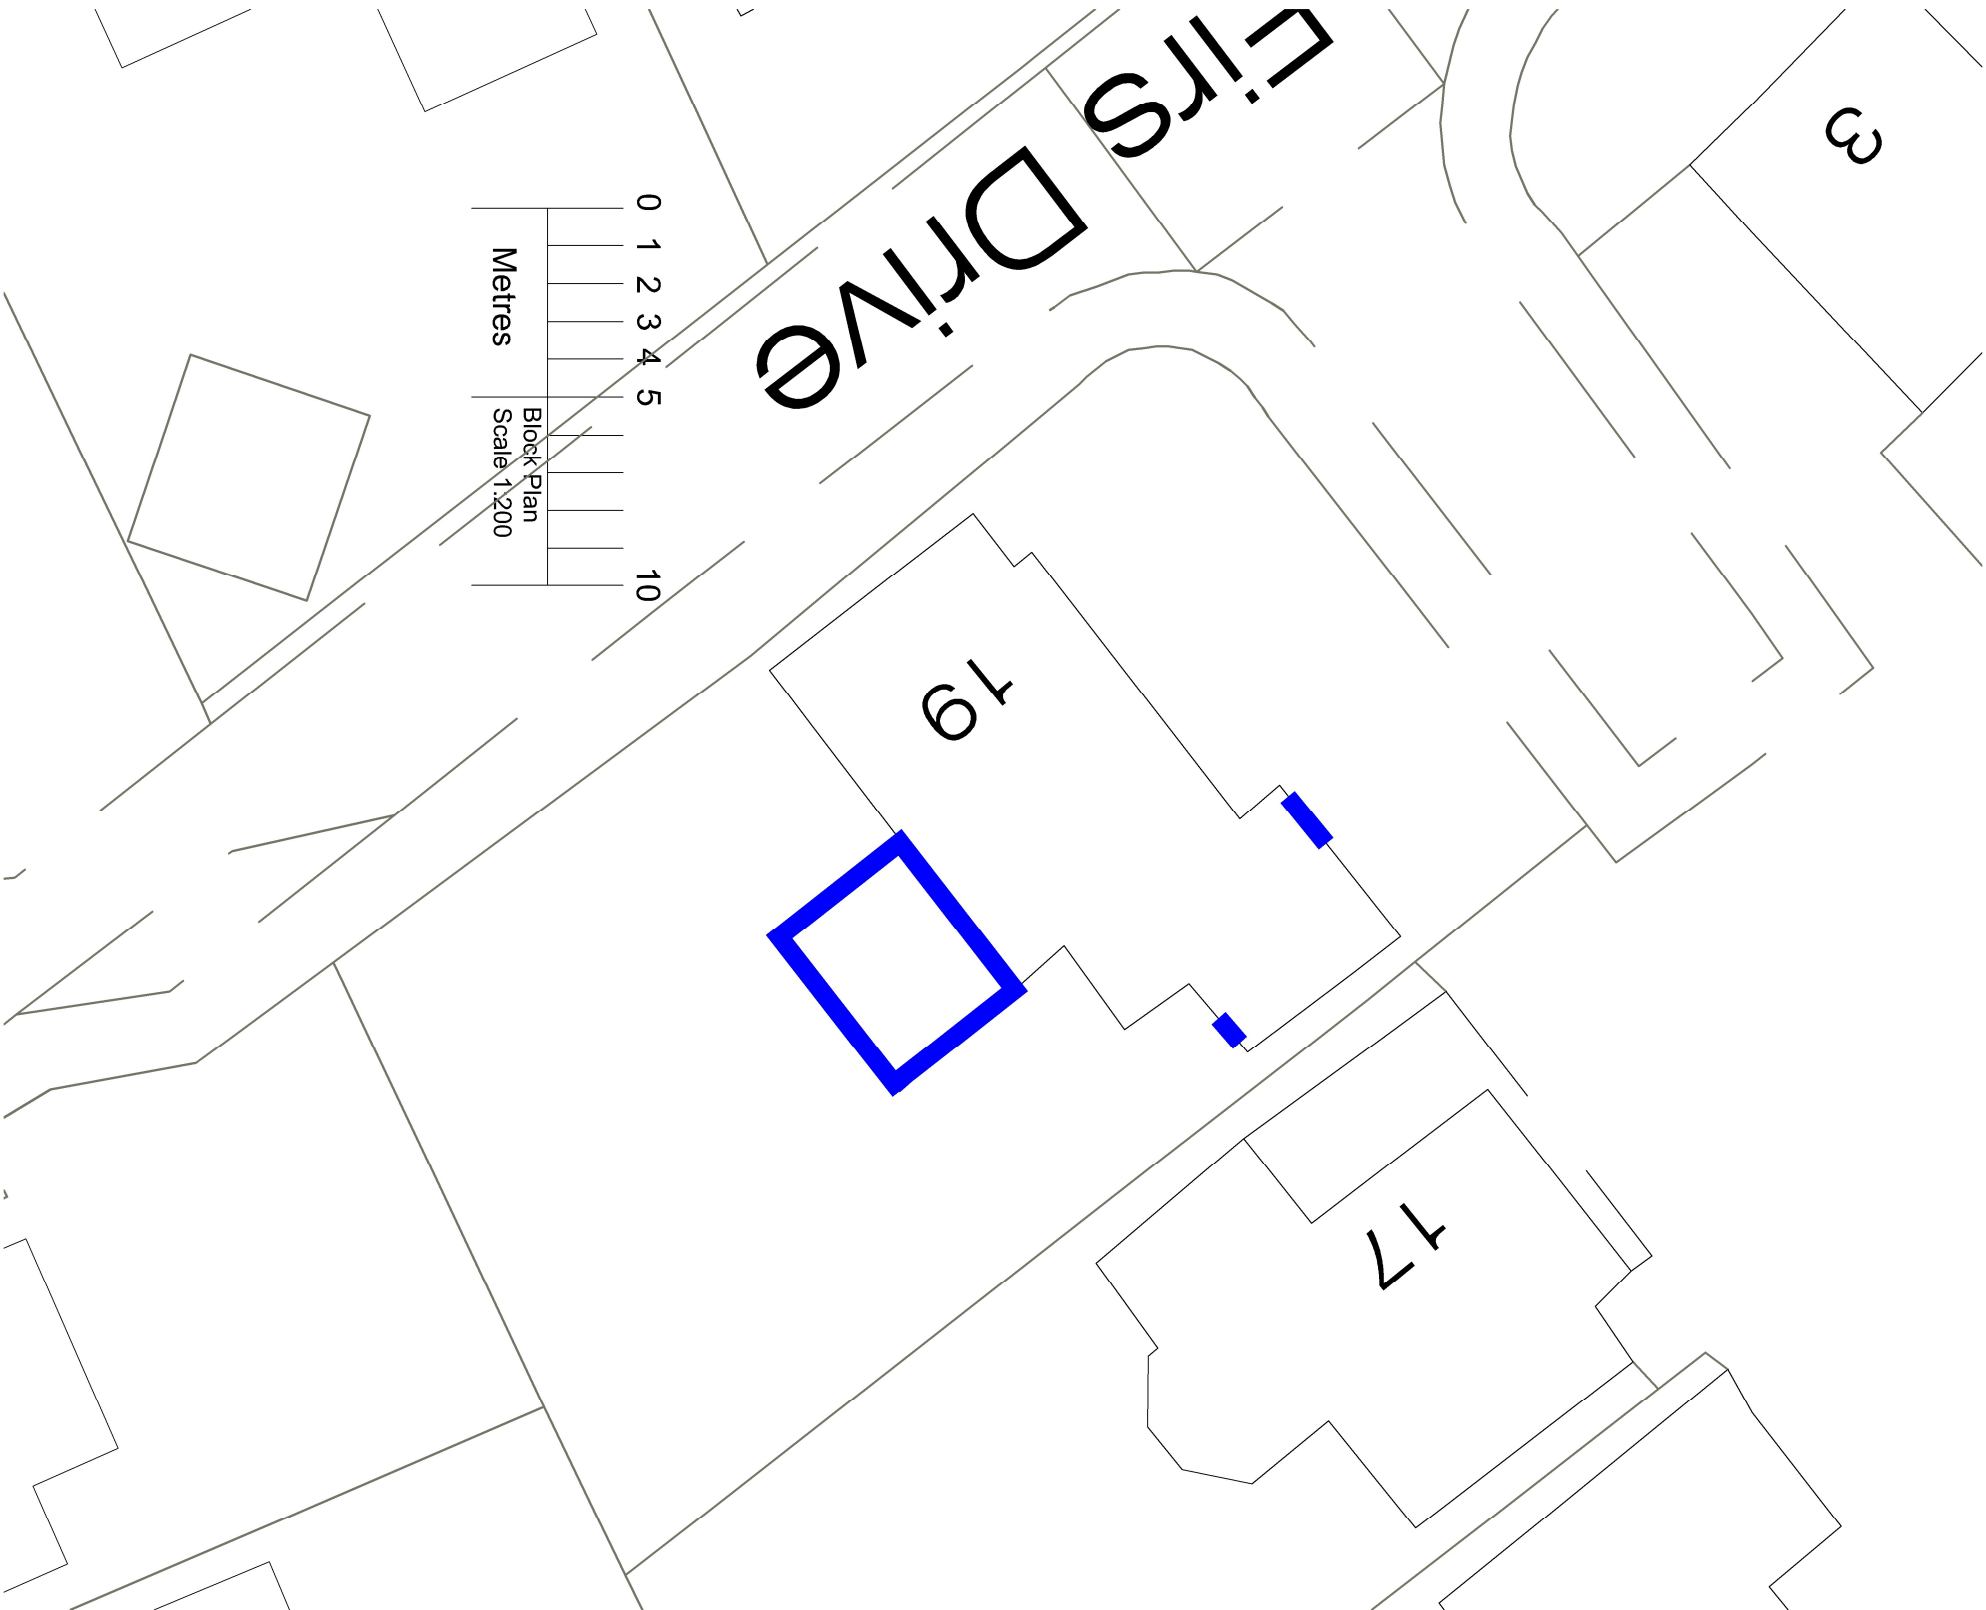

Rev	Date	Notes	By
Client: Mr & Mrs Beidas			
Project: 19 Firs Drive Hedge End Hampshire SO30 4QQ			
Extension / Alterations			
Title: Location and Block Plans			
Drawing No. 1322 - E.01.01		Rev:	.
Scale:	As shown @ A3	Date:	11.01.23
Drawn By:	TC	Checked By:	LBC
Issue:	Planning		