



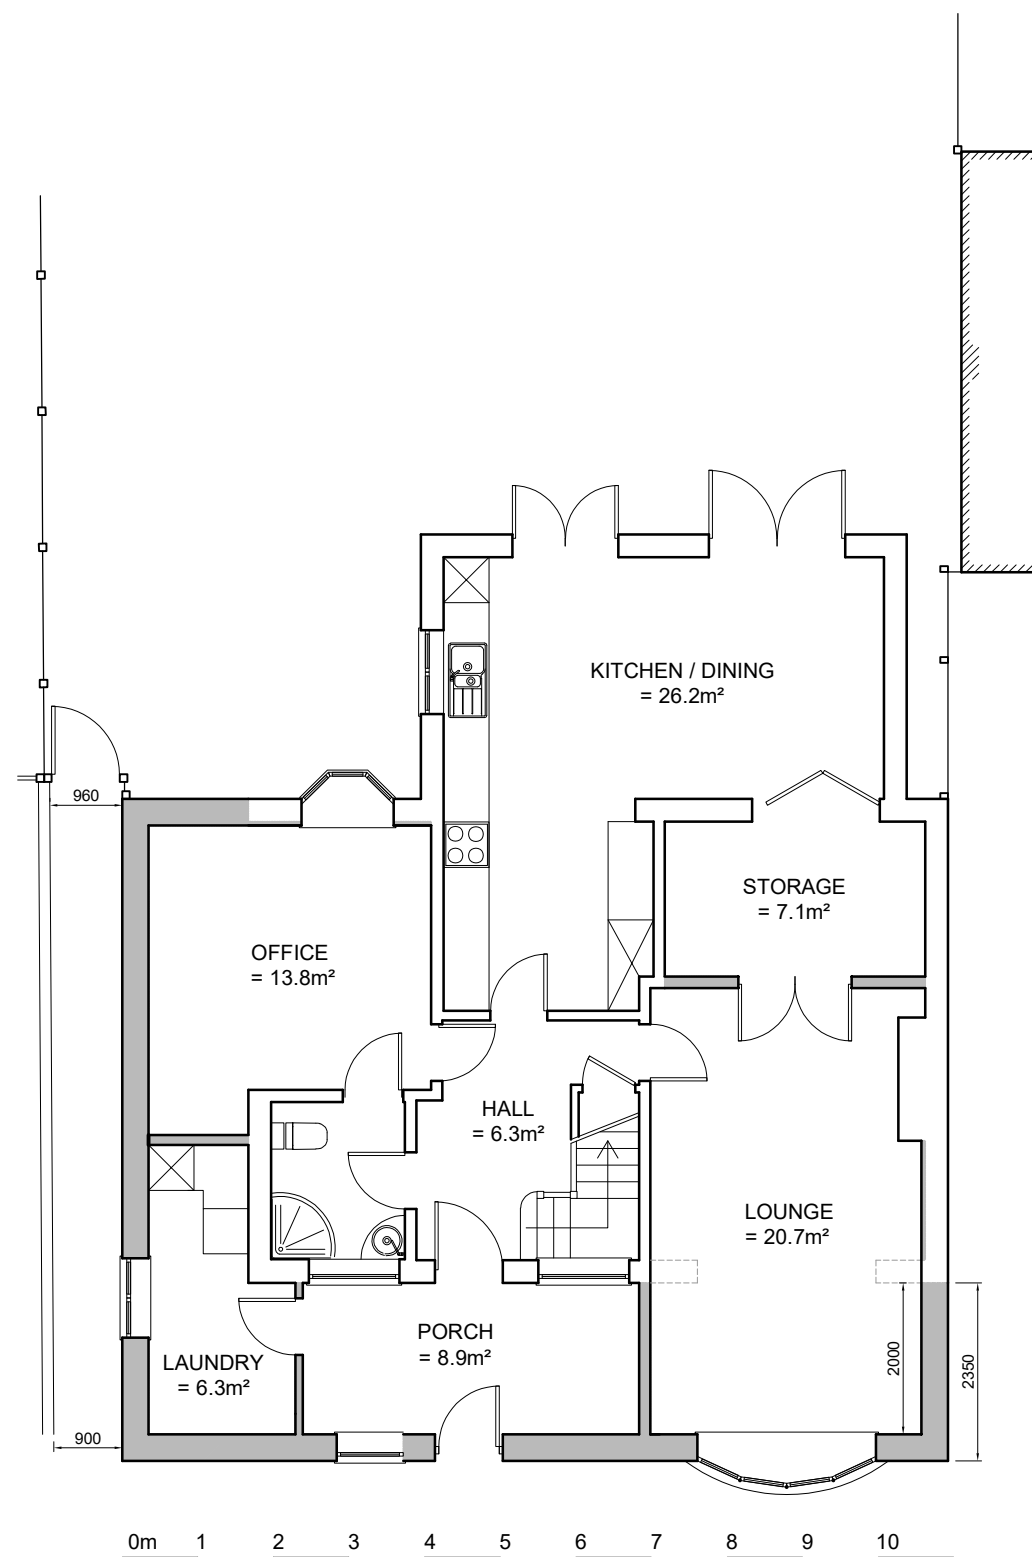

Proposed Ground Floor Plan



Proposed First Floor Plan

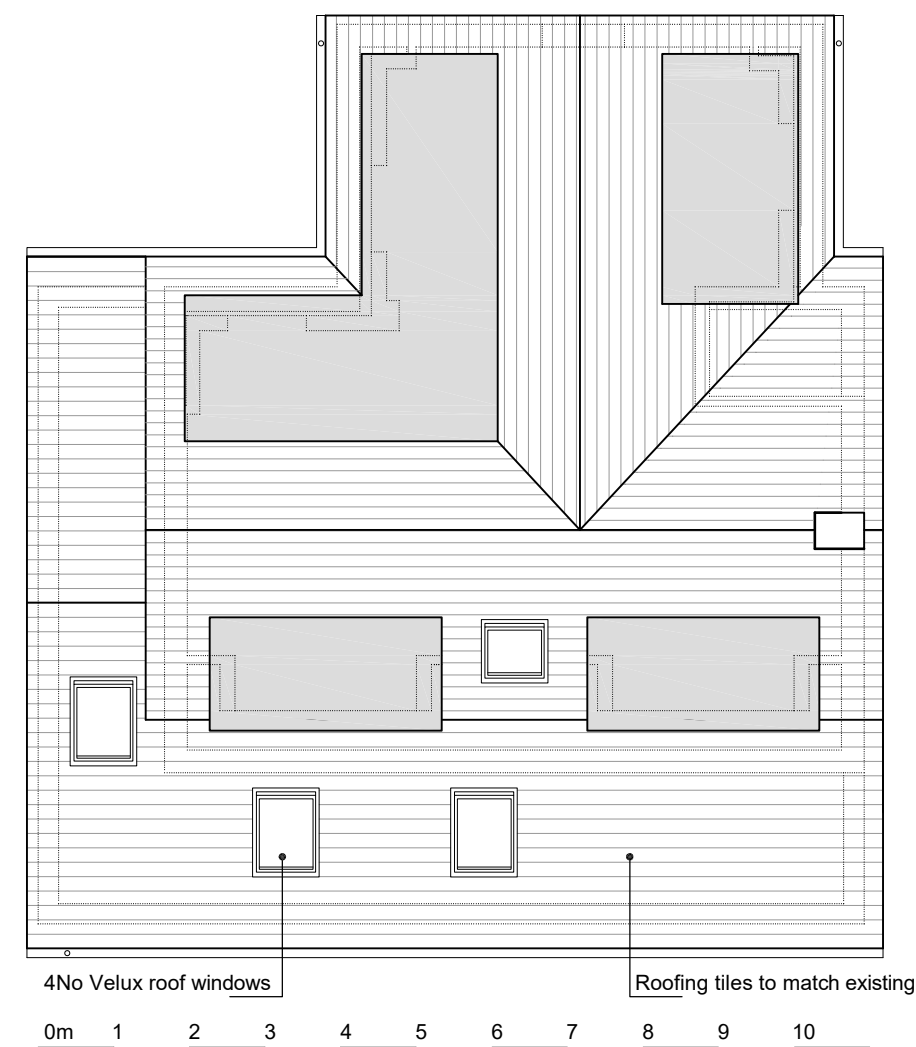

Proposed Roof Plan

CLIENT: Kiruthika Chandrasekaran		
PROJECT: 45 CORINTHIAN ROAD, CHANDLERS FORD, SO53 2AY		
TITLE: FRONT / SIDE EXTENSION PROPOSED PLANS		
DATE: 19-01-2023	DRAWN BY: K C	
SCALE @ A3: 1:100	CHECKED BY: M L	
PROJECT NO: 86	DRAWING NO: 4	REV NO: 1