


13 Portelet Place
Hedge End

Proposed
Floor Plan

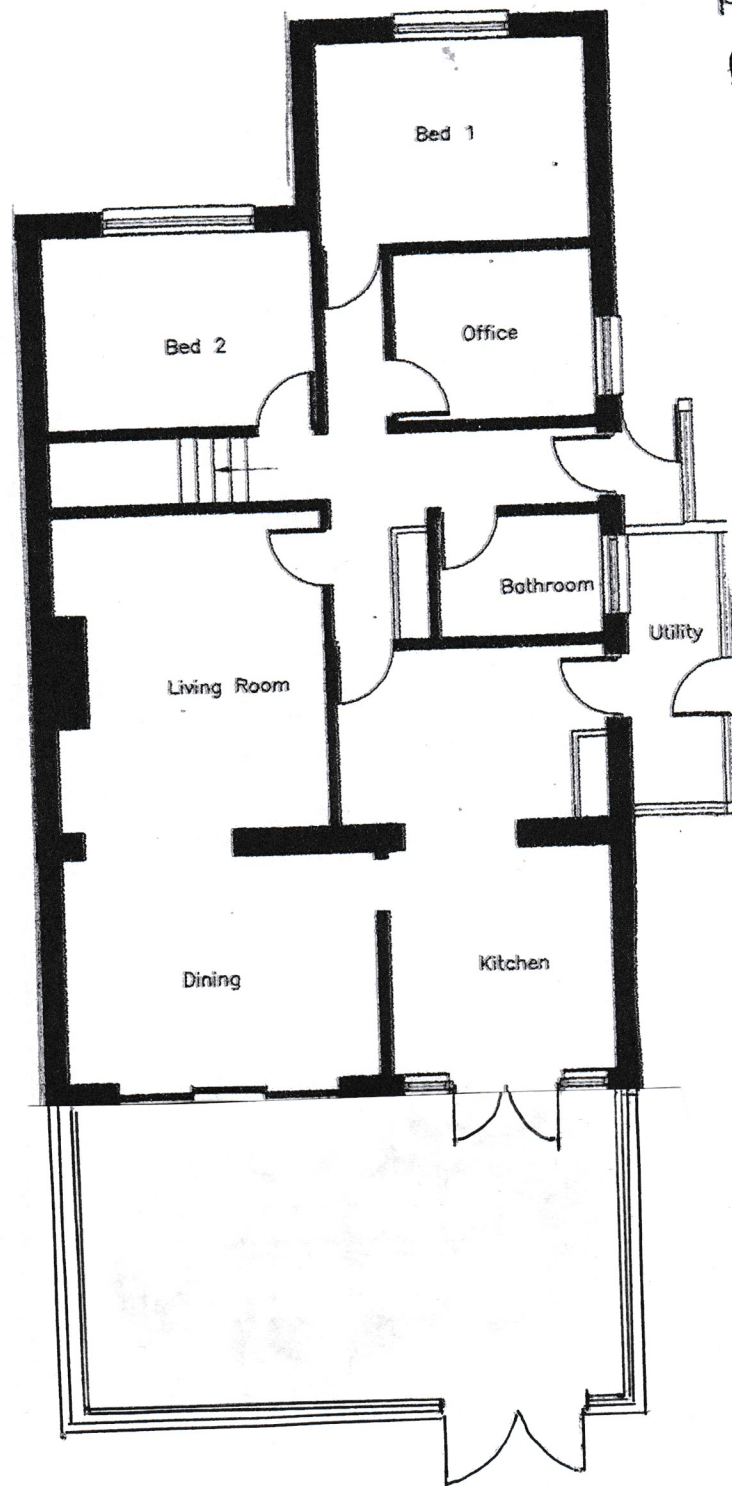

S → N

Steps shown on Roof Plan

Scale 1:100

0 1 2 3 4 5 6 7 8m