






FRONT ELEVATION

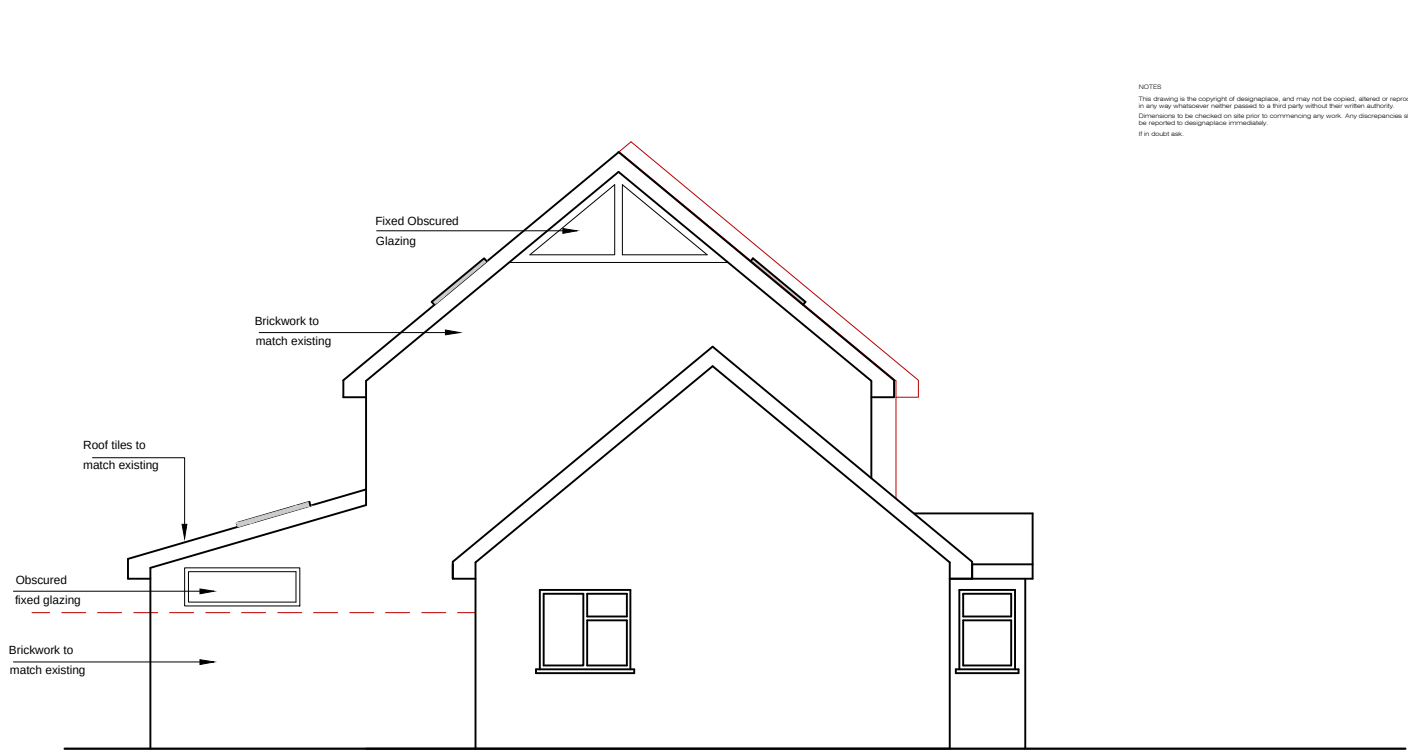

LEFT SIDE ELEVATION

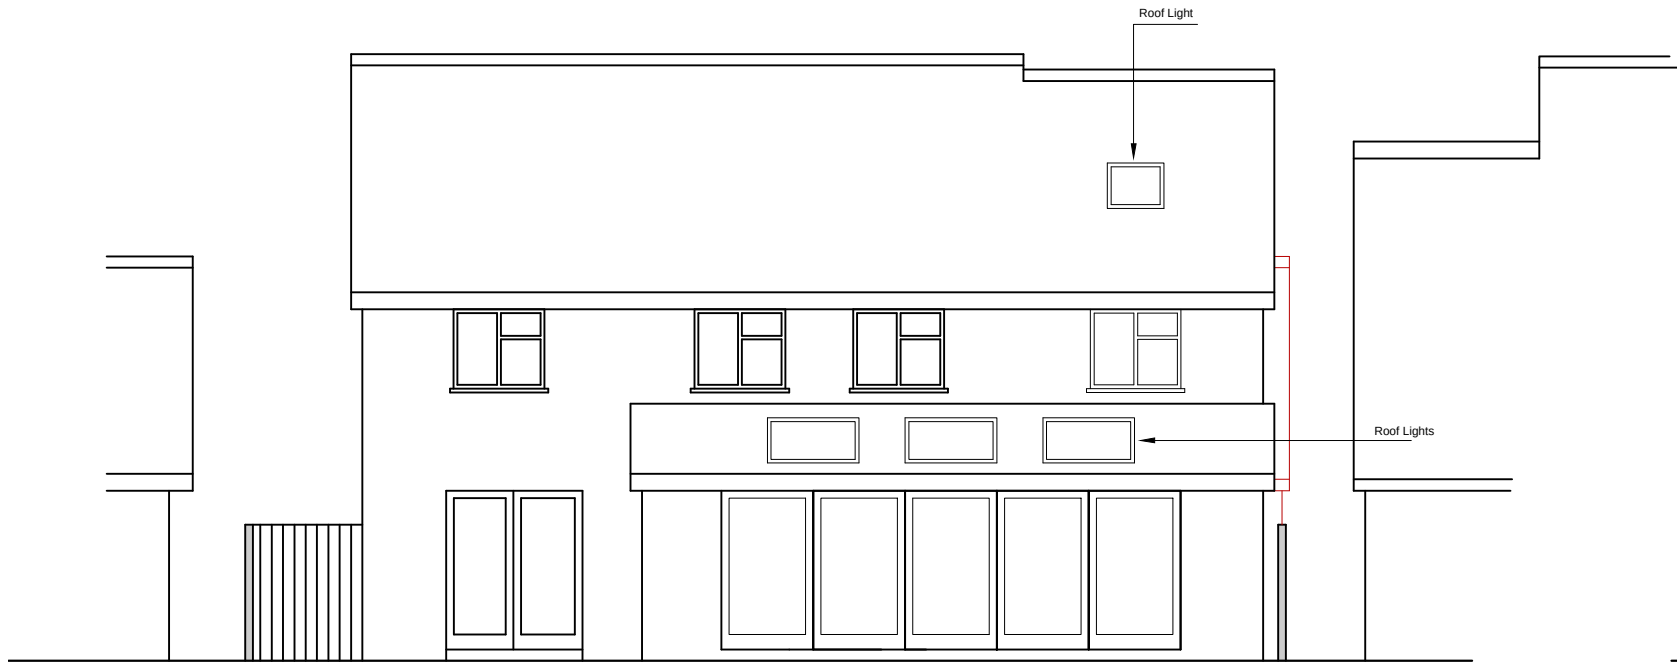

REAR ELEVATION

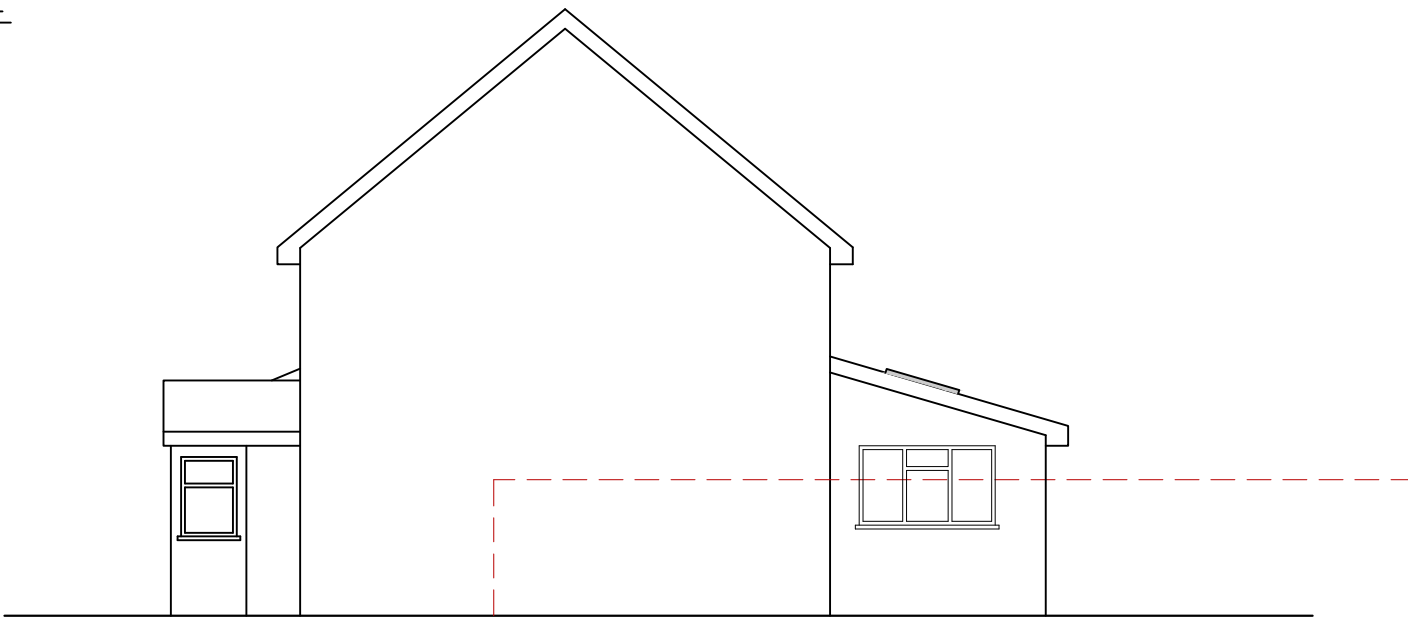

RIGHT SIDE ELEVATION

Revision: D - Issued for planning	31-01-23	MA
Revision: C - Issued for planning	26-01-23	MA
Revision: B - Client Amendment	09-12-22	MA
Revision: A - Minor Amendment	22-10-22	MA

PROJECT		
Proposed First Floor Side Extension & Single Storey Rear Extension, 38 Sovereign Way, Chandler's Ford SO50 4SA		

STATUS		
Planning Application		

CLIENT	TITLE
Mr A Dulson	Elevations - PROPOSED

DRAWING NO.	REVISION
2110-PL05	D

SCALES	DATE	DRAWN
1/100	@A3 Oct 22	MA