






2 Proposed Rear Elevation
1 : 100

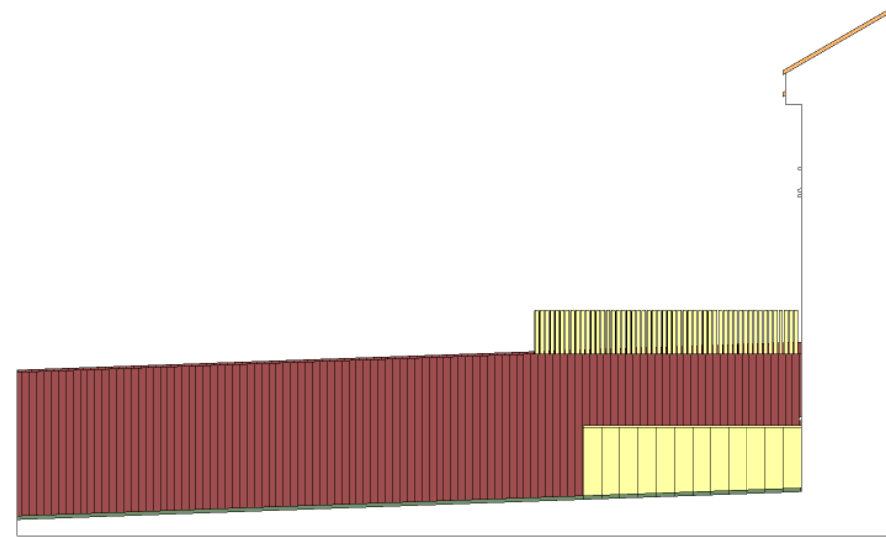


3 Proposed Side (Left) Elevation
1 : 100

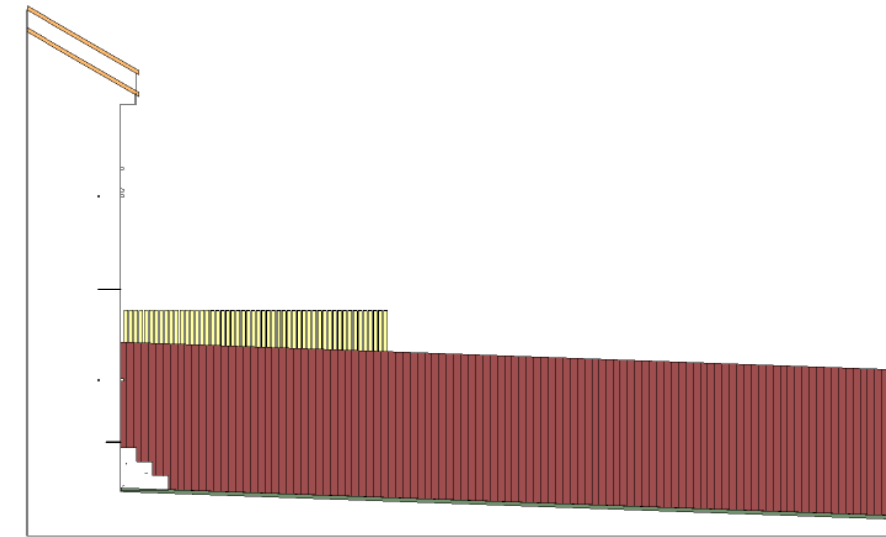


4 Proposed Side (Right) Elevation
1 : 100

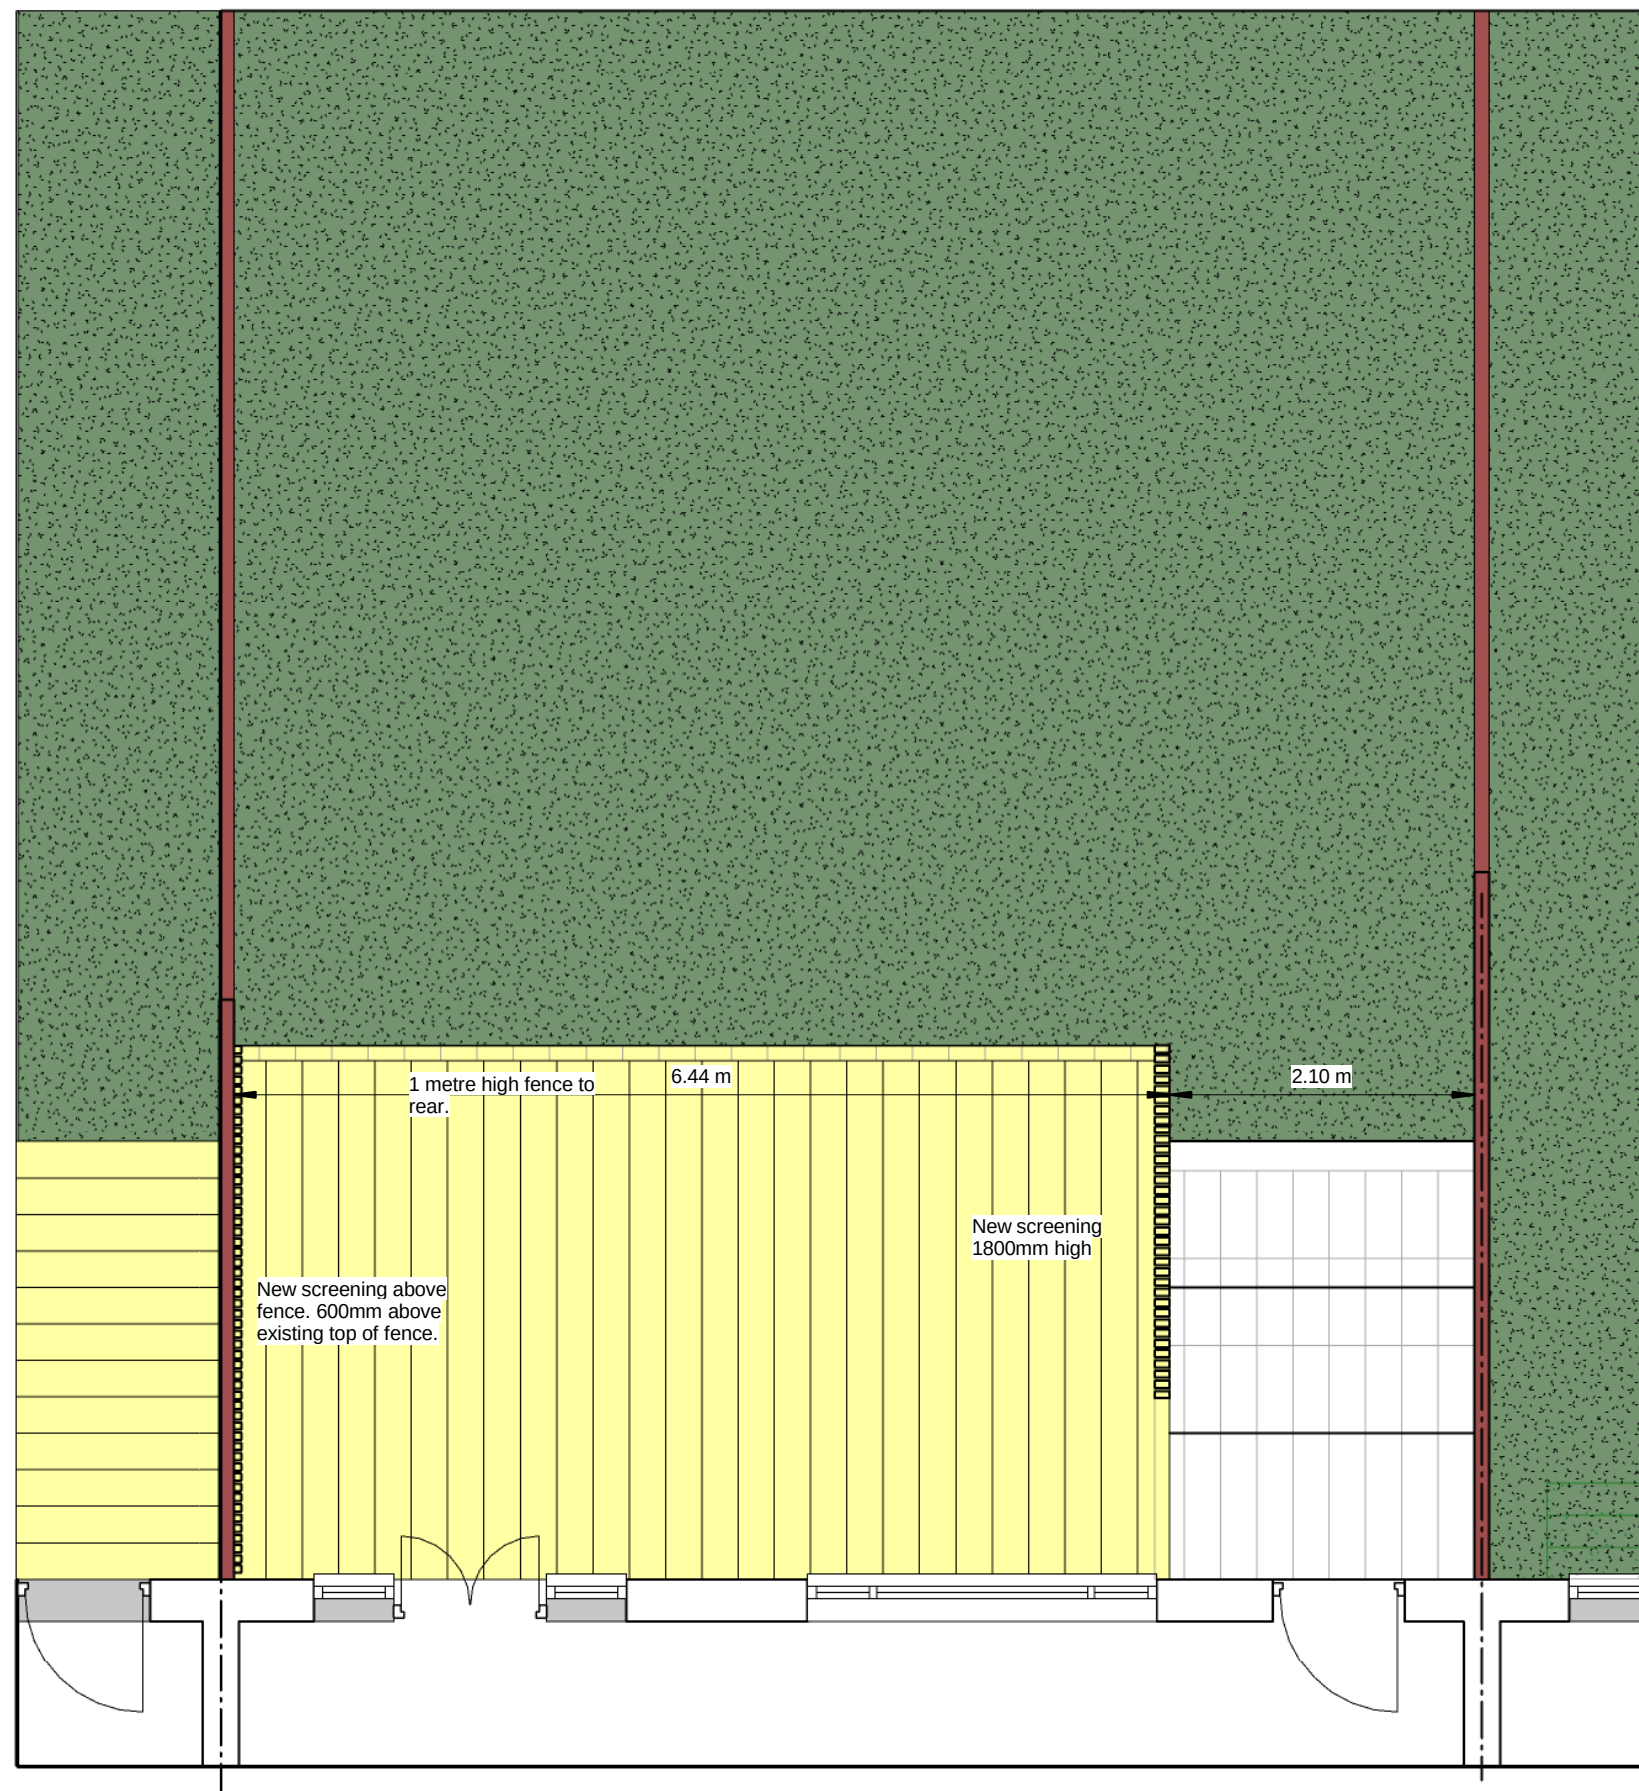

1 Proposed Ground Floor Plan
1 : 50

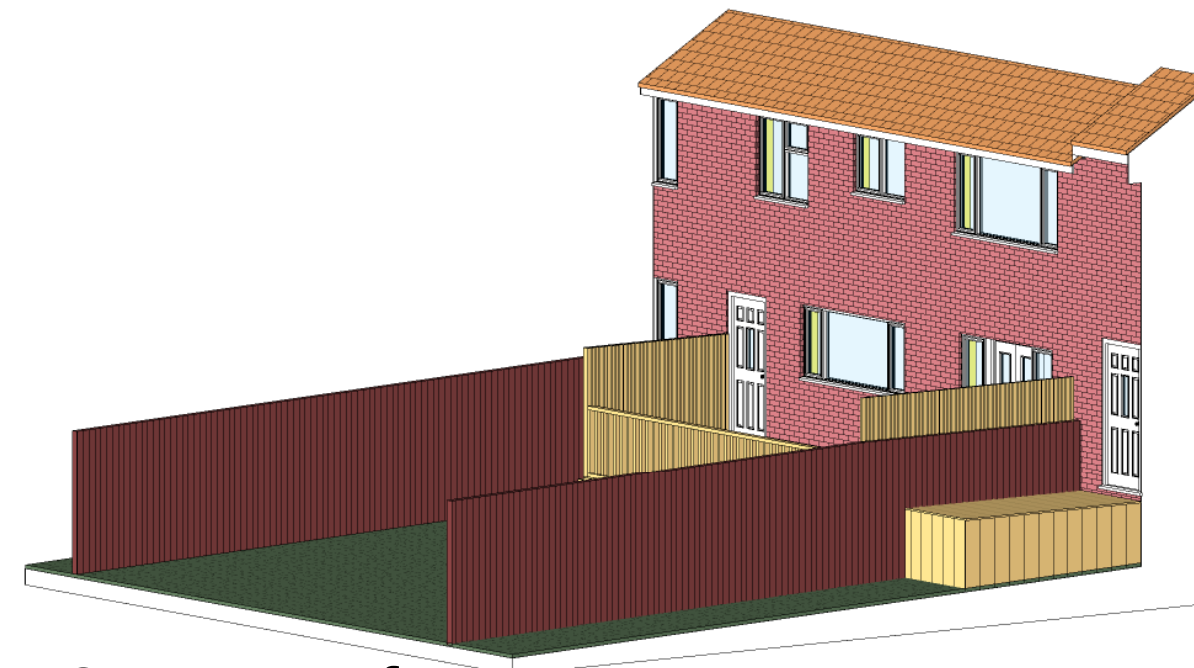

6 3D Rear Left

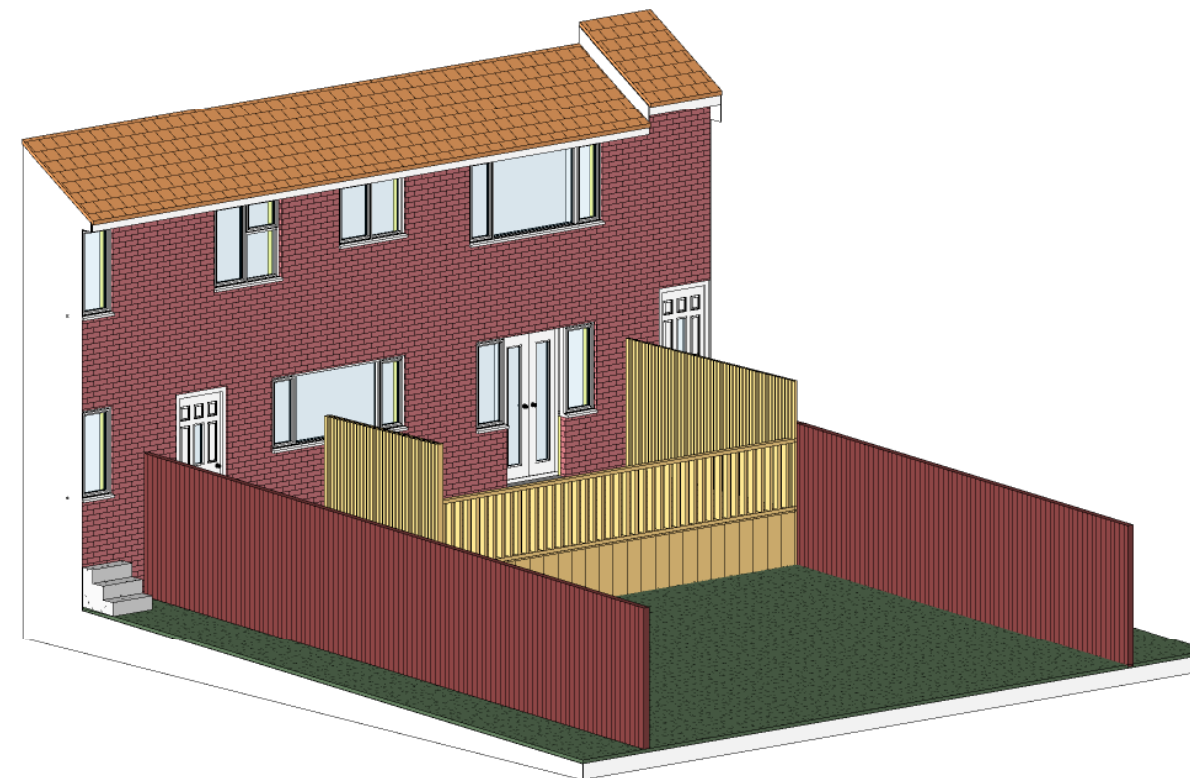

5 3D View Rear Right

Revision				
A - 02/02/2023 - Fences added to boundary and change of levels shown.				
Drawings by:				
unsted design				
3D Computer Aided Architectural Design				
Unsted Design Ltd 16 Hazel Close, Chandlers Ford Eastleigh SO53 5RF		Tel: 02380274720 Fax: 02380274720 Email: info@UnstedDesign.co.uk Web Site www.UnstedDesign.co.uk Company Number 8013235		
Utilities/Highways/Environment: It is the responsibility of the client or their contractor to liaise with the Utility providers, Highway Authorities and Environment Agency to ensure that all approvals are in place unless Unsted Design have been given written instructions to act on your behalf.				
Copyright: The copyright for this drawing remains the property of Unsted Design. It cannot be copied, altered or reproduced in any form without the consent of Unsted Design. It cannot be passed to a third party without the written consent of Unsted Design.				
Dimensions: All dimensions to be checked on site prior to the commencement of any work. Do not scale from this drawing for construction purposes.				
Party Wall Agreements: It is the sole responsibility of the building owner or their contractor to draw up any agreements or notices required to comply with the Party Wall Act. This drawing does not guarantee the position of the boundary.				
Client:		MR A KNIGHT		
Project Address:		20 MALCOLM CLOSE CHANDLERS FORD EASTLEIGH HANTS SO53 5BL		
Drawing Contents: PROPOSED FLOOR PLANS, ELEVATIONS AND 3D VIEWS				
Purpose: PLANNING APPLICATION				
Scale: 1:50 1:100				
Date 16TH NOVEMBER 2022 Drawn by: JAU				
Drawing Number	Client	Status	Project Number	Sheet Size
002 KNIGHT		CR1478 A2		