


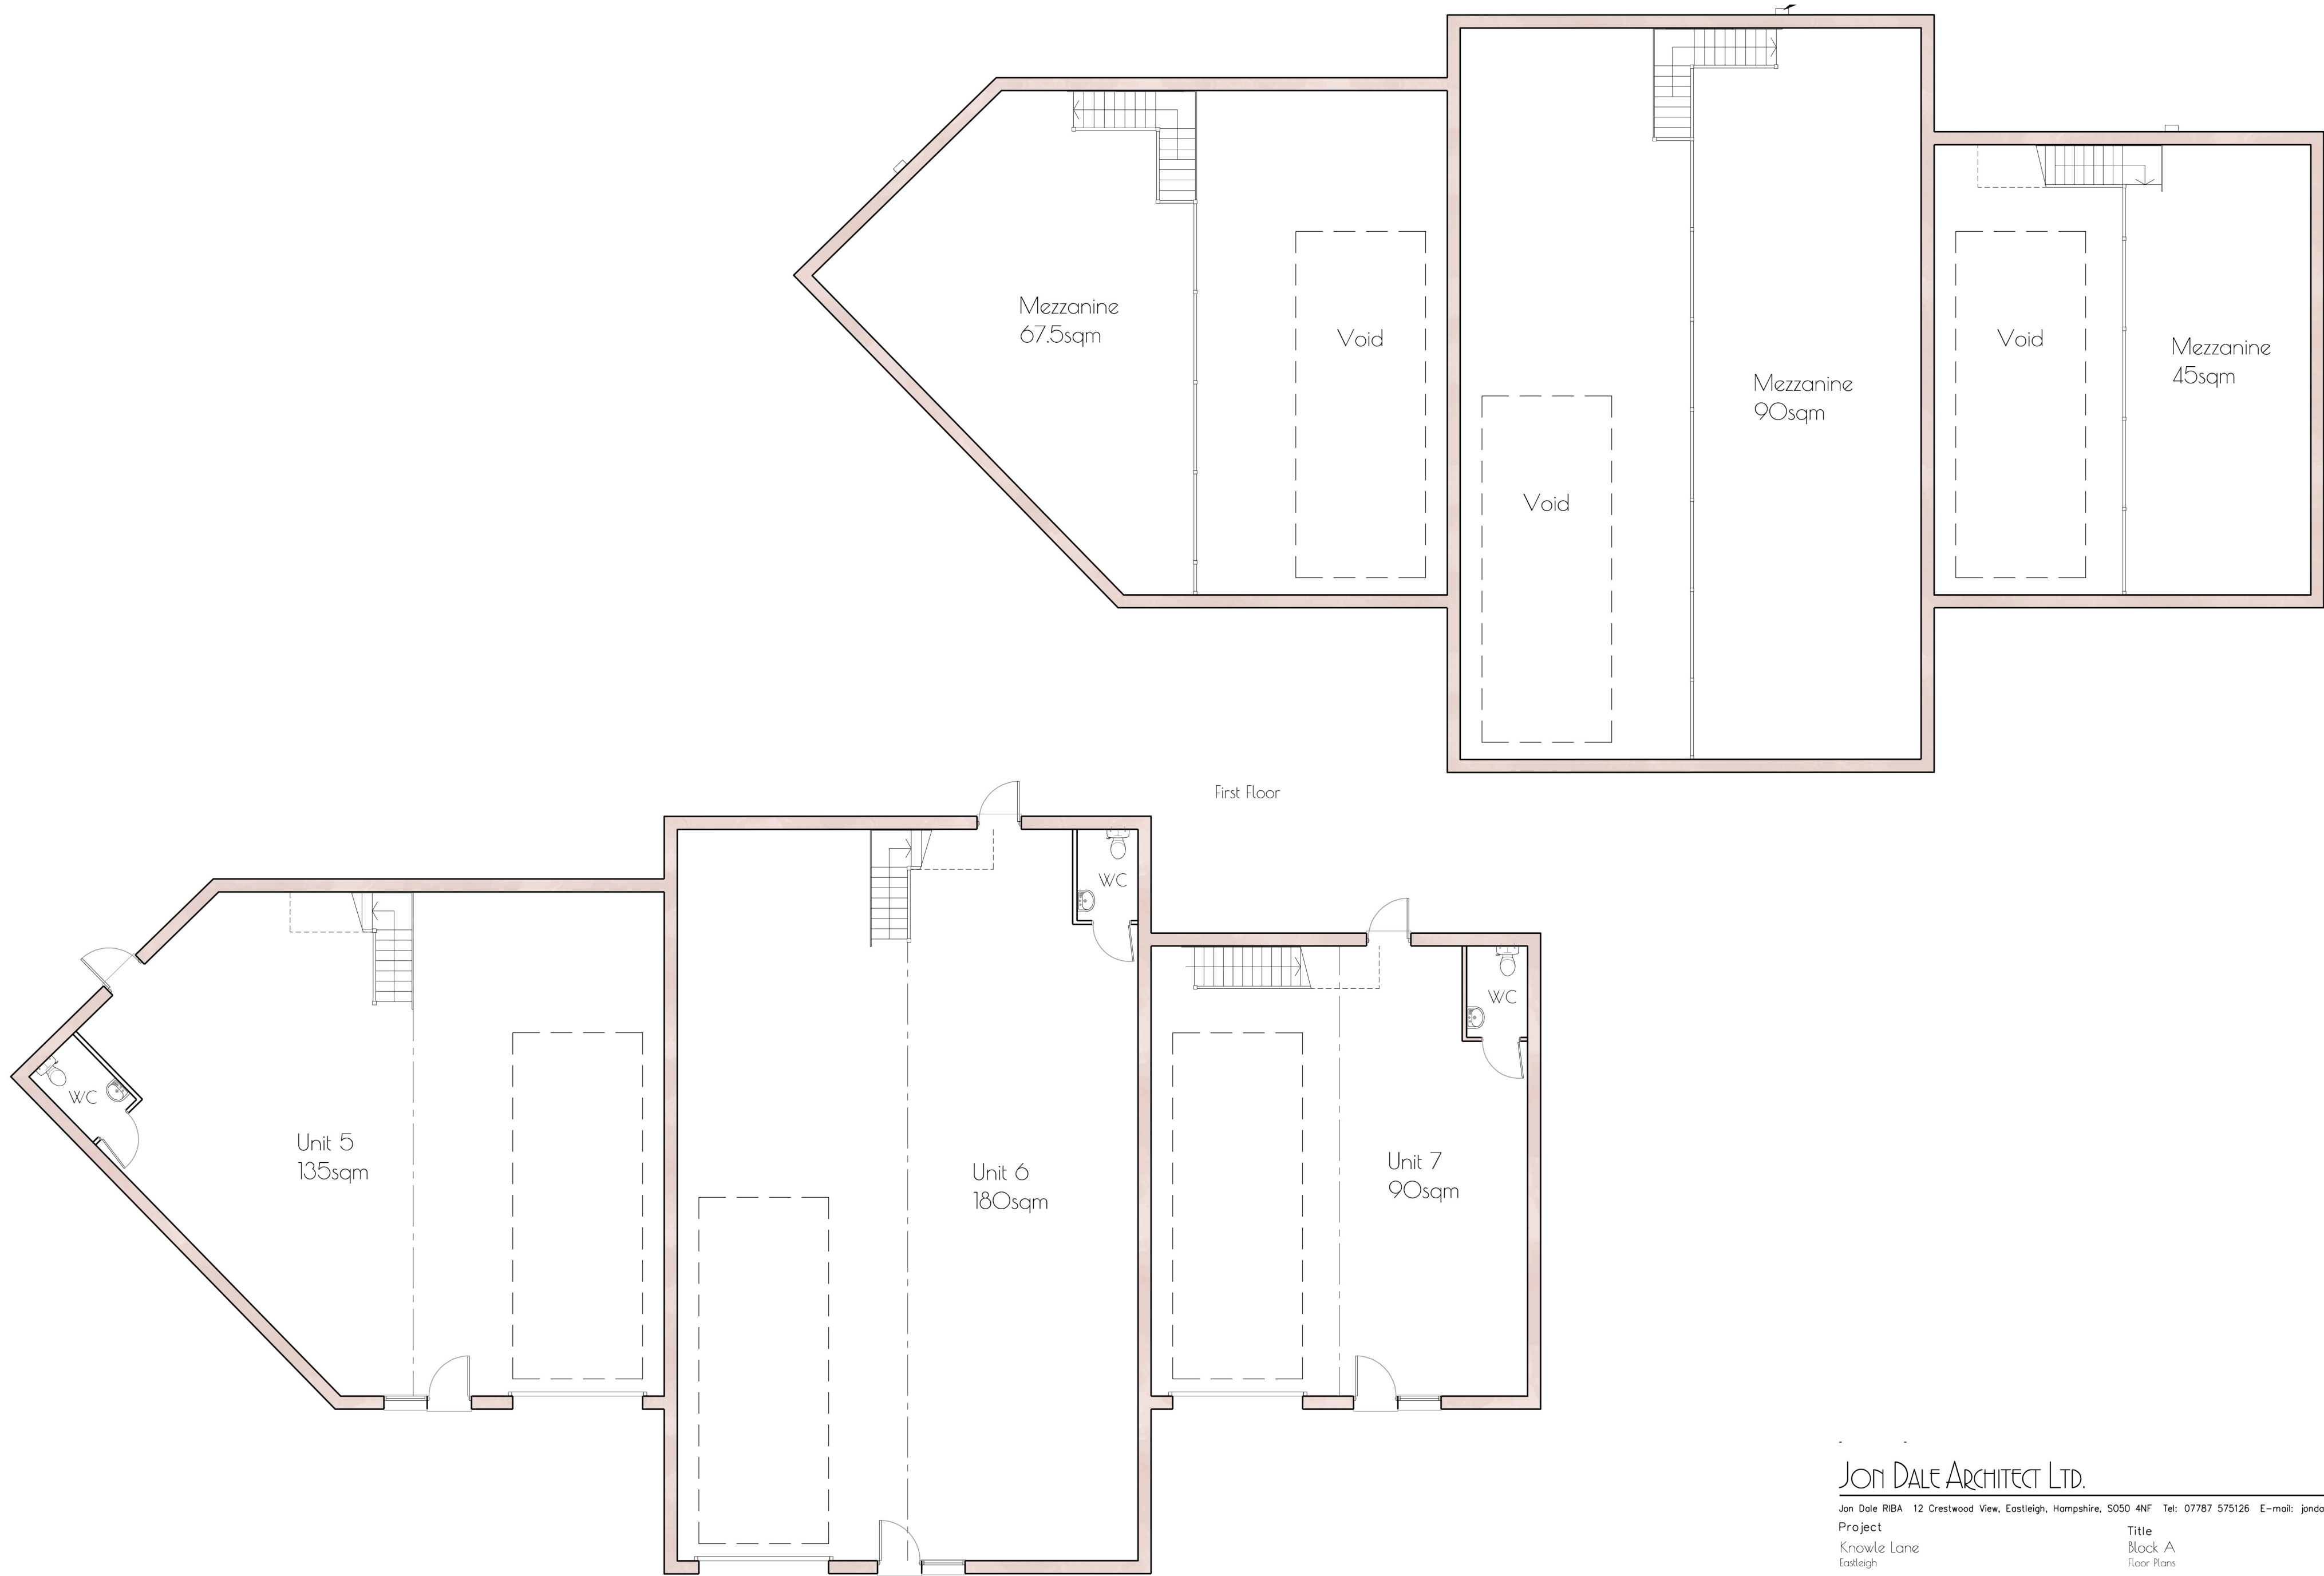

1:100
2m 4m

Ground Floor

First Floor

JON DALE ARCHITECT LTD.

Jon Dale RIBA 12 Crestwood View, Eastleigh, Hampshire, SO50 4NF Tel: 07787 575126 E-mail: jondalearchitect@gmail.com

Project

Knowle Lane
Eastleigh

Title

Block A
Floor Plans

Scale

1:100@A2

Date

Oct '22

Drawn

RDP

Checked

JD

Job No.

JD_116

Drawing No.

BLOCKA.p

Revision

-