



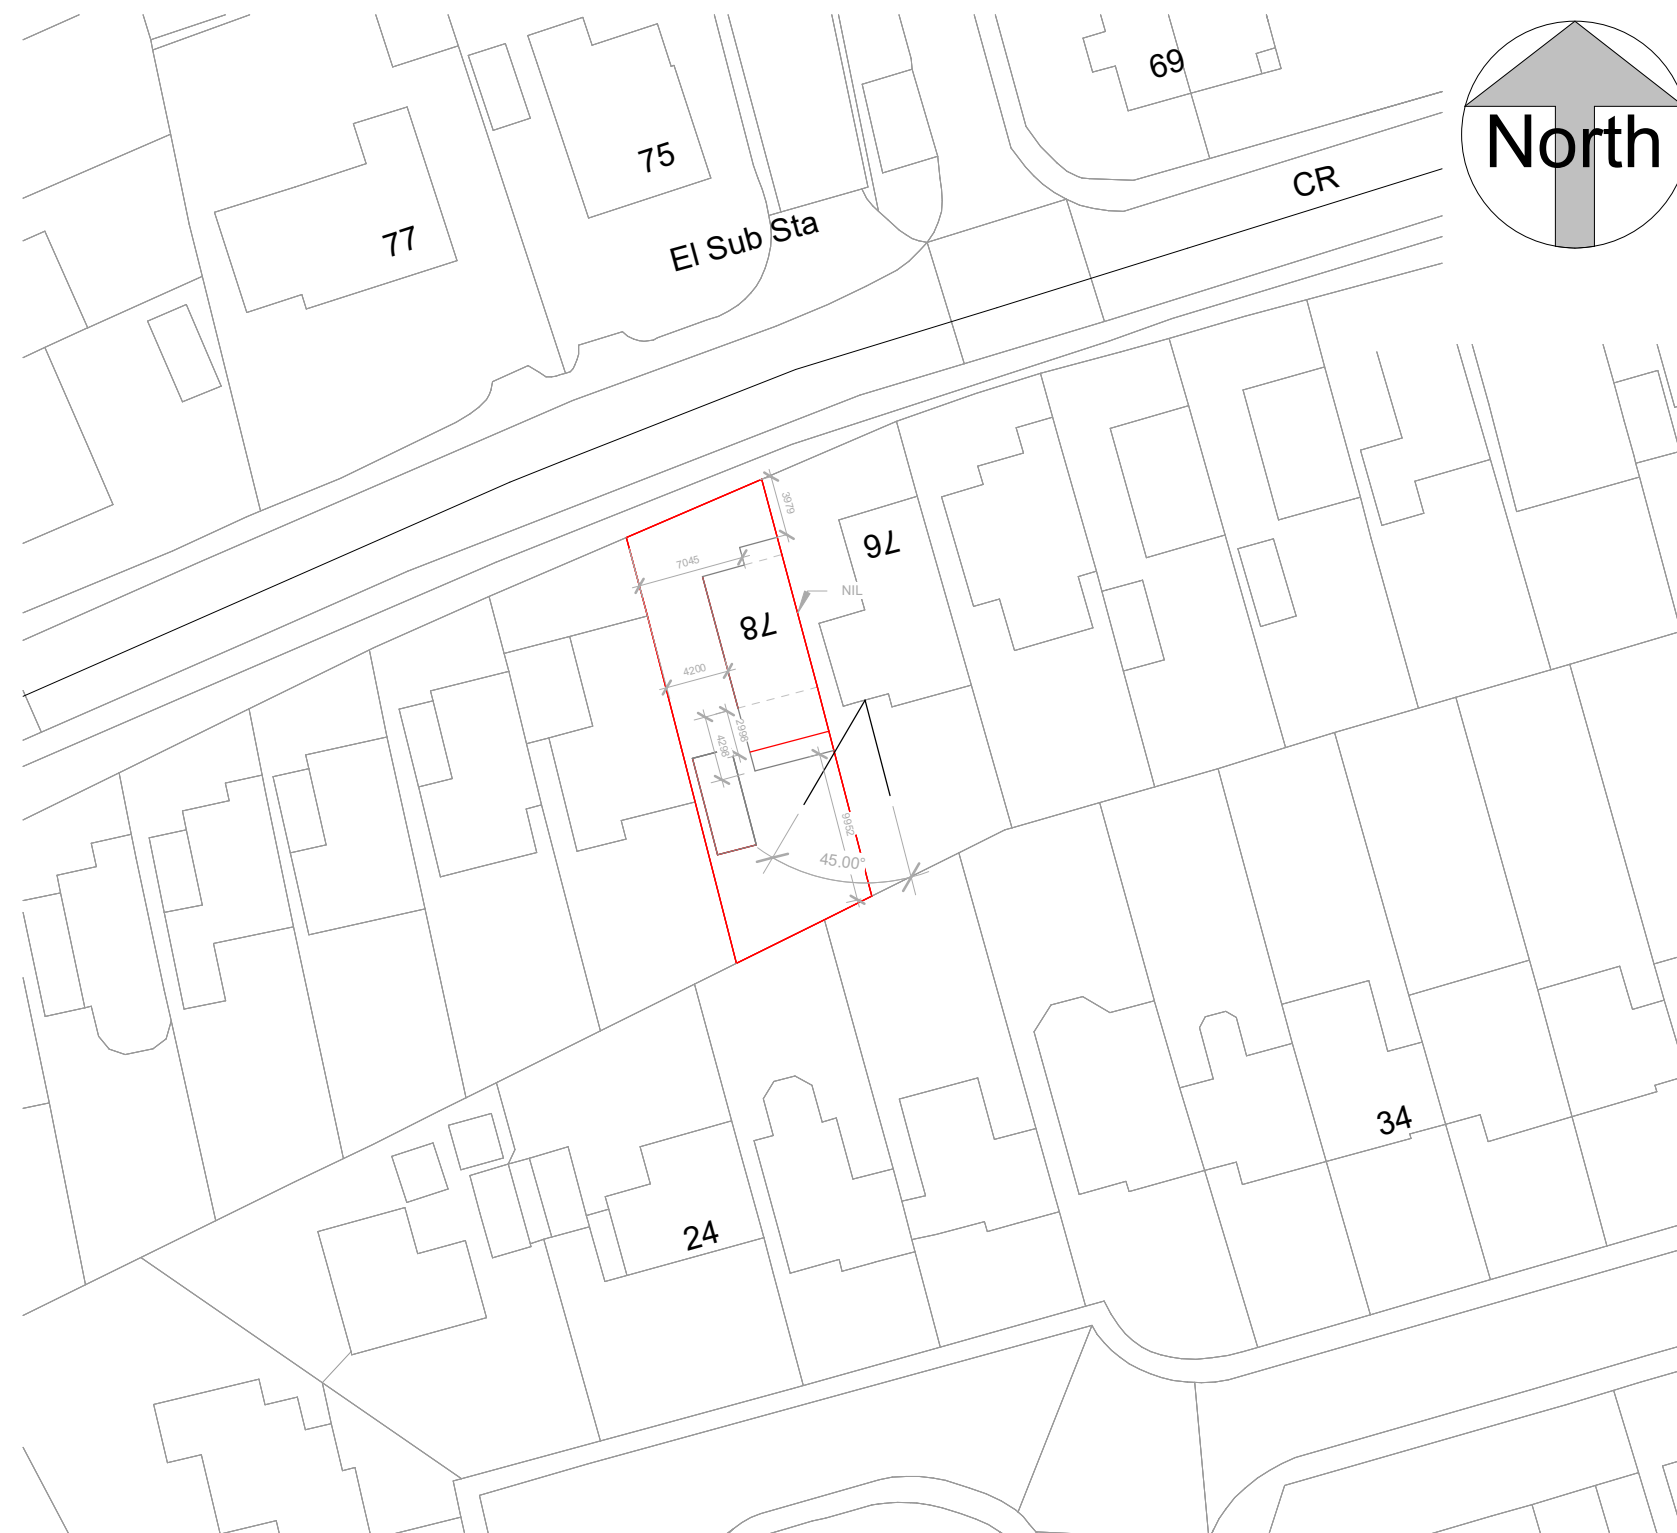

Location Plan

1:1250

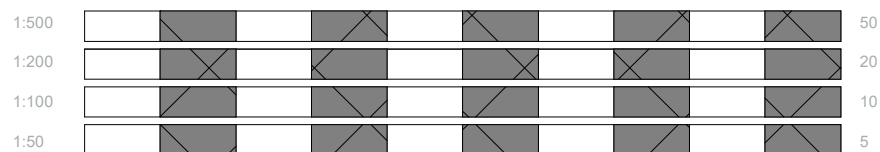

1:500

ReRequestAPlan
Map number: TQRQM22240210727653
Title: 78 Common Road SO53 1HB
Map Produced for: Parkers Design
© Crown copyright and database rights 2022 OS 100042766

	Block Plan All measurement to be checked on site prior to any commenment (C) Copyright of Parkers Design (Southern) Limited. Any reproduction of these drawings will require written authority from the copyright owner.	PROJECT	P&D				
		78 Common Road SO53 1HB		Date	Issue Date	Scale (@ A3)	As indicated
		SHEET	Site Plan	Drawn by	SW	DRAWING NUMBER	REV
				Checked by	SR	P 3	
Parkers Design Limited - The Studio @ 90, PO9 2PR www.pexd.co.uk - info@parkersdesign.com - 07776 008822							