




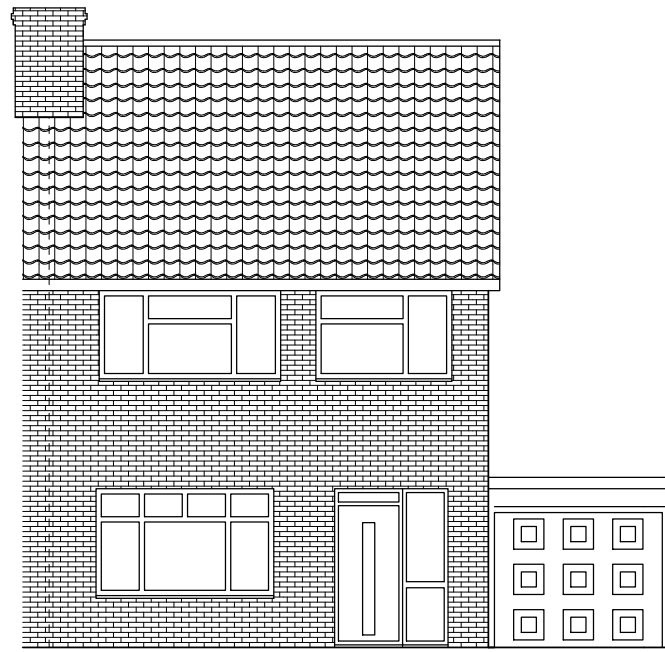


Existing North Elevation

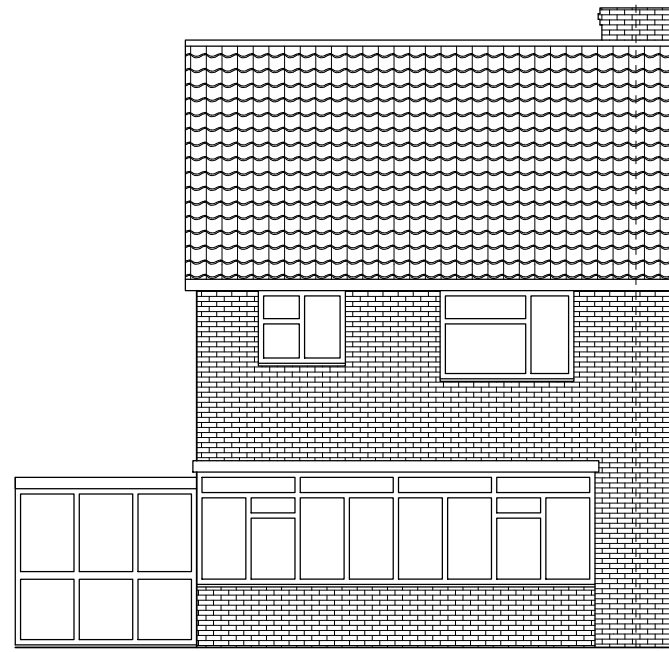

Existing South Elevation

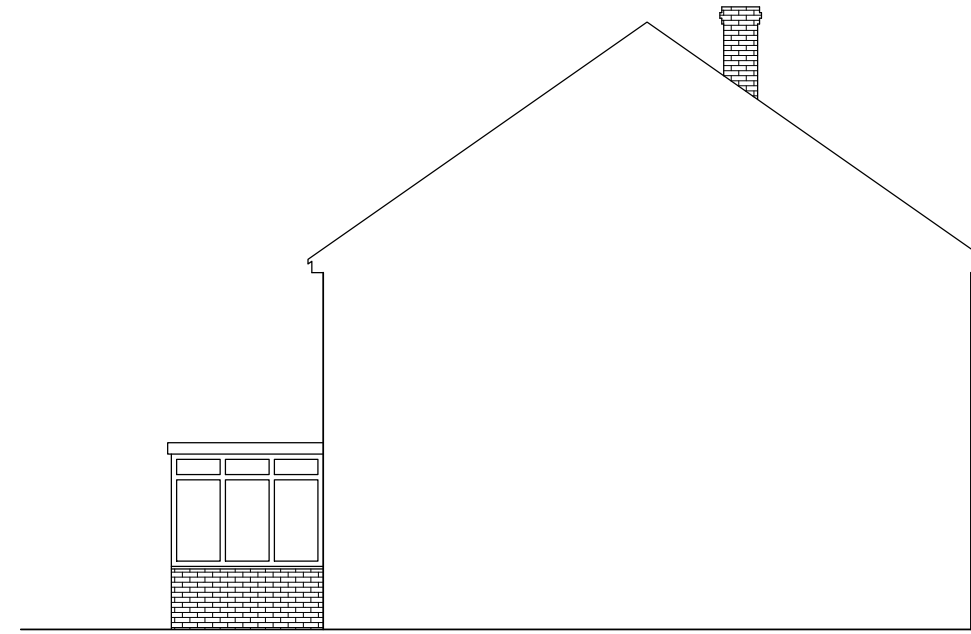


Existing West Elevation

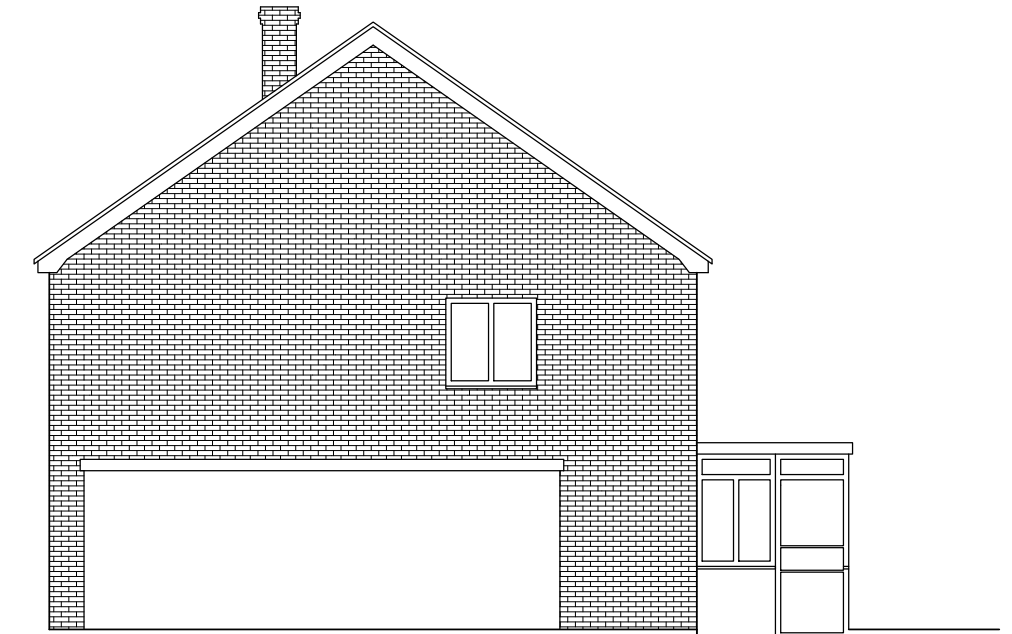

Existing East Elevation




Proposed North Elevation

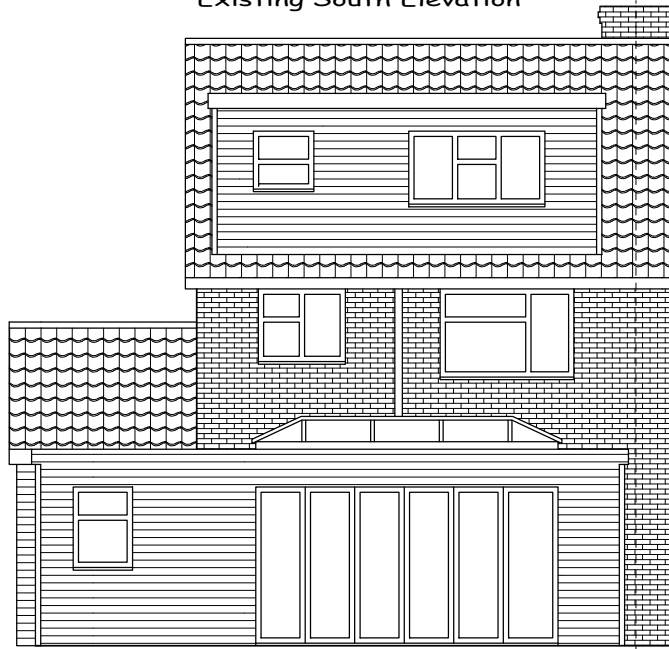

Proposed South Elevation




Proposed West Elevation


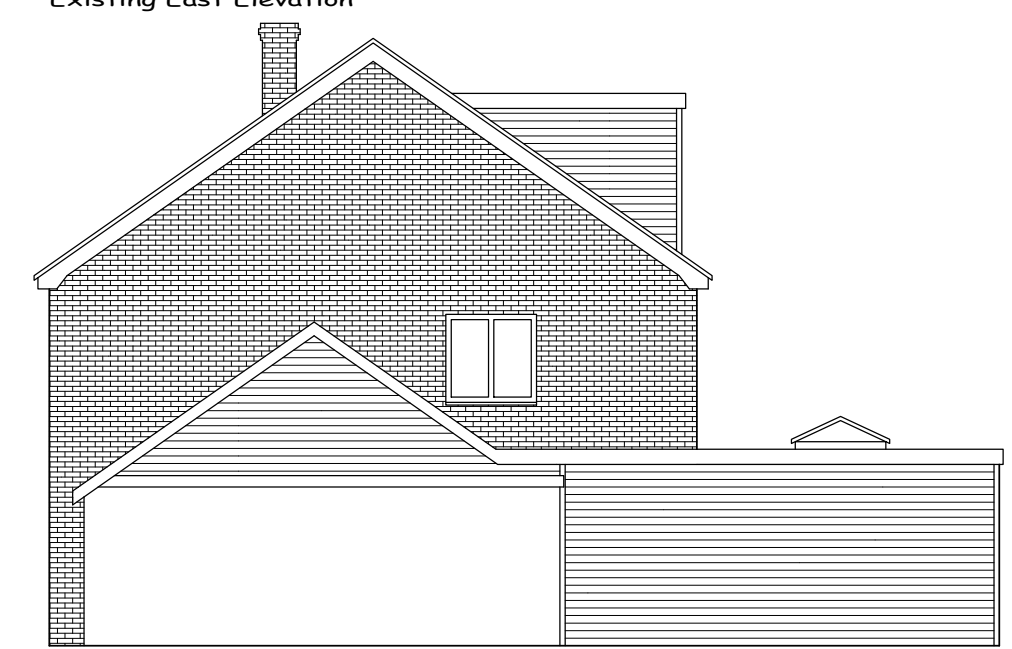


Proposed East Elevation

Existing Ground Floor

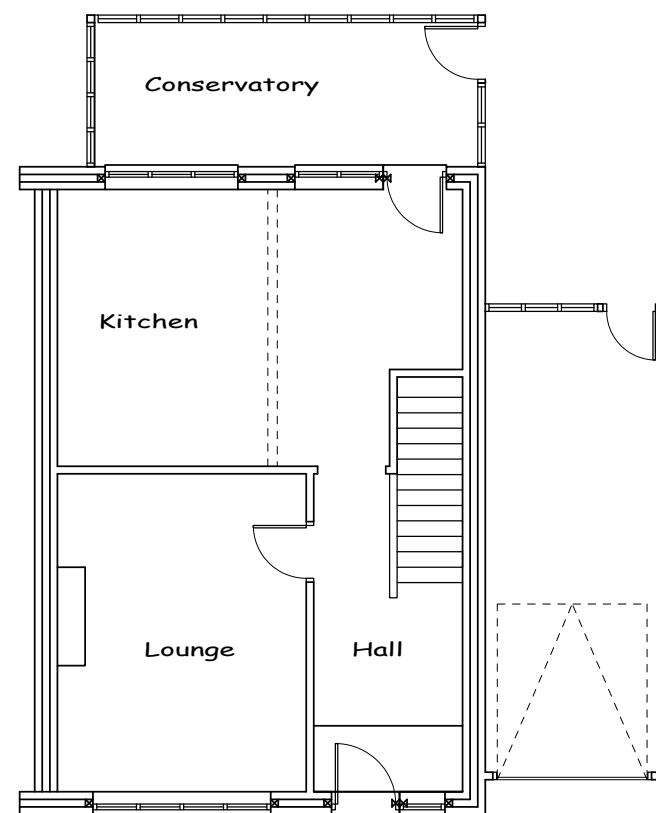


Existing First Floor

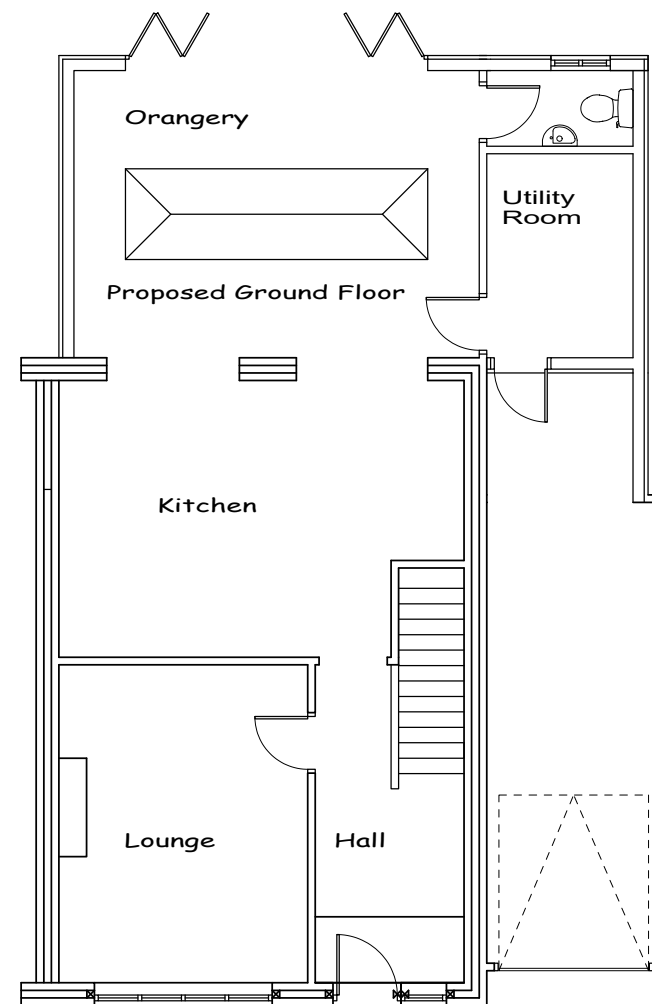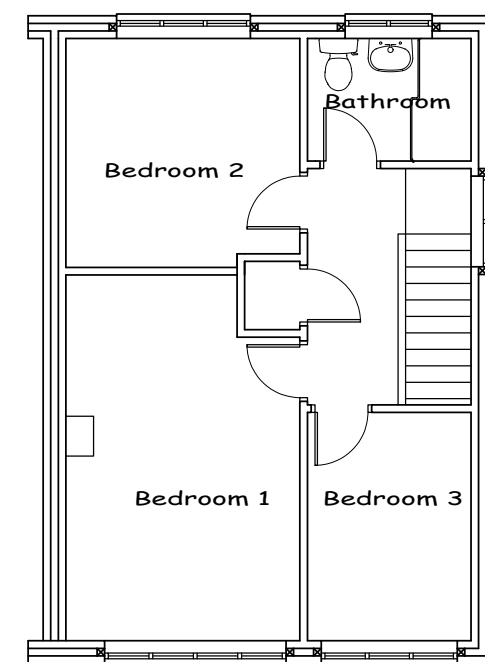


Proposed Ground Floor

Proposed First Floor

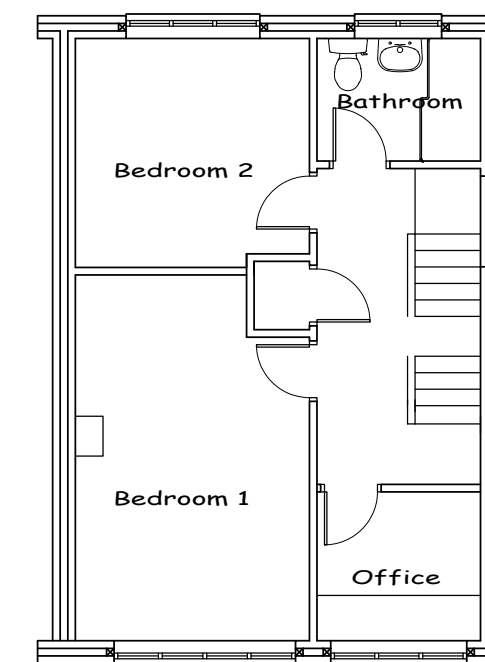

Proposed Second Floor

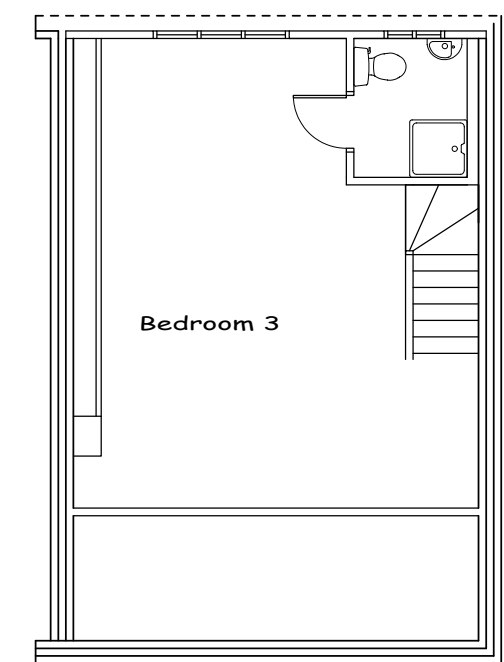

27th January 2023  
Drawings produced for:

Home Address: 24 Heathlands Road,  
Chandlers Ford,  
Eastleigh,  
SO50 1GW

Site Address: 24 Heathlands Road,  
Chandlers Ford,  
Eastleigh,  
SO50 1GW

This drawing is the copyright of R & G Design  
and may not be copied, altered or reproduced  
in anyway without written authorization.  
Do not scale from this drawing.  
Drawing for planning purposes only all  
dimensions to be checked on site prior  
to the commencement of any work.

R & G DESIGN

R & G Design  
San Remo  
Little Bull Lane,  
Waltham Chase,  
SO32 2LT

randgdesign@hotmail.co.uk  
Phone George on 07597116637

A2

Drawing Number

Brinson 373.1 B

Drawing Scales

Scale 1:100  
Scale 1:50  
Scale 1:20

1. Metre  
1. Metre  
1. Metre

 **R&G Design**  
ARCHITECTURAL SERVICES