


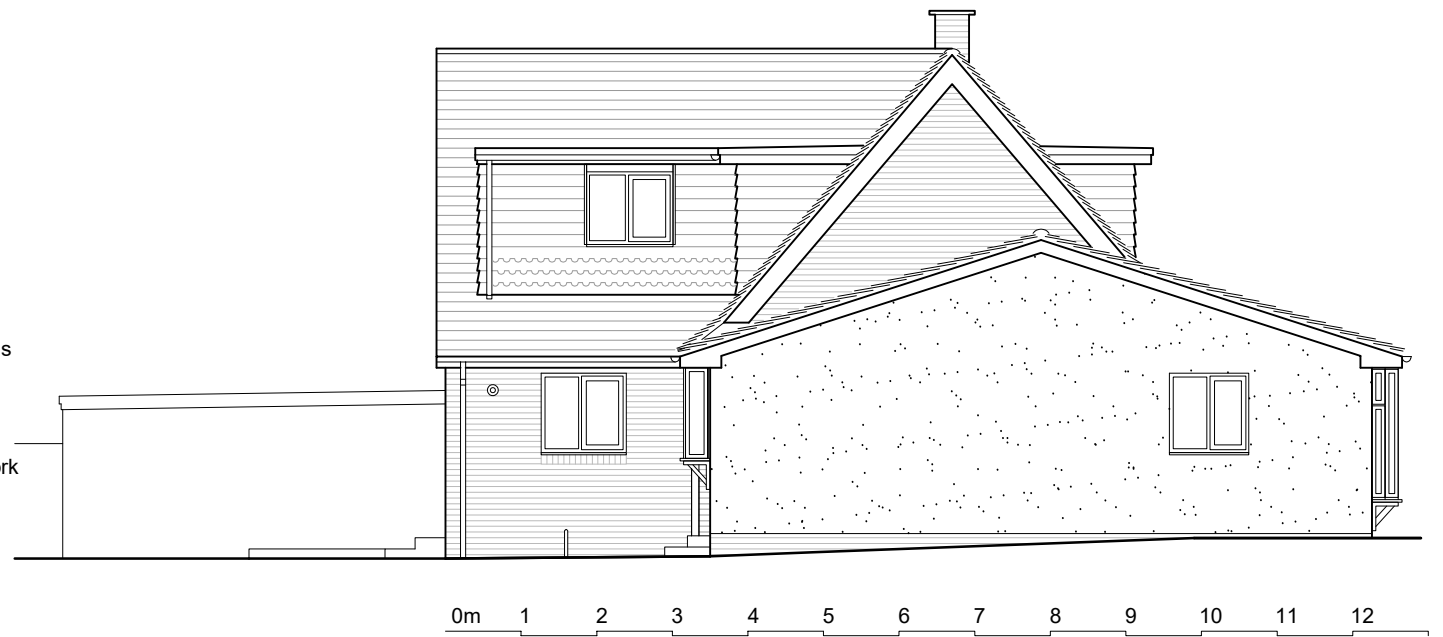


Proposed North Elevation



Proposed East Elevation



Proposed South Elevation

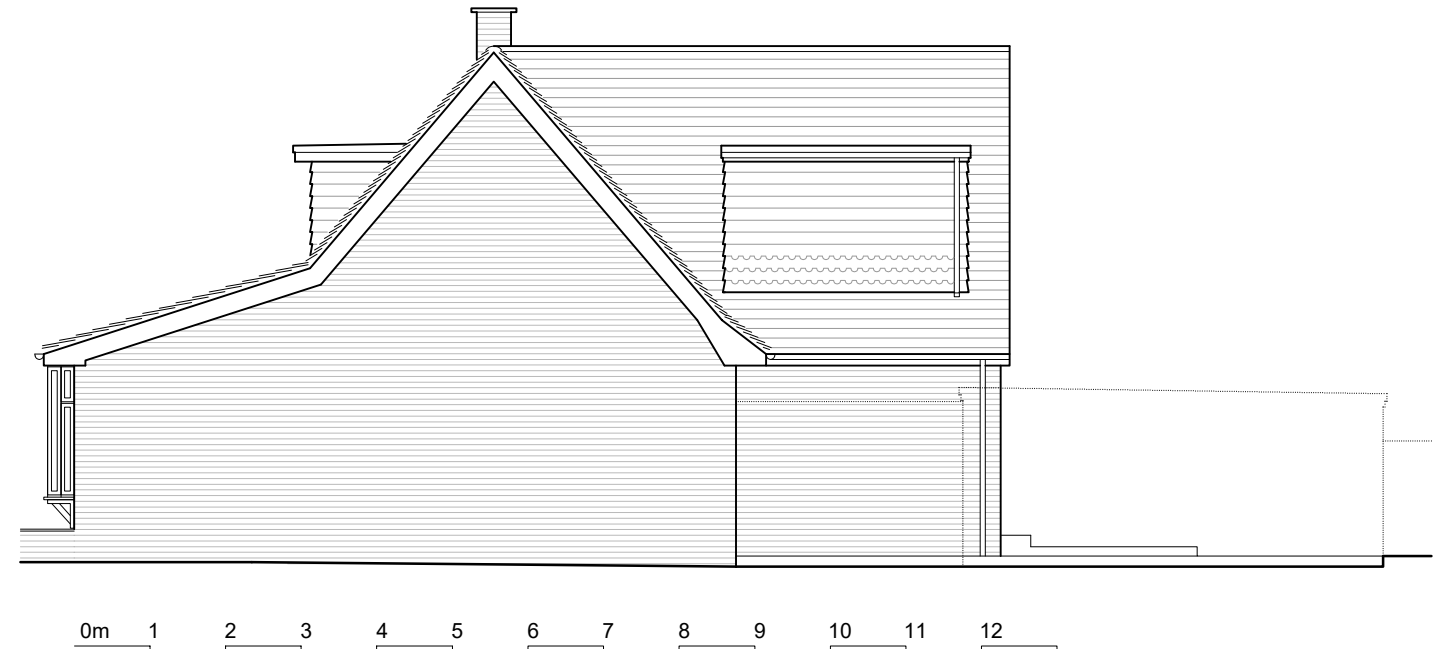

Proposed West Elevation

- Roofing tiles to match existing
- Fascia & r.w. goods to match existing
- UPVC windows
- Rendered blockwork

CLIENT: Kiruthika Chandrasekaran		
PROJECT: 45 CORINTHIAN ROAD, CHANDLERS FORD, SO53 2AY		
TITLE: FRONT / SIDE EXTENSION PROPOSED ELEVATIONS		
DATE: 19-01-2023	DRAWN BY: K C	
SCALE @ A3: 1:100	CHECKED BY: M L	
PROJECT NO: 86	DRAWING NO: 3	REV NO: 1