



1 Proposed East Elevation
1 : 100



2 Proposed North Elevation
1 : 100

0m 2m 4m 6m 8m 10m
SCALE 1:100 @ A1


NOTES

All dimensions are in millimetres unless stated otherwise.

Drawings are not to be scaled for Construction purposes.

This drawing is to be read in conjunction with all other relevant drawings and specifications.

The copyright of this drawing is vested in Harris Irwin Associates Ltd. and must not be copied or reproduced without the written consent of a Director.

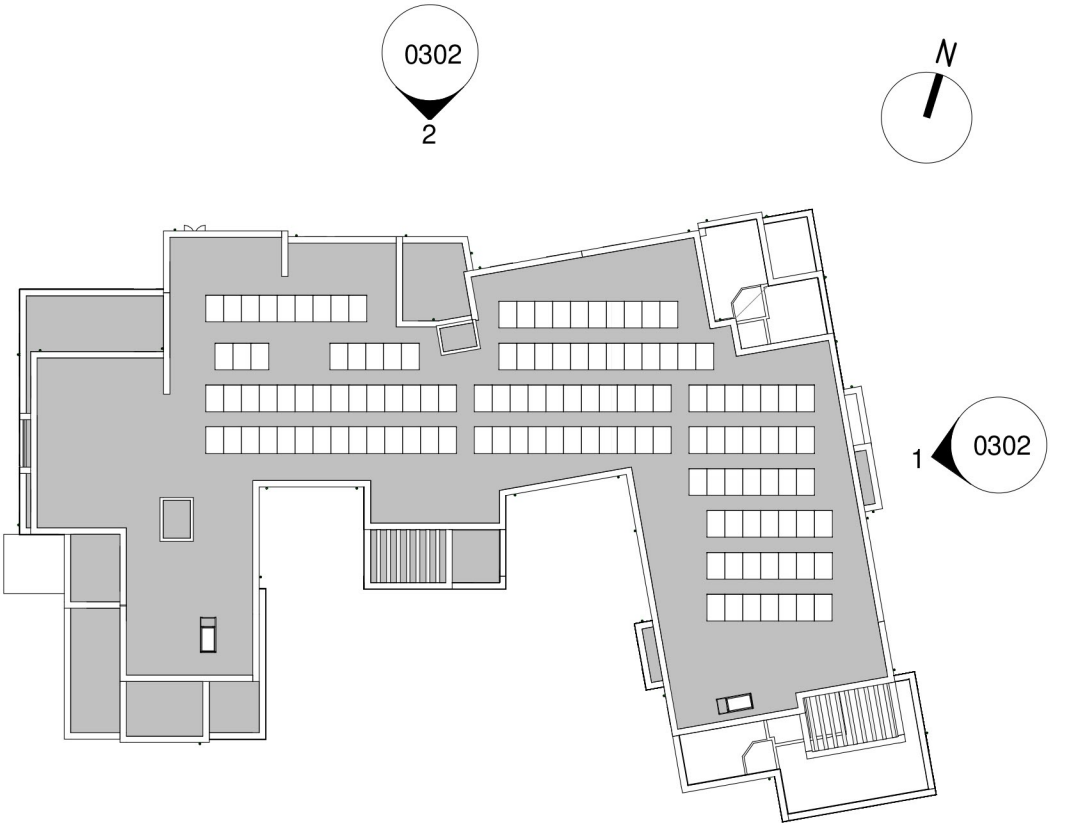

Key to Materials

- Light Red Multi Brick - Stretcher bond
- Dark Red Multi Brick - Stretcher bond
- Dark-gold painted uPVC windows and doors
- Light Red Multi Brick - Vertical stack bond
- Dark Red Multi Brick - Vertical stack bond
- Timber-style cladding

P5	20.01.23	RWP's added and additional windows	MLG	BG
P4	23.08.22	For Planning Submission	MLG	BG
P3	16.08.22	For Coordination	MLG	BG
P2	12.07.22	For Review and Comment	MLG	BG
Rev	Date	Description	Drawn By	Checked By

HARRIS IRWIN
architects

Aske Stables, Aske, Richmond,
North Yorkshire. DL10 5HG
t: 01748 825675
e: enquiries@harrisirwin.com
w: www.harrisirwin.com

Project:
Proposed 70 Bed Care Home
Moorhill Road, West End
Southampton

Client:
 **HIGHWOOD**

Drawing Title:
General Arrangement Elevations - East and
North Elevations

For Planning Submission

HIA Project Number 3127	Scale @ A1 As indicated	Suitability D0
----------------------------	----------------------------	-------------------

Project 3127 - HIA - 01 - XX - DR - A - 0302	Originator HIA	Volume 01	Level XX	Type DR	Role A	Number 0302
---	-------------------	--------------	-------------	------------	-----------	----------------