



NOTES

Do not scale this drawing.

All dimensions are in millimetres unless stated otherwise.

This drawing is to be read in conjunction with all other relevant drawings and specifications.

The copyright of this drawing is vested in Harris Irwin Associates Ltd and must not be copied or reproduced without the written consent of a Director.

PROPOSED GROUND FFL + 81.35

HARD SURFACES KEY

- HEDGE
- PLANTING
- GRASS
- GROUNDCOVER PLANTING
- PATH/ PAVING
- PERMEABLE ASPHALT
- PARKING
- EXISTING TREES ON SITE
- NEW TREES

BOUNDARY TREATMENT KEY

- Blue lines denote 1800mm high closed boarded fence with matching gates
- Green lines denote 1200mm high railing fence to frontage
- Orange lines denote protection fencing for residents around Infiltration basins

P14	01/02/23	Parking finishes updated	BG	M.G.
P13	20/01/23	Tree relocated to side of bay 19	BG	
P12	17/01/23	Parking amended, path added and courtyard created	BG	
P11	03/10/22	Landscape & Alteration layout updated	M.G.	BG
P10	27/08/22	Extended Topography overlay	M.G.	BG
P9	14/08/22	Landscape updated	M.G.	BG
P8	02/08/22	Site layout amended to reflect Jubb info	BG	
P7	12/08/22	GF Layout updated	M.G.	BG
P6	18/07/22	Bin cycle ways and substation added. All the details to reflect info	M.G.	BG
P5	13/07/22	GF Final layout added	M.G.	BG
P4	07/07/22	Site plan for comment	M.G.	BG
P3	29/06/22	Site plan as submitted for Second Draft	M.G.	BG
P2	01/06/22	Site plan as submitted for First Draft	M.G.	BG
P1	29/04/22	Site plan as submitted for pre-app	M.G.	BG
Rev	Date	Description	Drawn By	Checked By

HARRIS IRWIN
architects

Aske Stables, Aske, Richmond, North Yorkshire, DL10 5HG
t: 01748 825675
e: enquiries@harrisirwin.com
w: www.harrisirwin.com

Project:
Proposed 70 Bed Care Home
Moorhill Road, West End
Southampton

Client:
Highwood

HIGHWOOD


Drawing Title:
Proposed Site Plan

For Planning Submission

Site Plan Number: 3127
Scale: 1:250
Drawing: D0

Project: 3127 - HSA - XX - ZZ - DR - A - 0101

1 0101 Proposed Site Plan
1 : 250

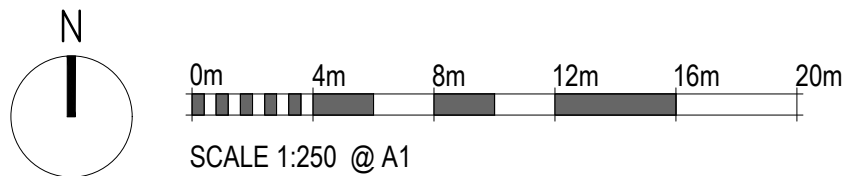

Red dashed lines denote Trees to be removed