


| Revision Notes |     |             |
|----------------|-----|-------------|
| date           | rev | note        |
| 24/11/22       | P1  | First Issue |

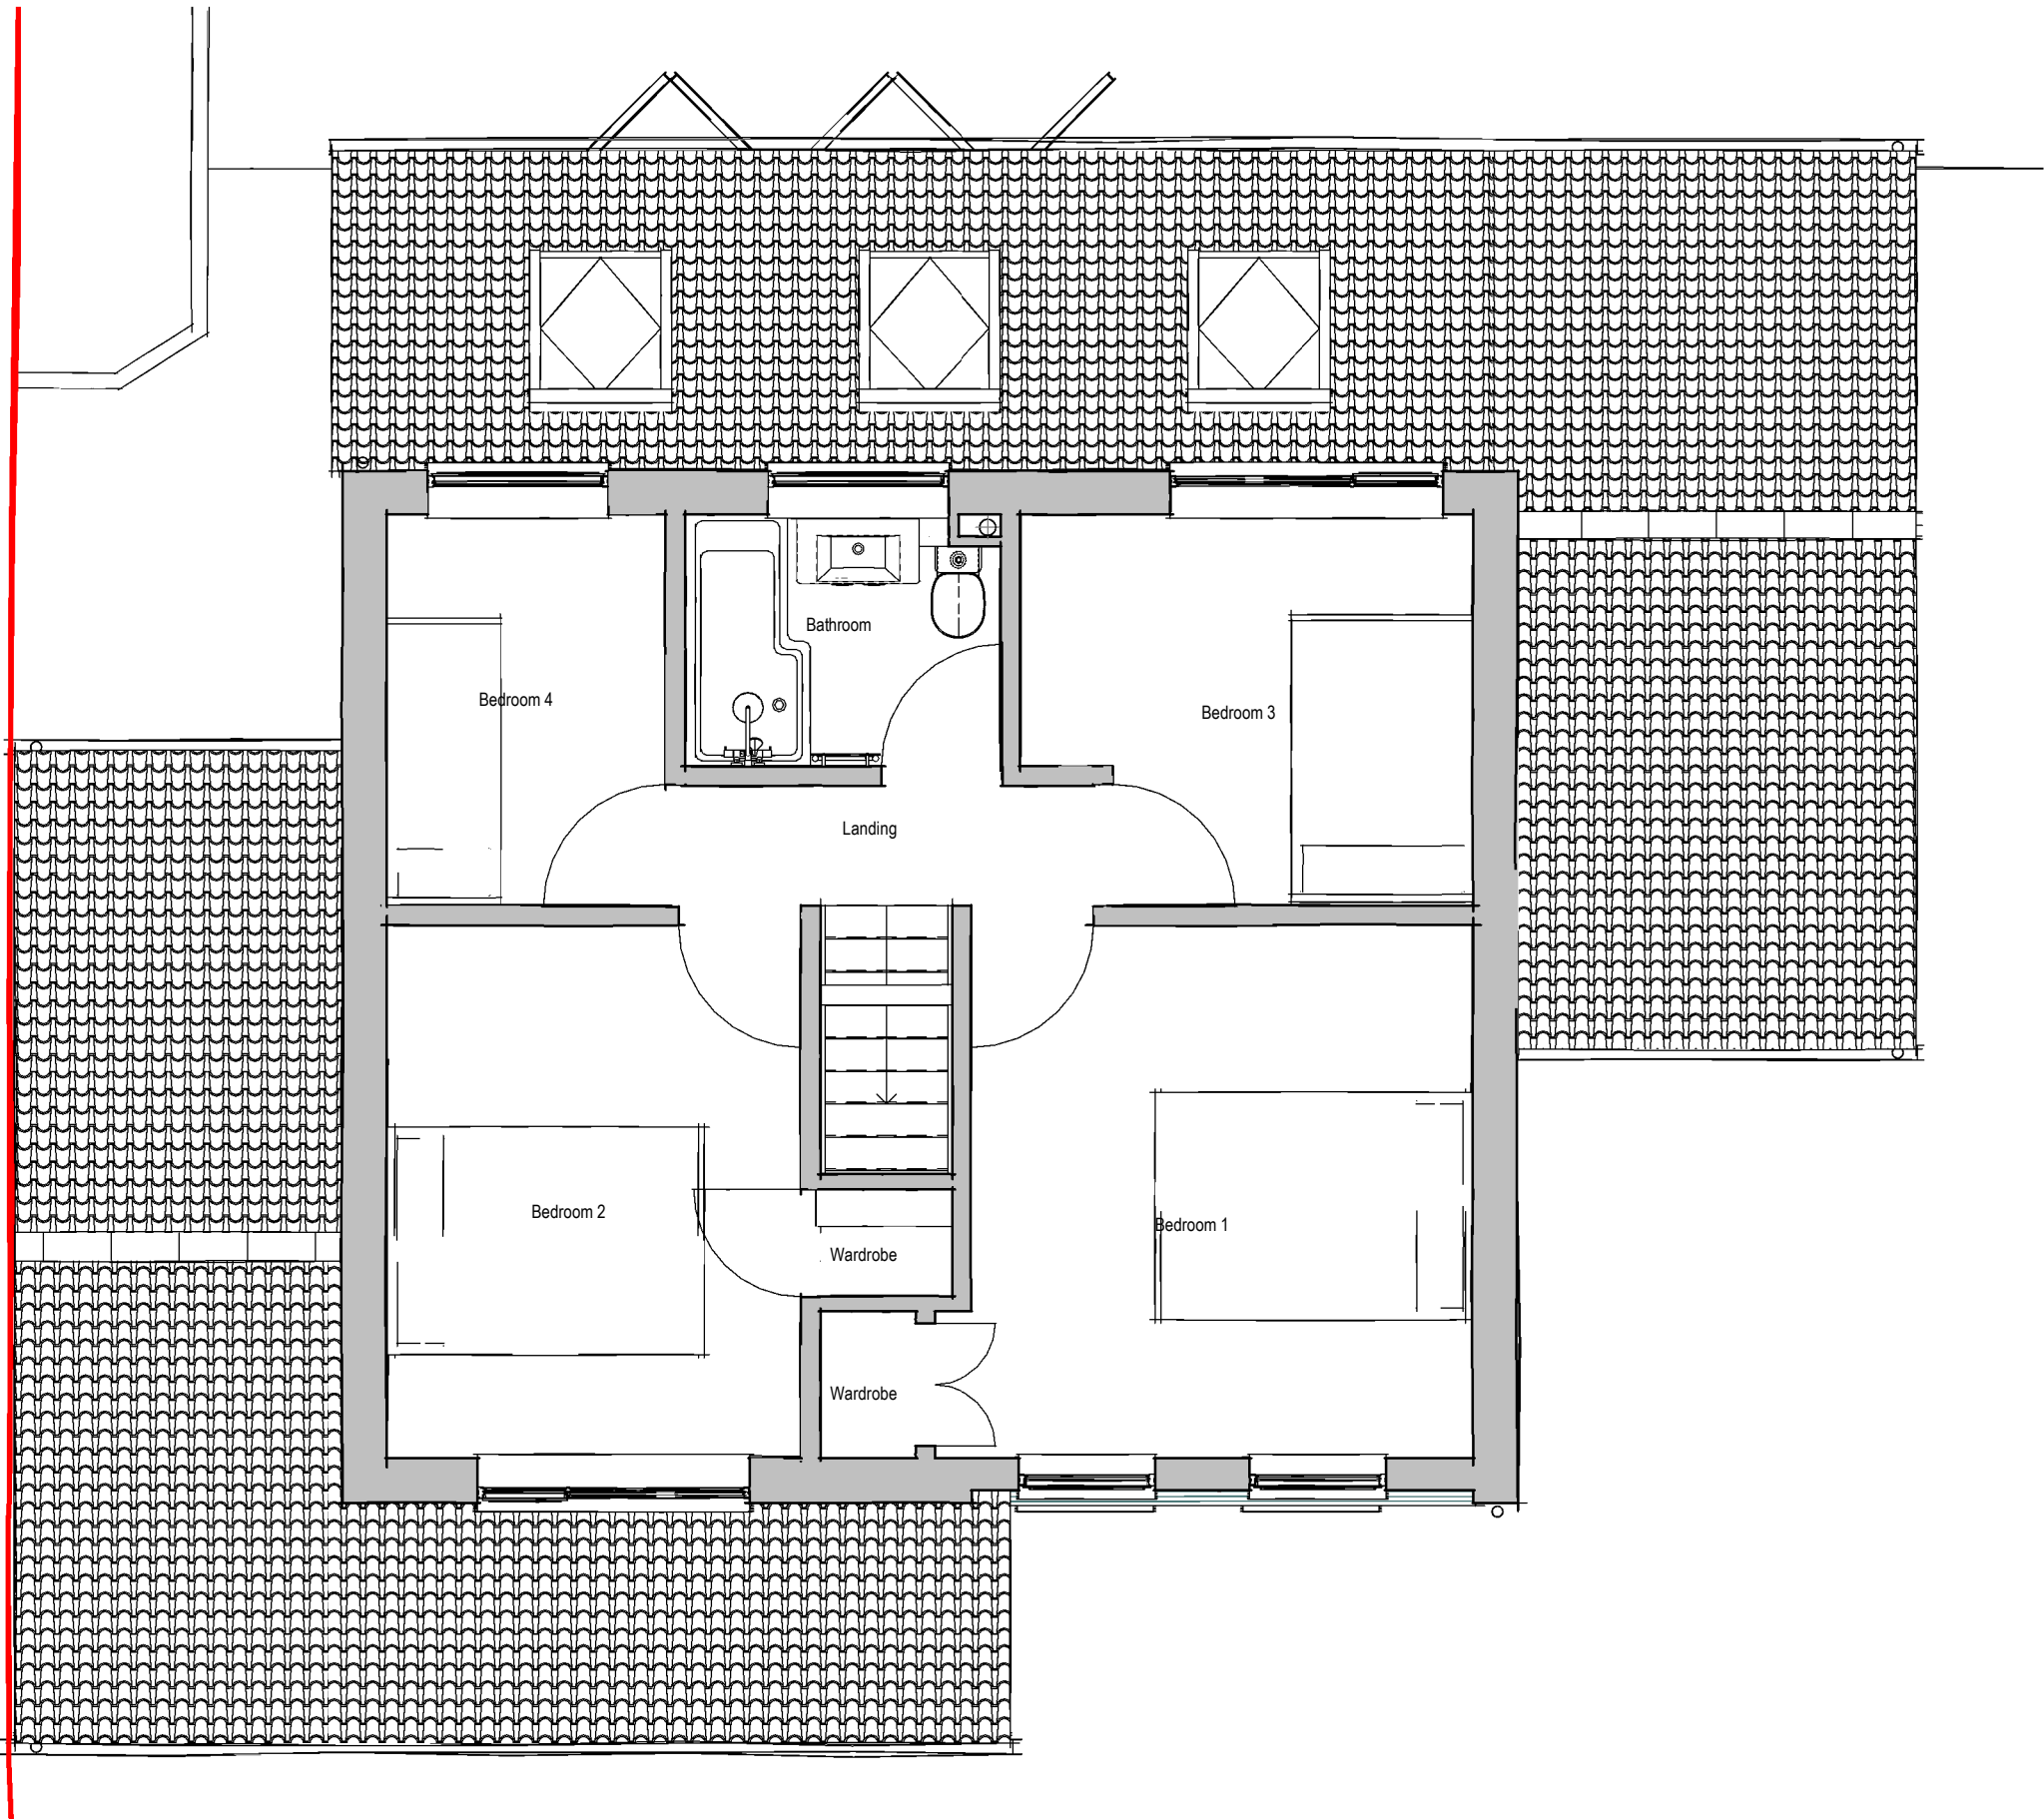

|                        |                      |           |
|------------------------|----------------------|-----------|
| Client<br>Mrs Mitchell | Project No<br>22-022 |           |
| Date<br>11/21/22       | Drawing No<br>012    | Rev<br>P1 |
| Scale at A3<br>1 : 50  | Drawn<br>N Sharp     |           |

7 Garston Road, Frome, Somerset  
BA11 1RN  
m: 0781 208 5841  
e: [nick@sharpdesignservices.co.uk](mailto:nick@sharpdesignservices.co.uk)  
Sharp Design Services Limited Company registration No. 11105879  
Registered office: 7 Garston Road, Frome, Somerset. BA11 1RN

4 Ormesby Drive - Ground Floor Extension  
Proposed First Floor Plan

