


Revision Notes		
date	rev	note
24/11/22	P1	First Issue
08/02/23	P2	Issued for Planning

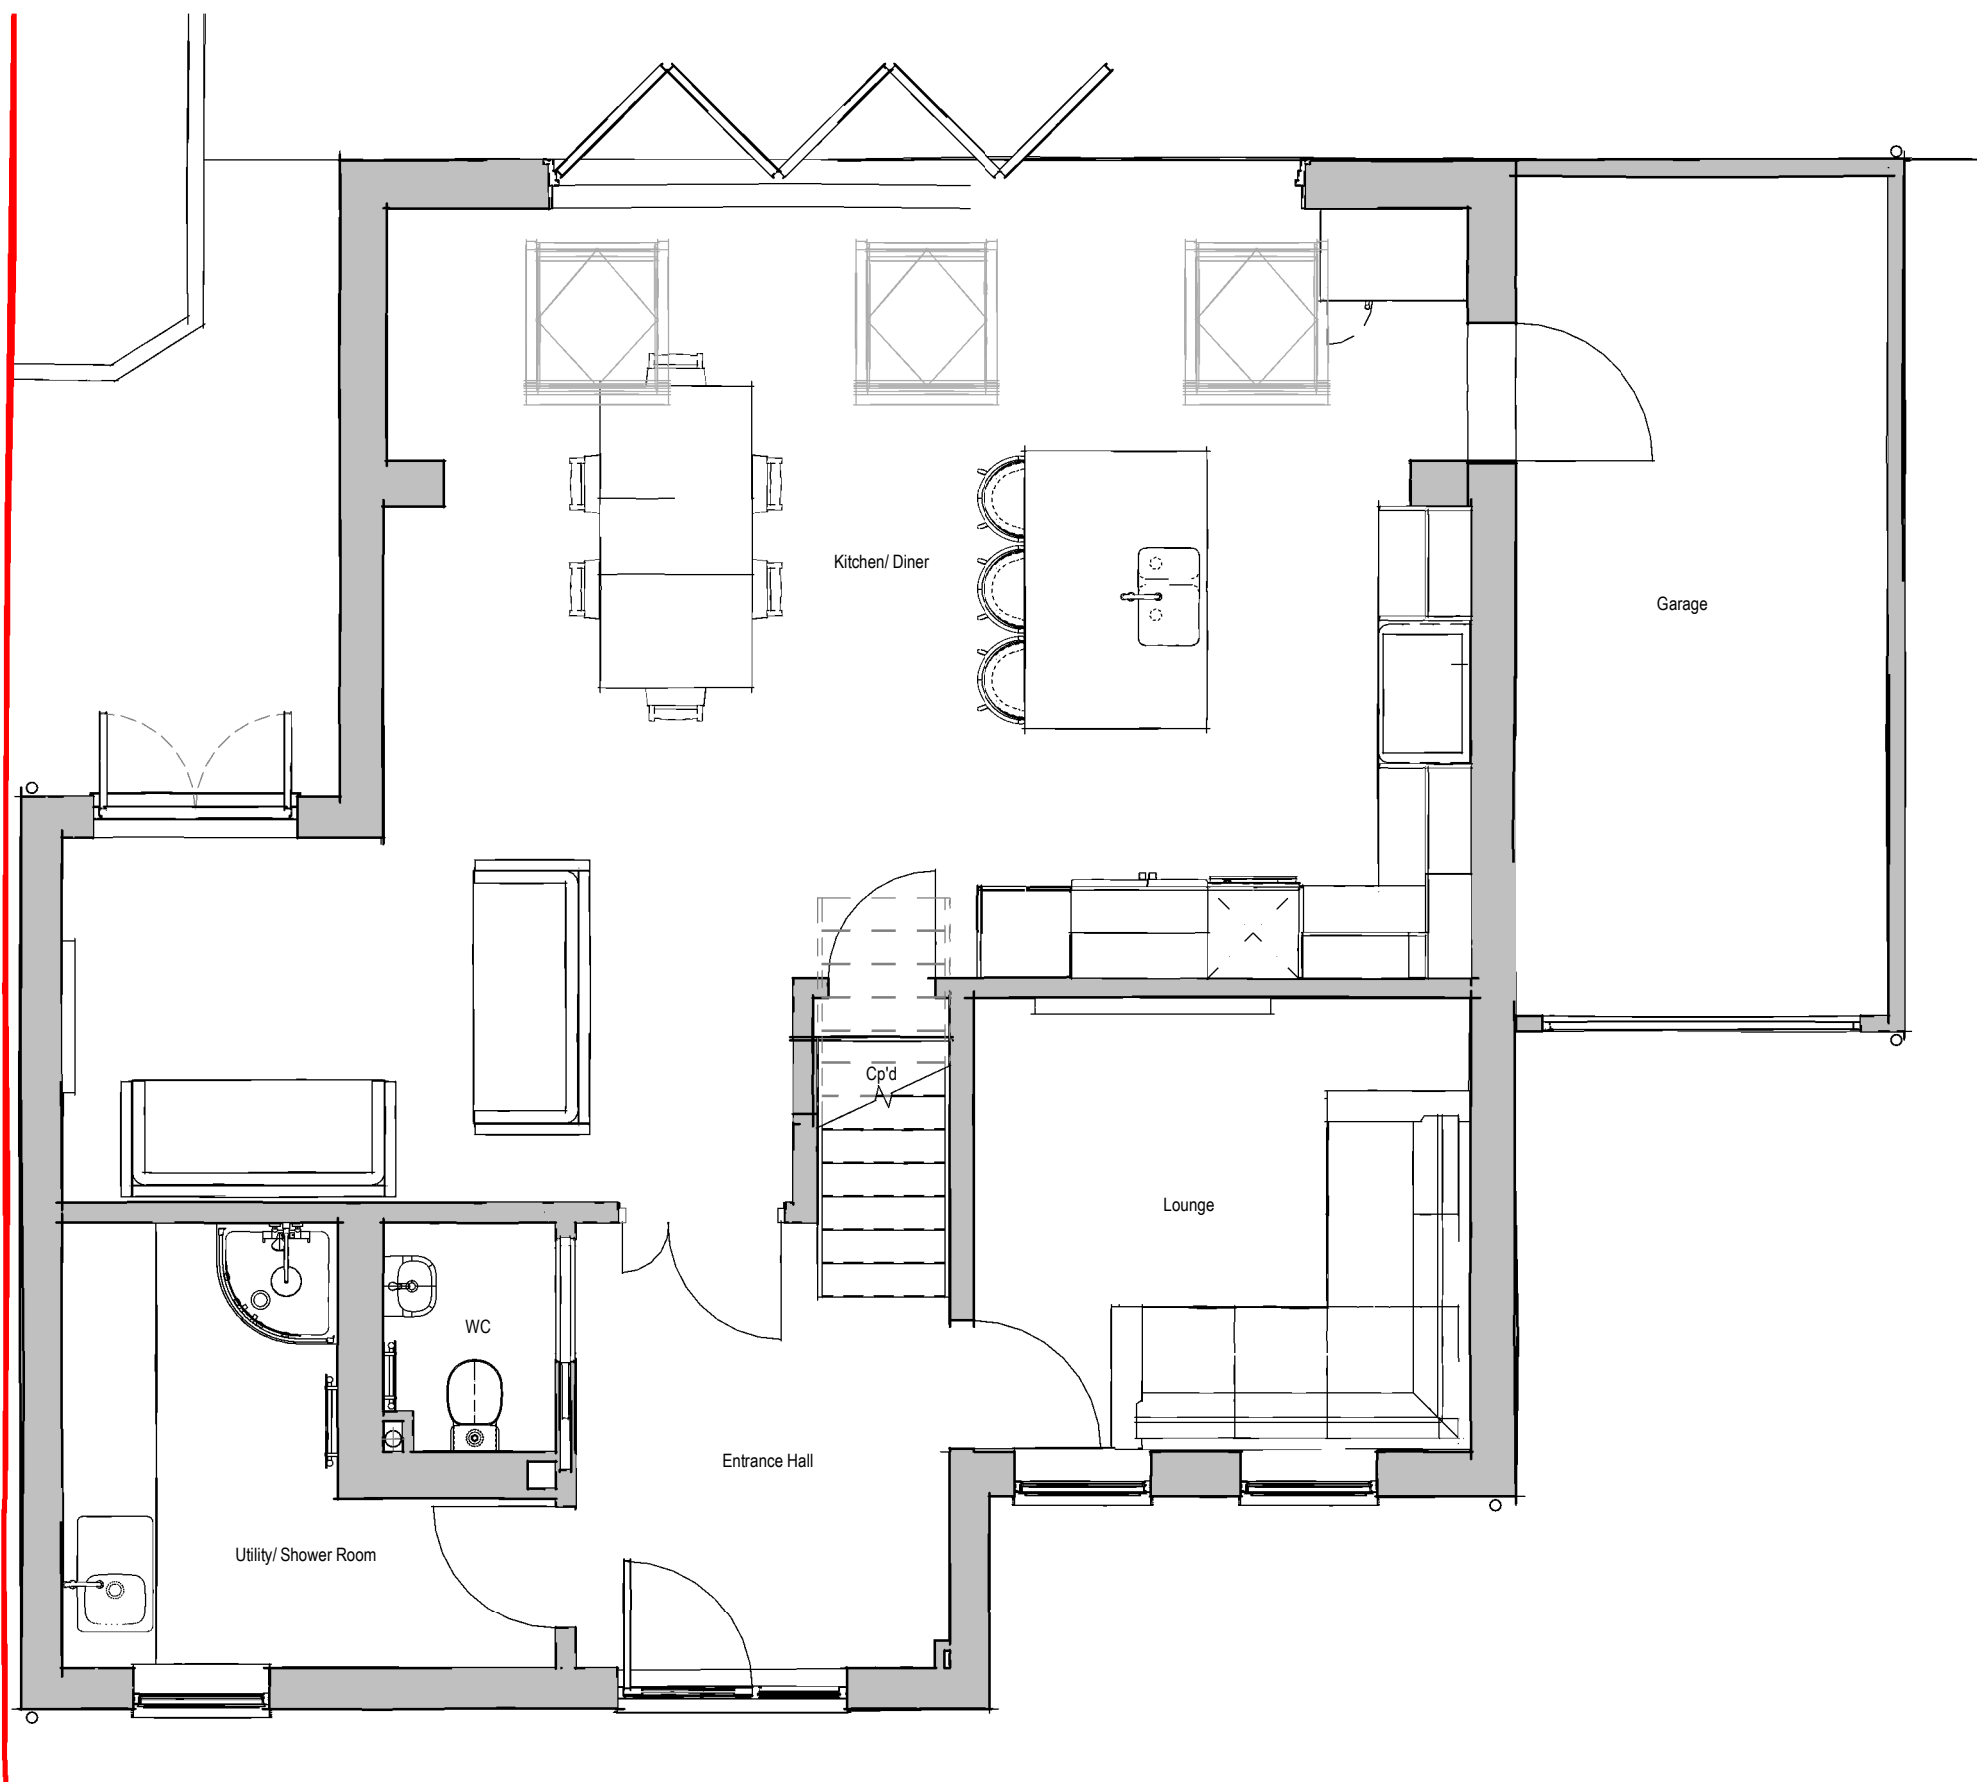

Client Mrs Mitchell	Project No 22-022	
Date 11/21/22	Drawing No 011	Rev P2
Scale at A3 1 : 50	Drawn N Sharp	

7 Garston Road, Frome, Somerset
BA11 1RN
m: 0781 208 5841
e: nick@sharpdesignservices.co.uk
Sharp Design Services Limited Company registration No. 11105879
Registered office: 7 Garston Road, Frome, Somerset. BA11 1RN

4 Ormesby Drive - Ground Floor Extension
Proposed Ground Floor Plan

