



Proposed Elevations


scale 1:100

 


Front South East

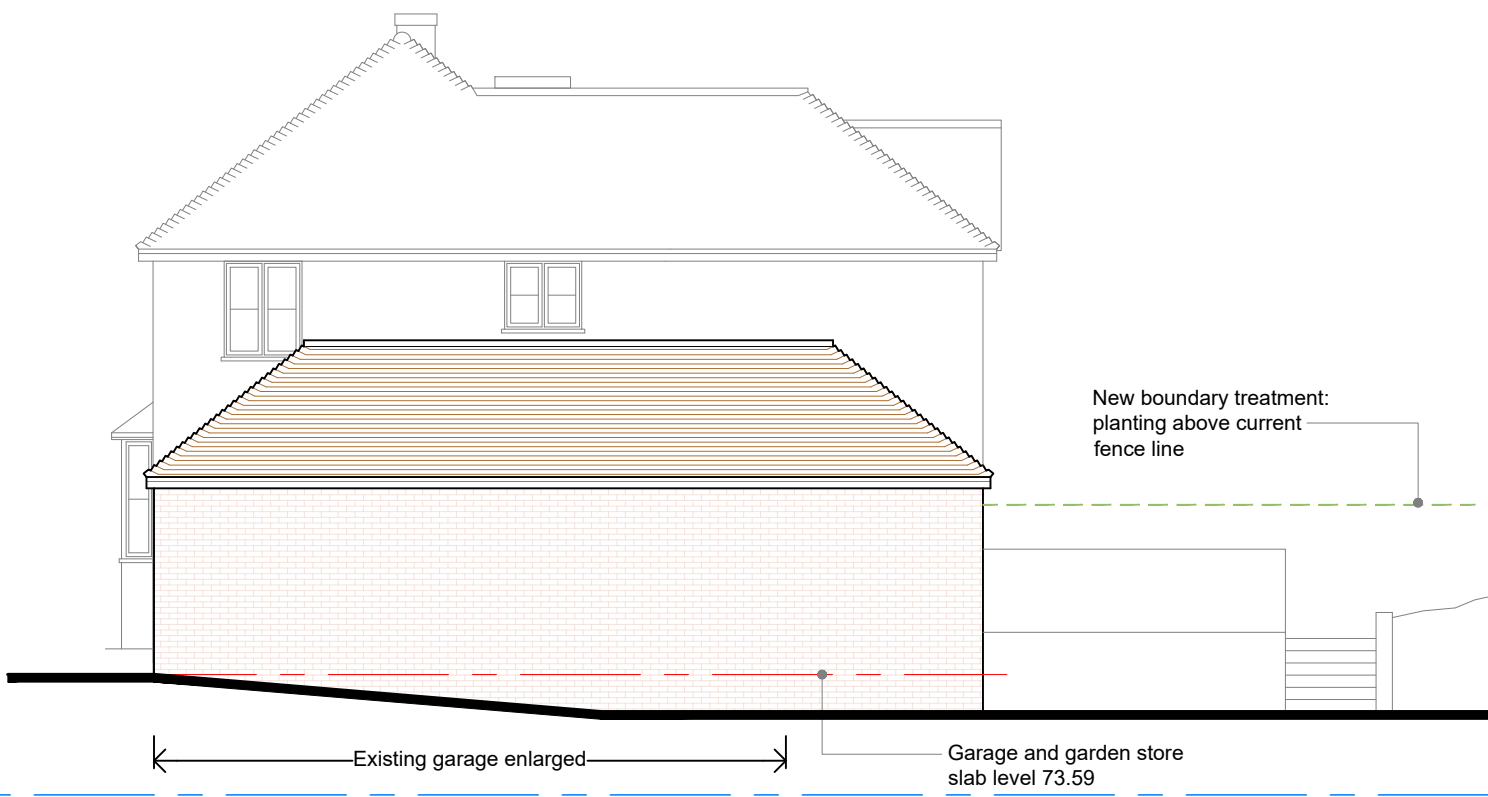

Side North East: Showing garage

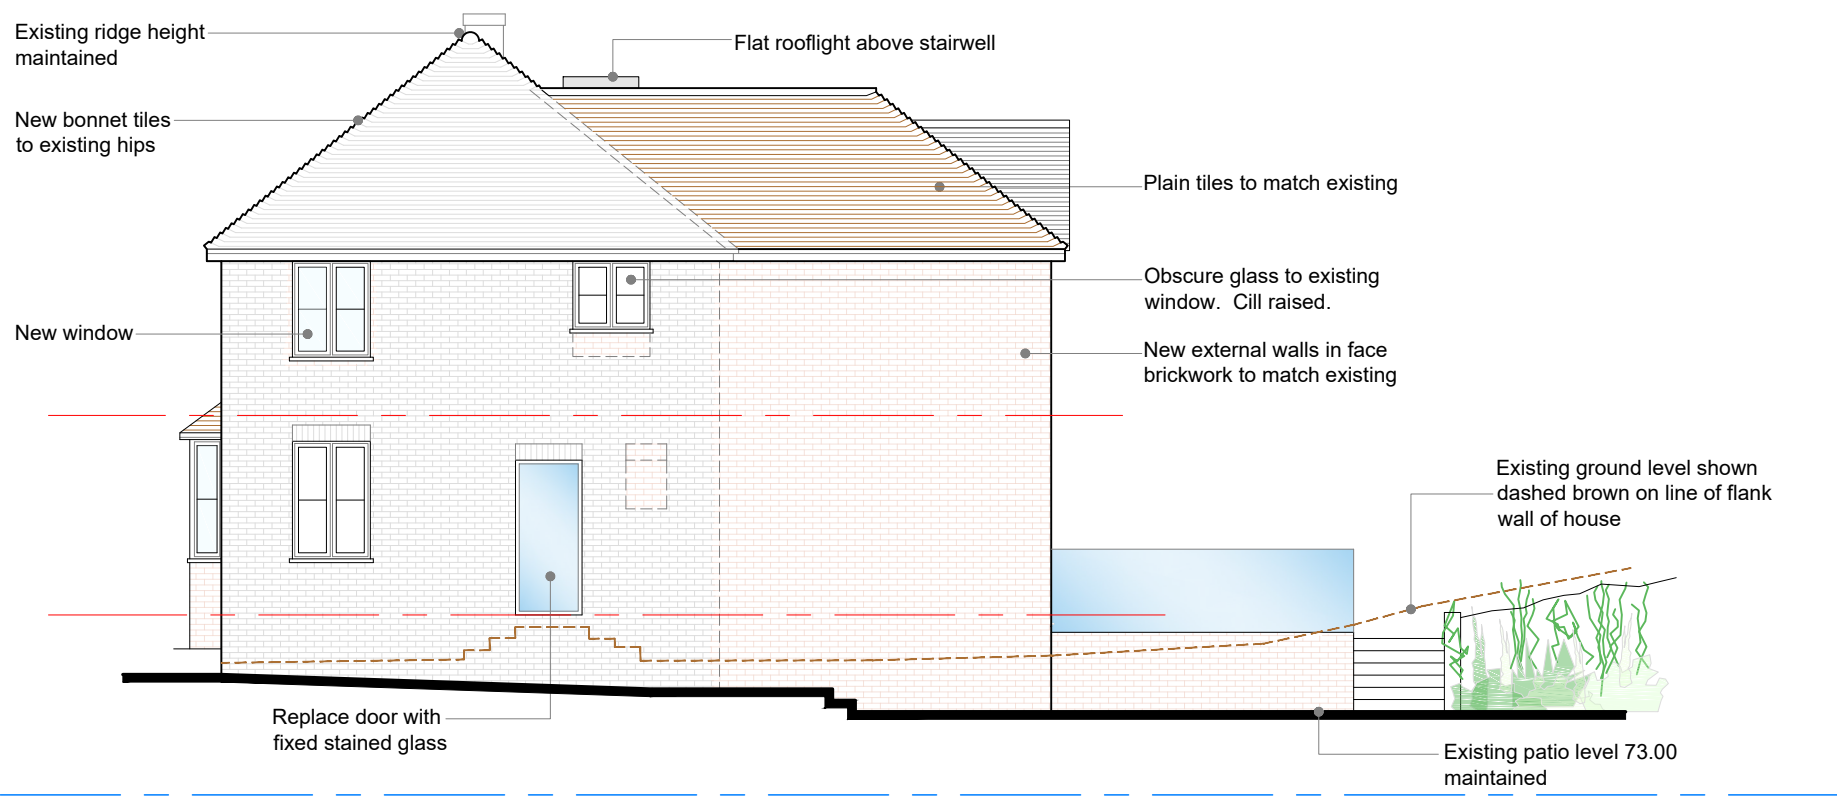


Side North East

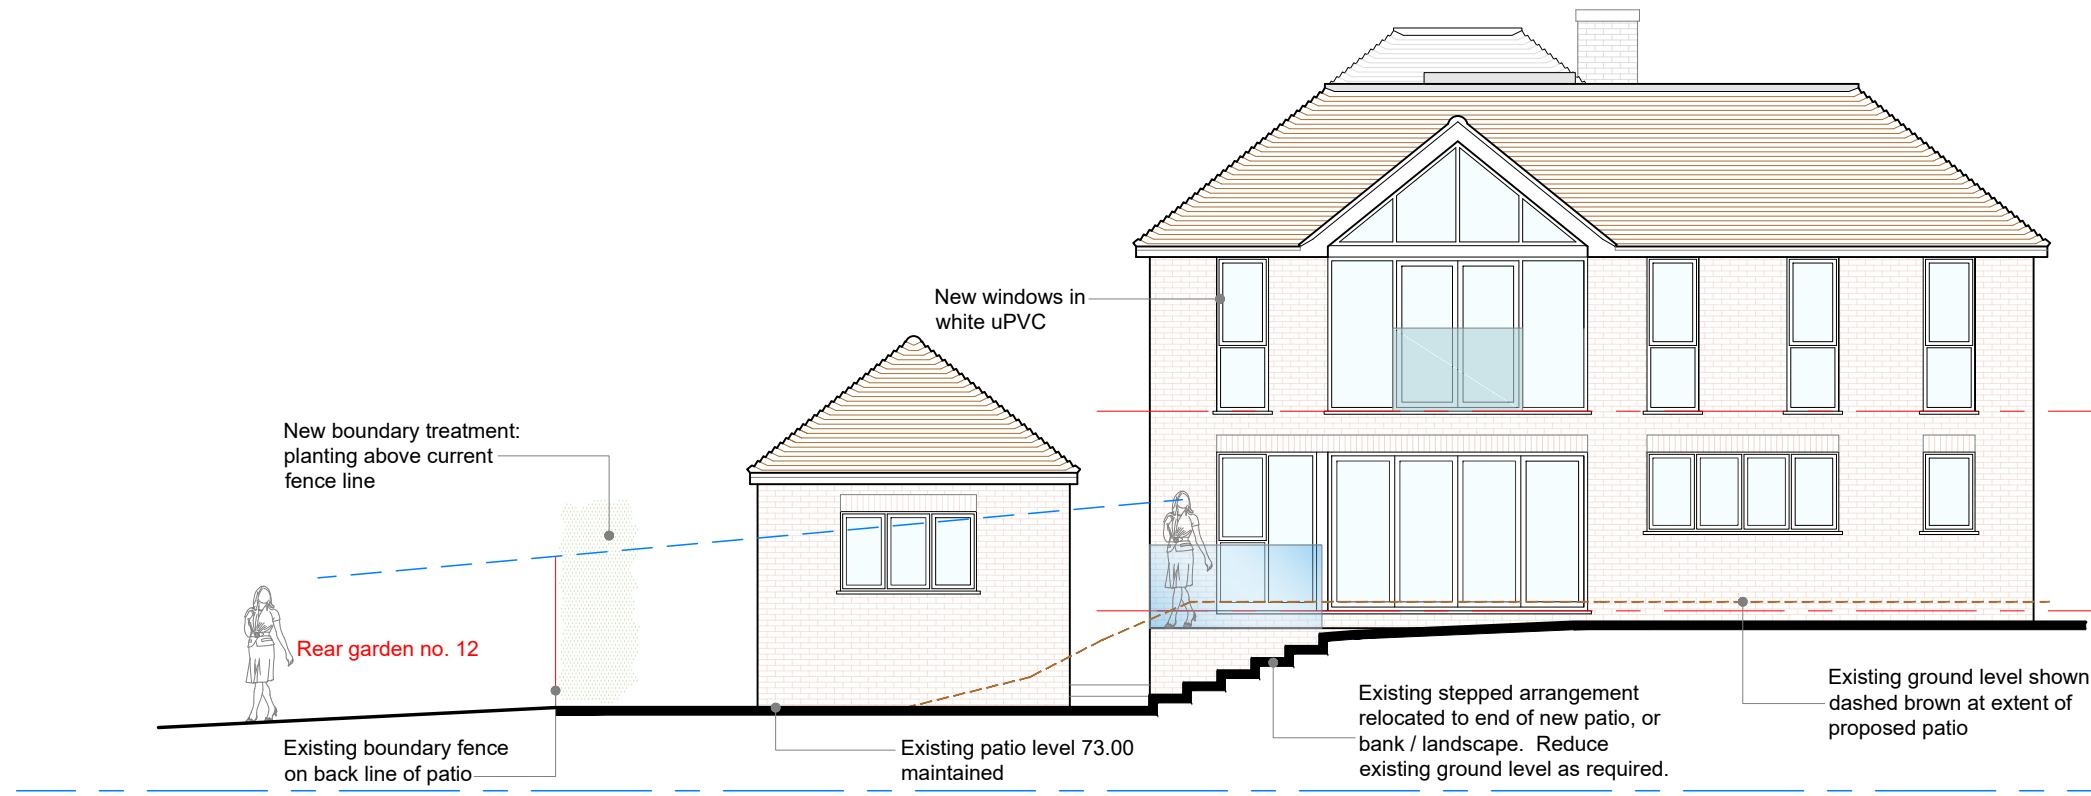


Rear North West



Side South West

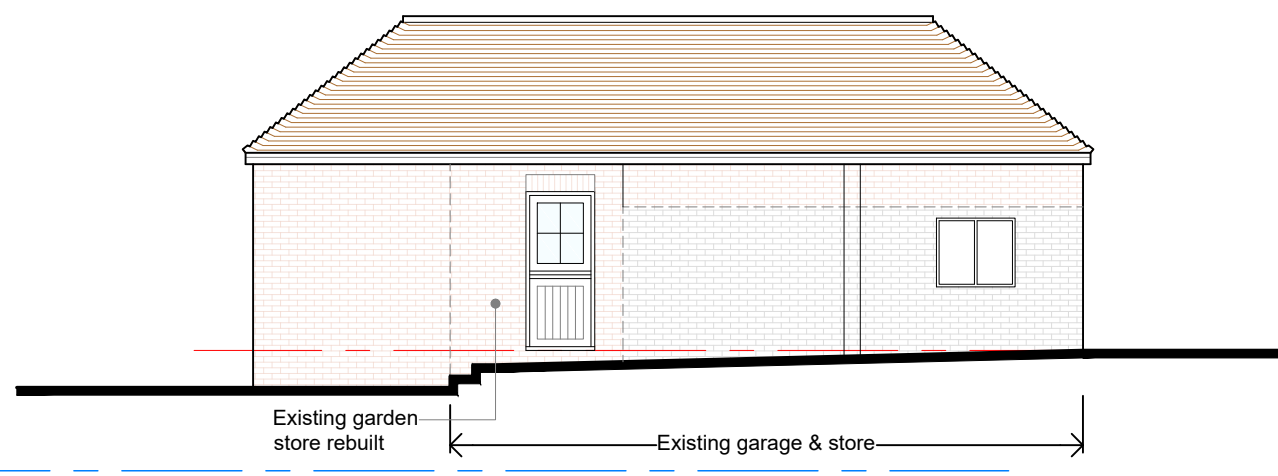


Garage South West

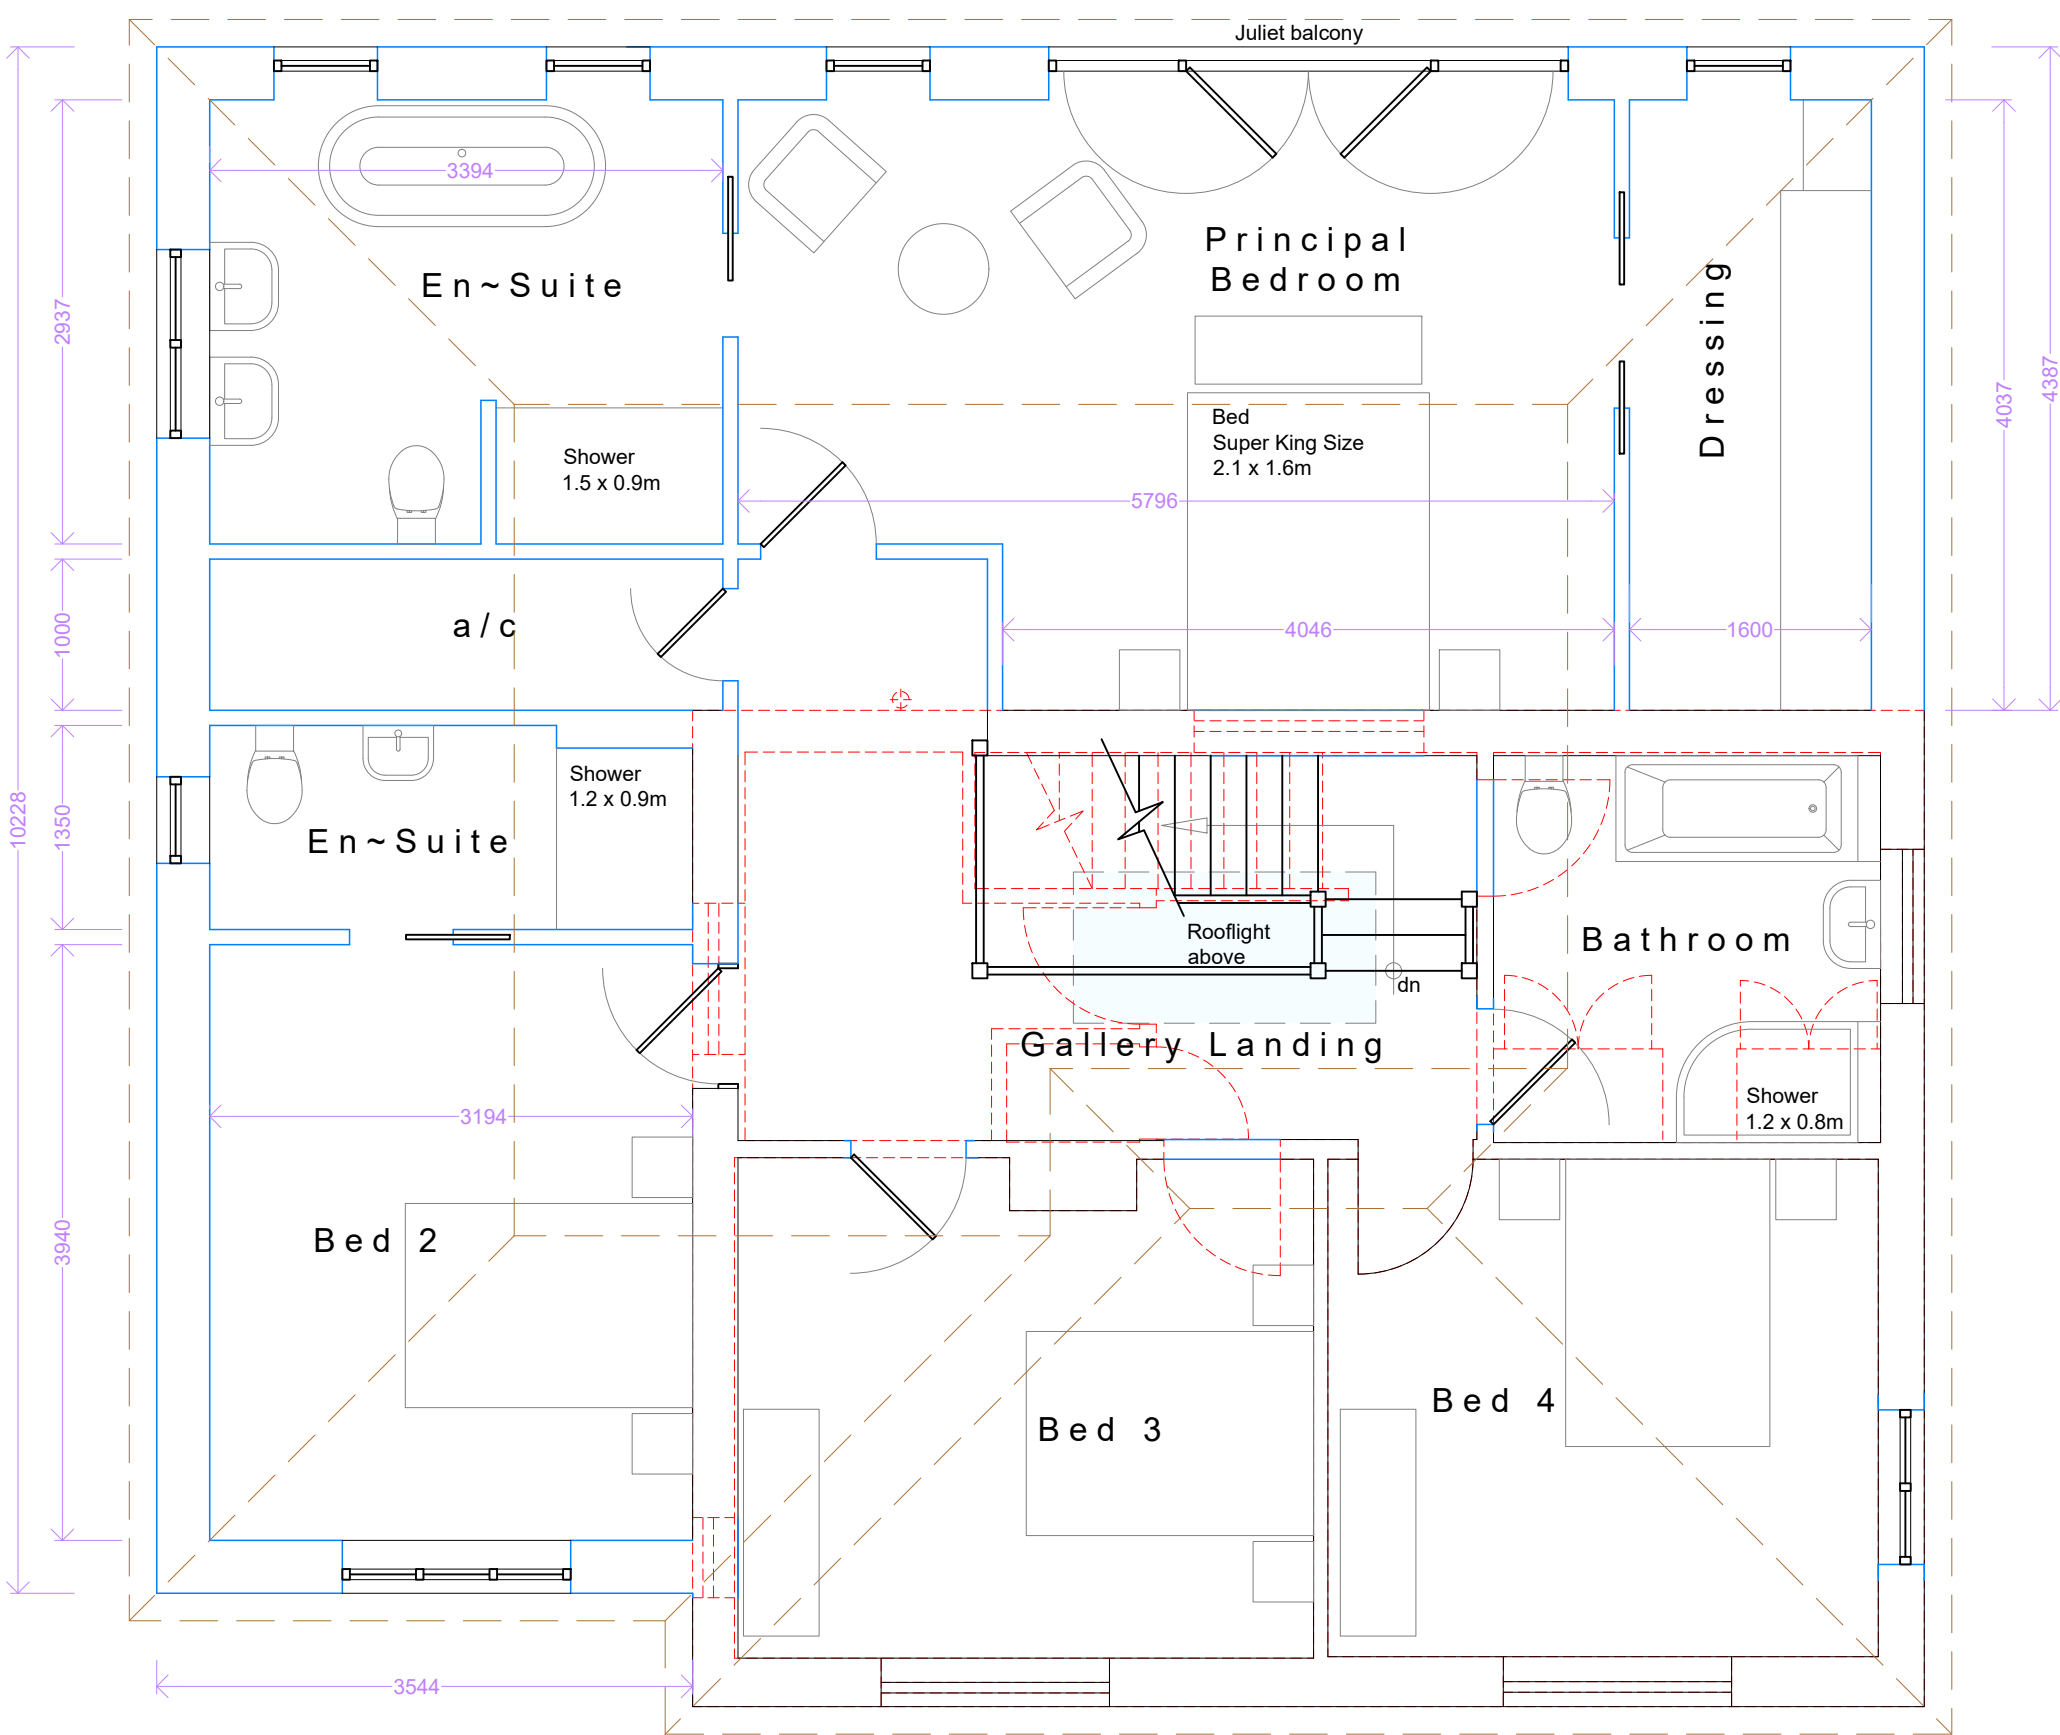


New walls / structure in BLUE
Structure to be removed dashed RED

Proposed First Floor Plan

scale 1:50

 


Side South West

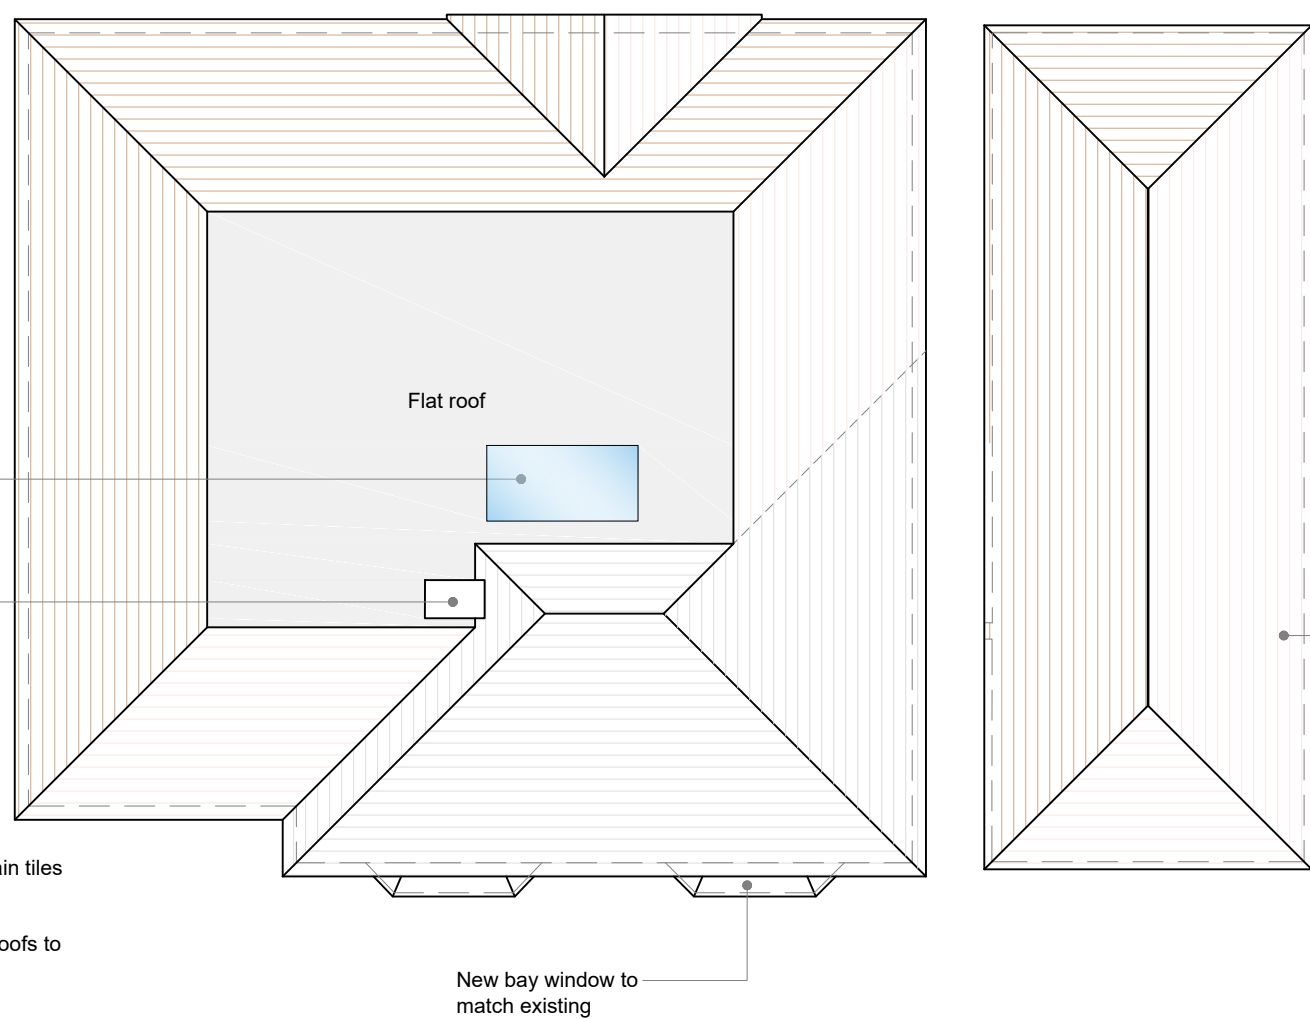

Proposed Roof Plan

scale 1:100

 

General Notes:

This drawing is the copyright of N & J Design Limited and may not be copied in whole or in part without prior permission.

It is the clients/developers responsibility to ensure all relevant approvals are in place and conditions satisfied prior to commencement of works, including, but not limited to:
The Party Wall etc Act 1996
Local Authority Planning Consent
Highways (Road opening permit)
Local Water Authority
Building Regulations (Local Authority, NHBC etc)
Environment Agency

- E 31.01.23 Patio height adjusted at request of planners
- D 12.01.23 Minor amendments
- C 09.01.23 Amended following site meeting with planning officer
- B 24.10.22 Amended and prepared for planning application
- A 15.09.22 Amended following meeting with client

Rev: Date: Description:

Status:

Planning

Title:

Proposed:
First Floor Plan, Roof
Plan & Elevations

Project:

14 Southern Road
West End
Southampton
SO30 3ER



N & J Design Ltd
7 Hedley Gardens
Hedge End
Southampton
SO30 2WT
t: 07840 404620 www.nandjdesign.co.uk

Drawn: N. Keatley Date: 31.08.22
Checked: Date:
Scale: 1:50 1:100 Revision: E
Drawing no:
2022.05.02/03