



Rev.	Date	Note	Author	Checked
P1	02/09/2022	Planning Issue	RR	***
P2	29/09/2022	Garage internal dimensions shown, 2 no. parking spaces indicated within garage	RR	***
P3	08/02/2023	Garage reduced in size to have 1no. parking space with second parking space moved externally at request of EBC planning team.	RR	***

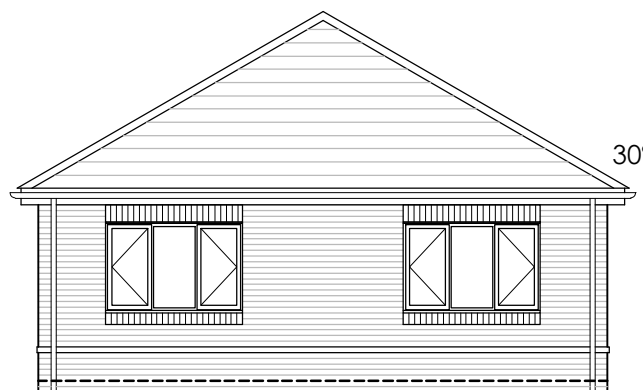


Bungalow Front Elevation (West)
Scale 1:100




Bungalow Side Elevation (South) (Indicative Solar PV Panels Shown)
Scale 1:100

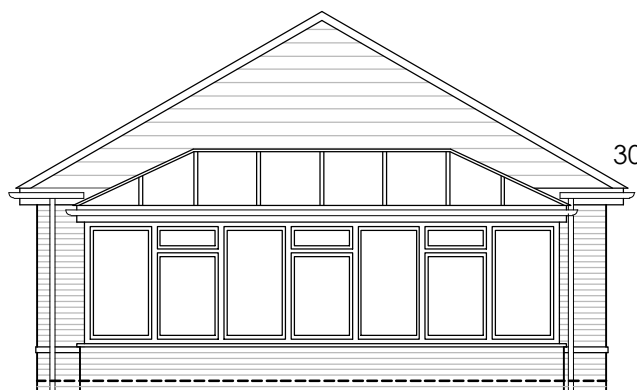


Bungalow Rear Elevation (East)
Scale 1:100

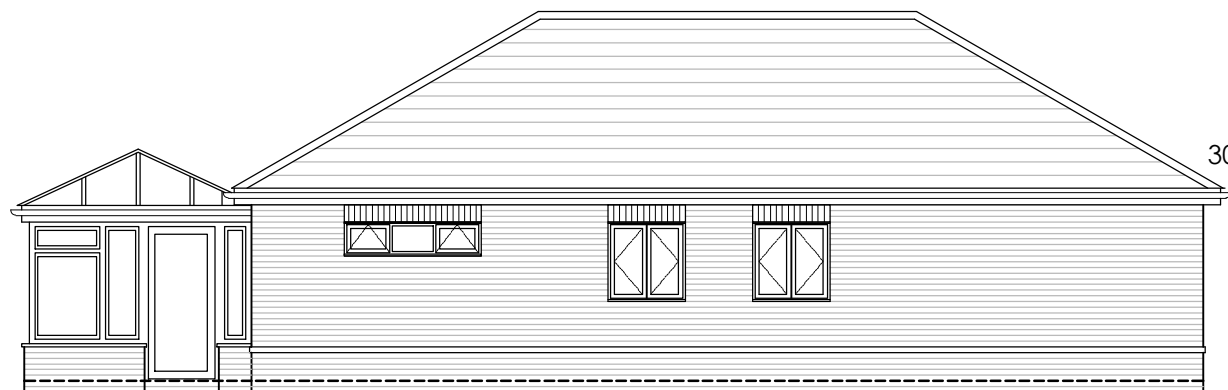

Bungalow Side Elevation (North)
Scale 1:100

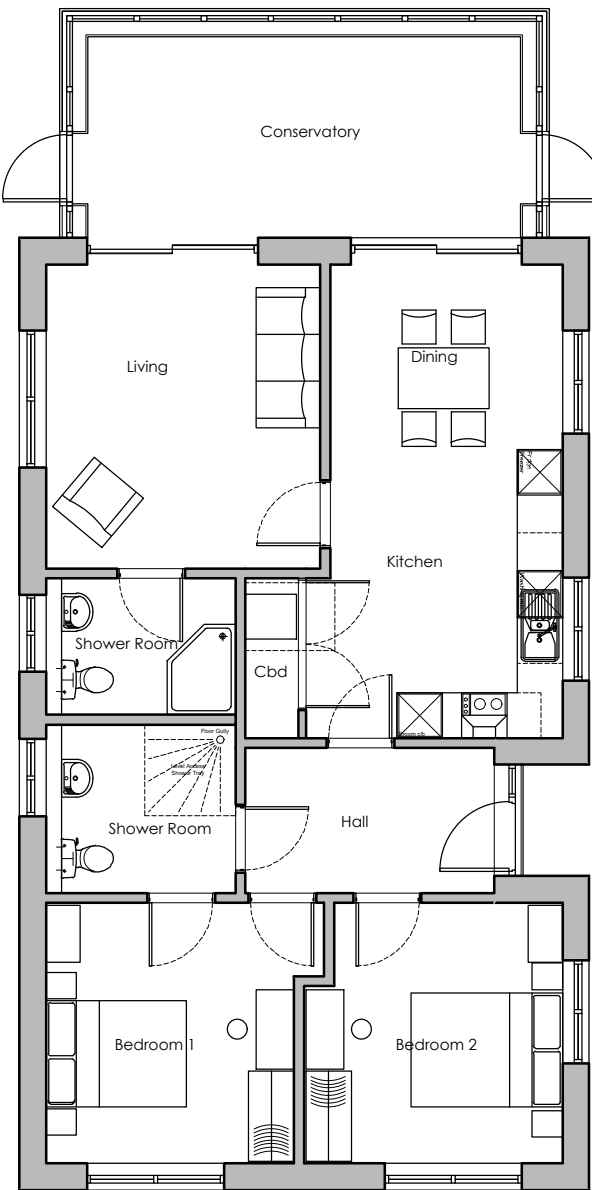


Bungalow Floor Plan
Scale 1:100

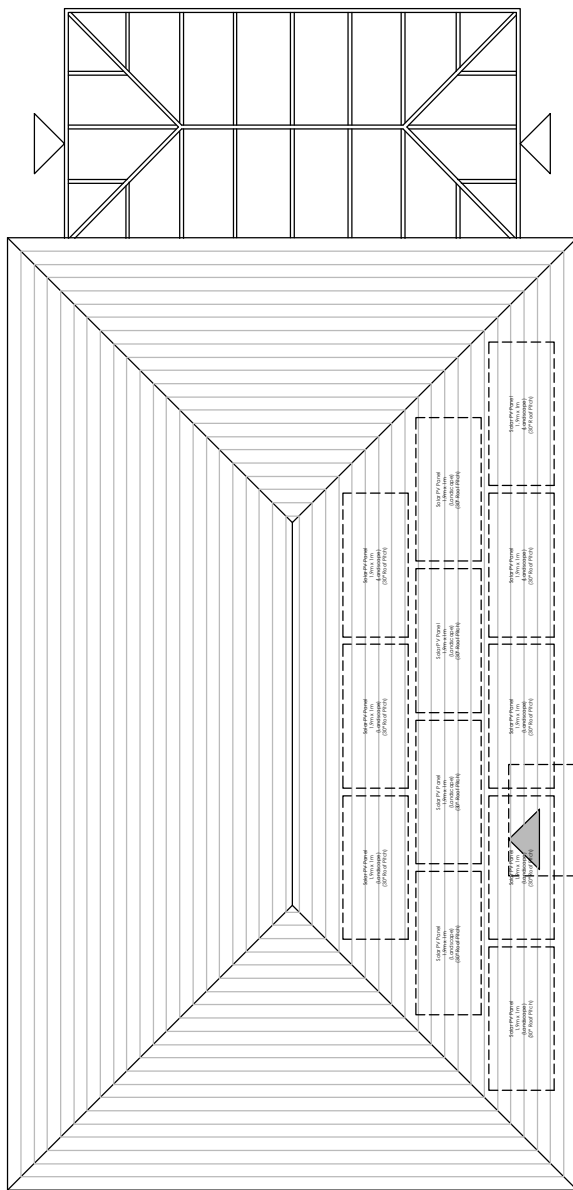


Bungalow Roof Plan (Indicative Solar PV Panels Shown)
Scale 1:100




Garage Front Elevation (East)
Scale 1:100

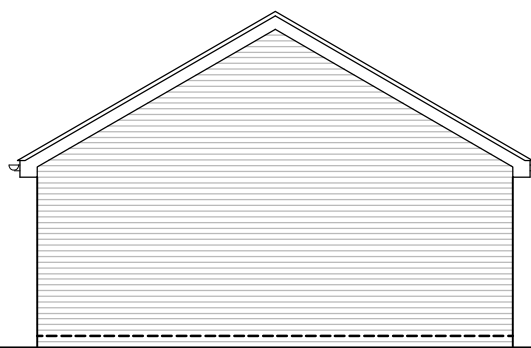


Garage Side Elevation (North)
Scale 1:100

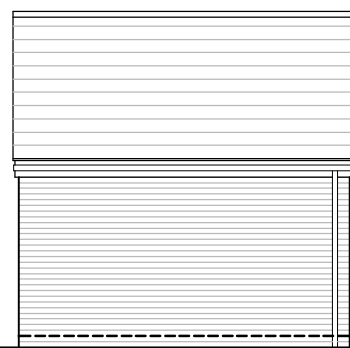


Garage Rear Elevation (West)
Scale 1:100

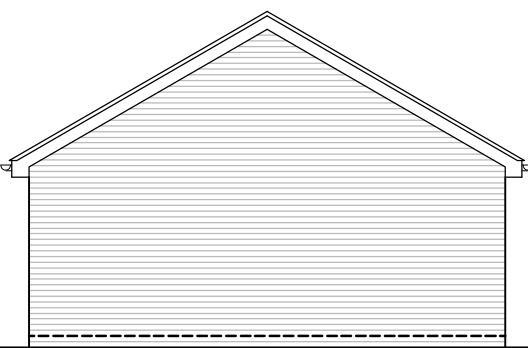


Garage Side Elevation (South)
Scale 1:100

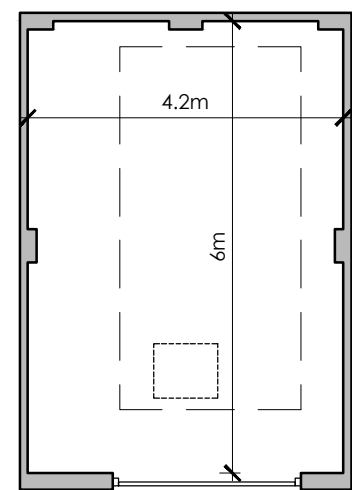

Garage Floor Plan
Scale 1:100


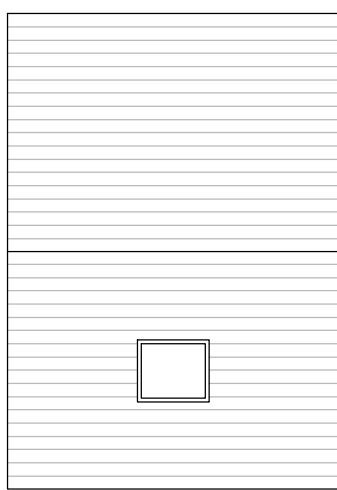


Garage Roof Plan
Scale 1:100

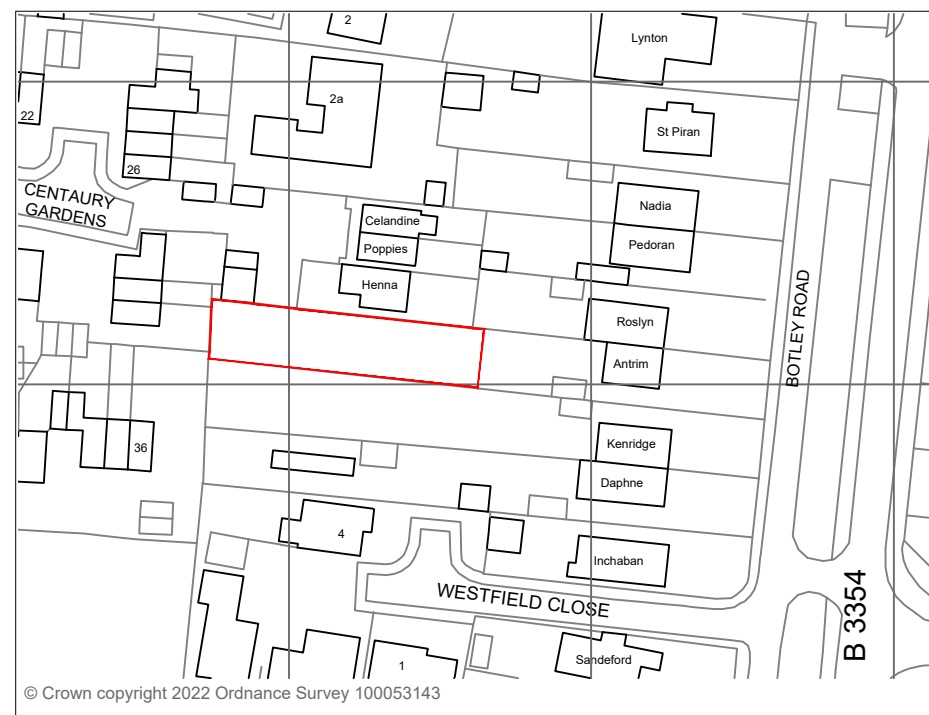

SITE LOCATION PLAN

Scale 1:1250

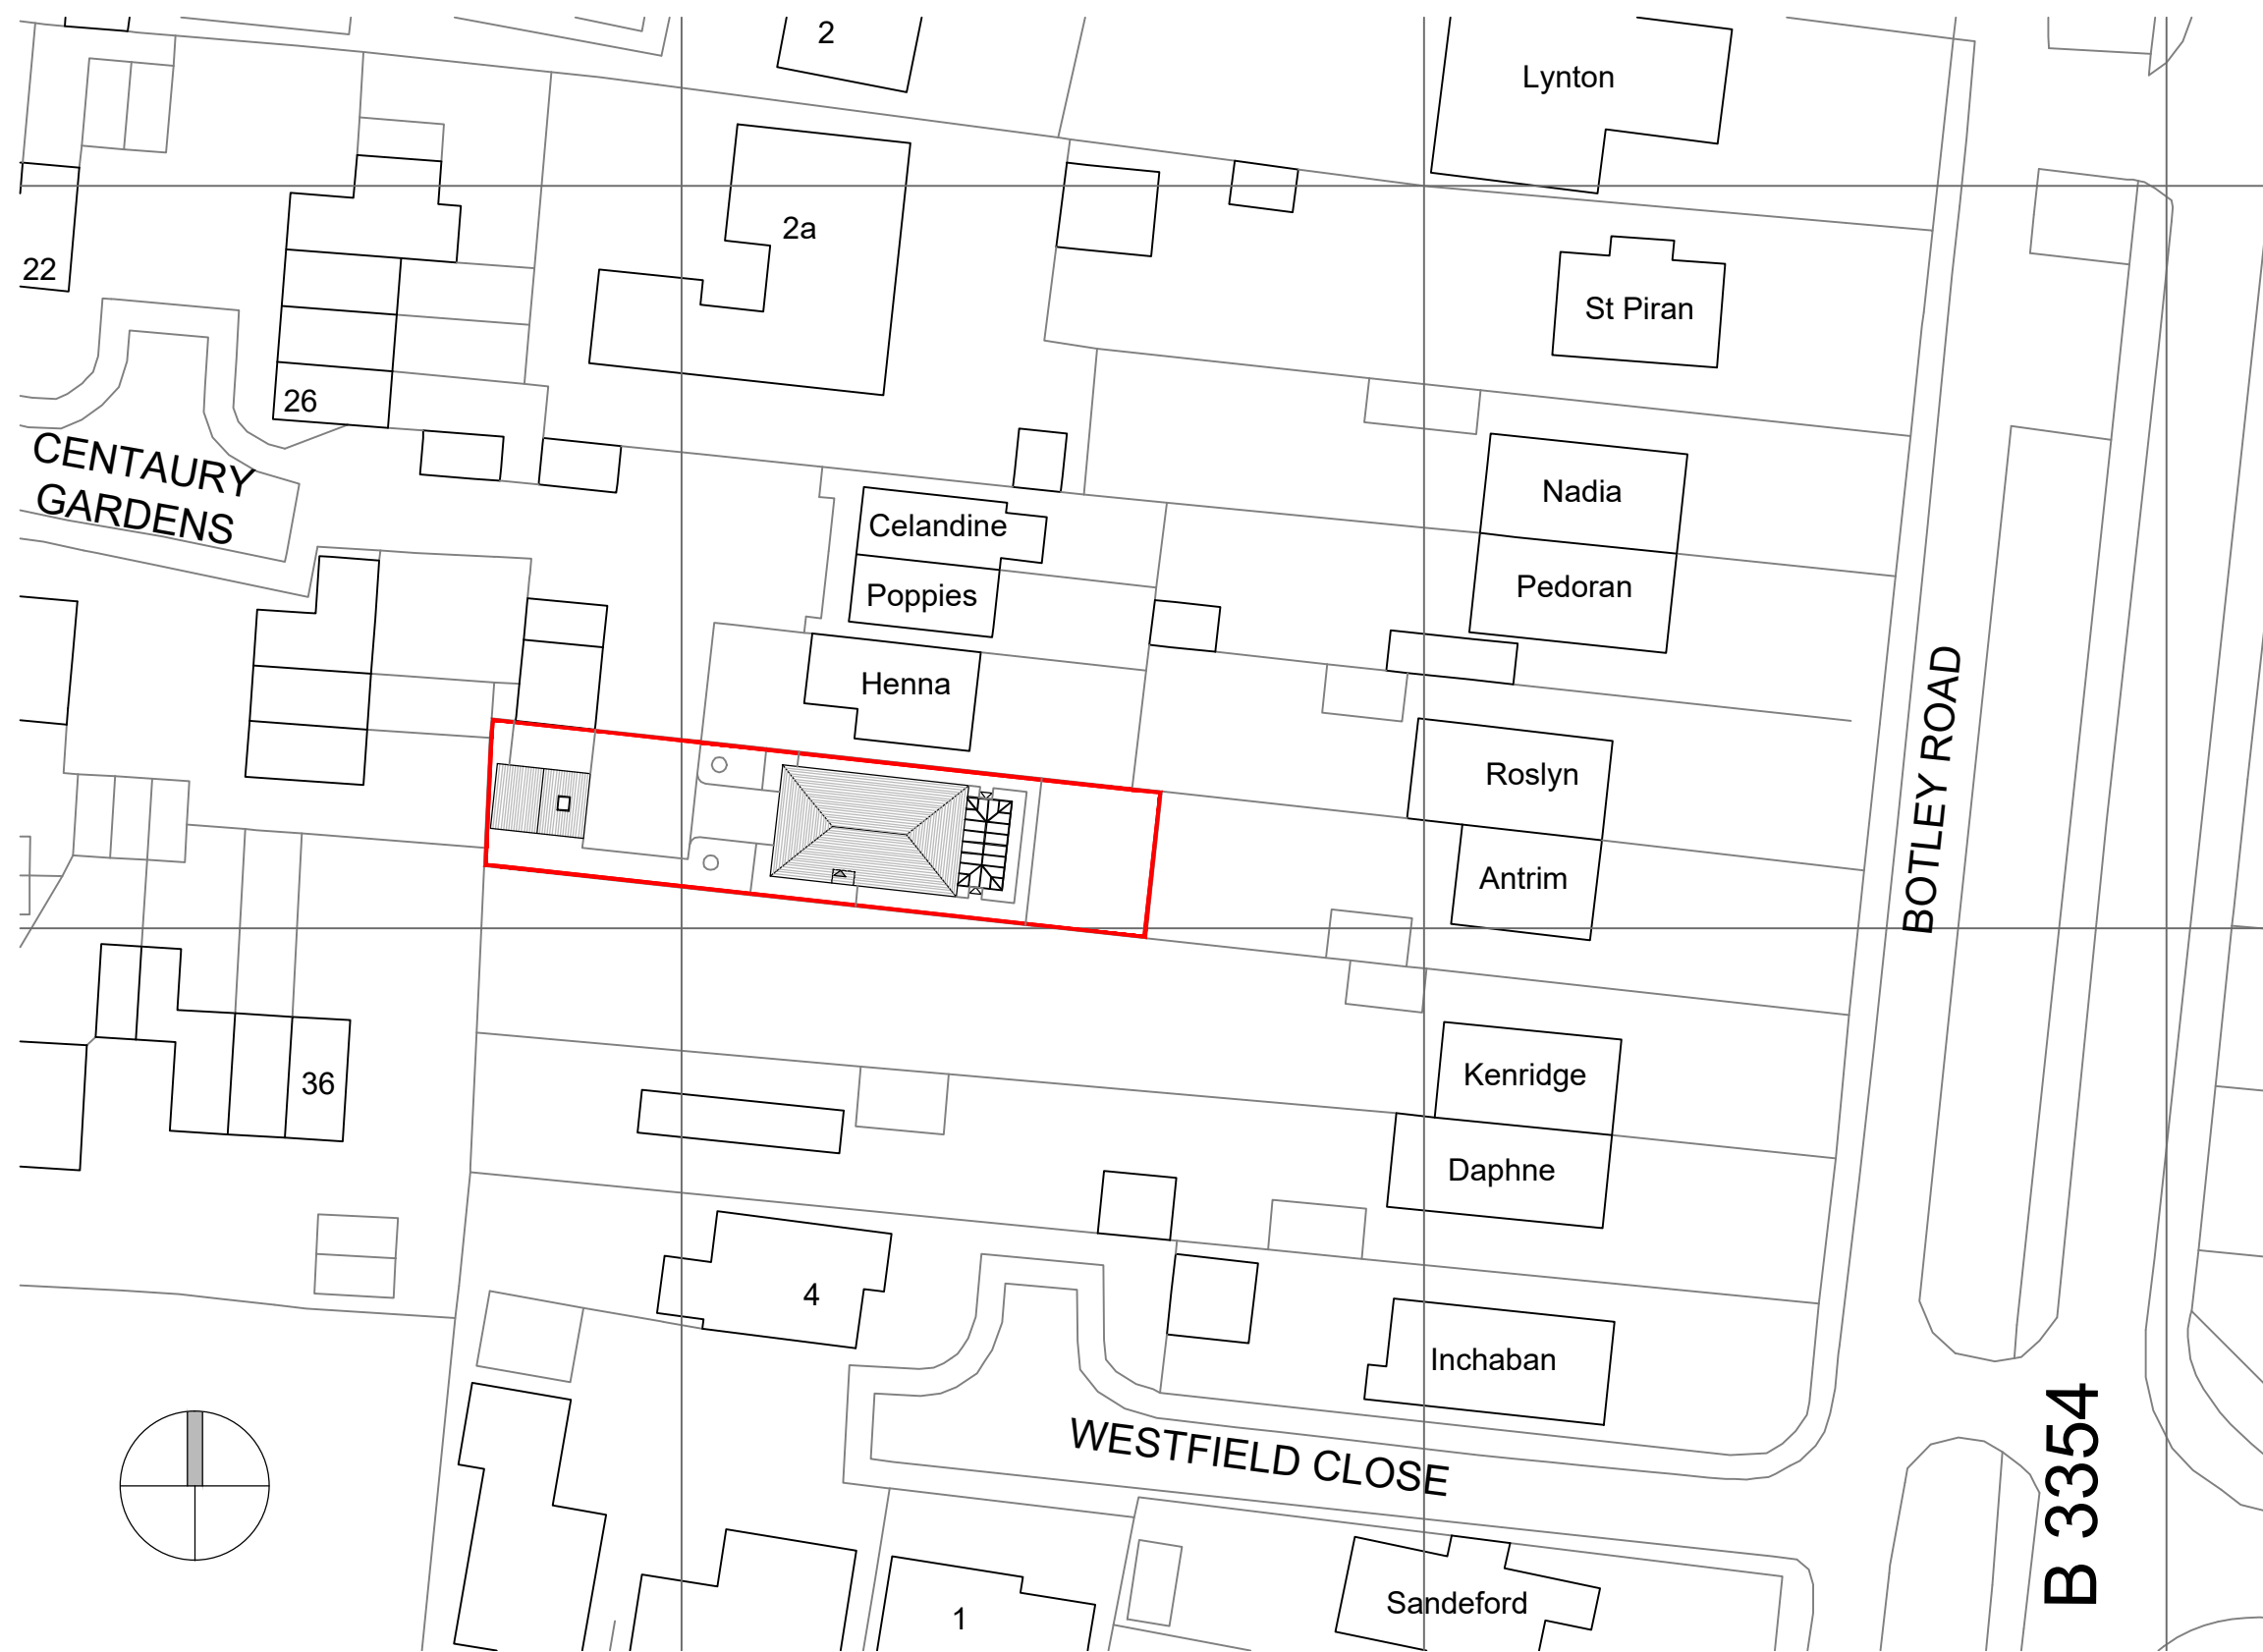 

BLOCK PLAN
Scale 1:500



Project	PROPOSED NEW DWELLING REAR OF ANTRIM BOTLEY ROAD HORTON HEATH, SO50 7DW				Drawing	LOCATION, BLOCK, PLANS & ELEVATIONS		
					Job-Dwg Number	CR-4022-01-PL-01		Rev: P3
Client	KIRKGREY LTD				Create Architectural & Design Services Ltd 17 Dolphin Court, St Helens Parade, Southsea, Hampshire, PO4 0QL T: 023 88016240 E: enquiries@create-ads.co.uk ARCHITECTURAL AND DESIGN SERVICES LIMITED			
Status	PLANNING							
Scale	AS NOTED		Sheet Size	A1				
Author	RR	Checked	**	Date	JUNE 2022			