



Rev.	Date	Note	Author	Checked
P1	01/02/2023	Proposed temporary site hoarding positions indicated Existing fences shown (1.8m High or greater).	RR	***
P3	08/02/2023	Site Plan Key updated Garage reduced in size to have 1no. parking space with second parking space moved externally at request of EBC planning team.	RR	***

Site Plan - Key

	Temporary Site Buildings - WC, Shed		Waste Skip
	Materials & Plant Storage Areas (Within Garage Once Constructed)		Existing Close Board Fencing with Concrete Gravel Board (min. 1.8m High Neighbour Side/2.4m Site Side)
	Temporary Parking - Delivery/Collection		Existing Close Board Fencing with Concrete Gravel Board (min. 1.8m High Neighbour Side/2-2.4m Site Side)
	Operatives & Visitor Vehicle Parking		Existing Close Board Fencing 1.8m High
	Operatives & Visitor Pedestrian Access		Temporary Site Hoarding - Heras Noise Barrier System (or 2.4m high solid hoarding)

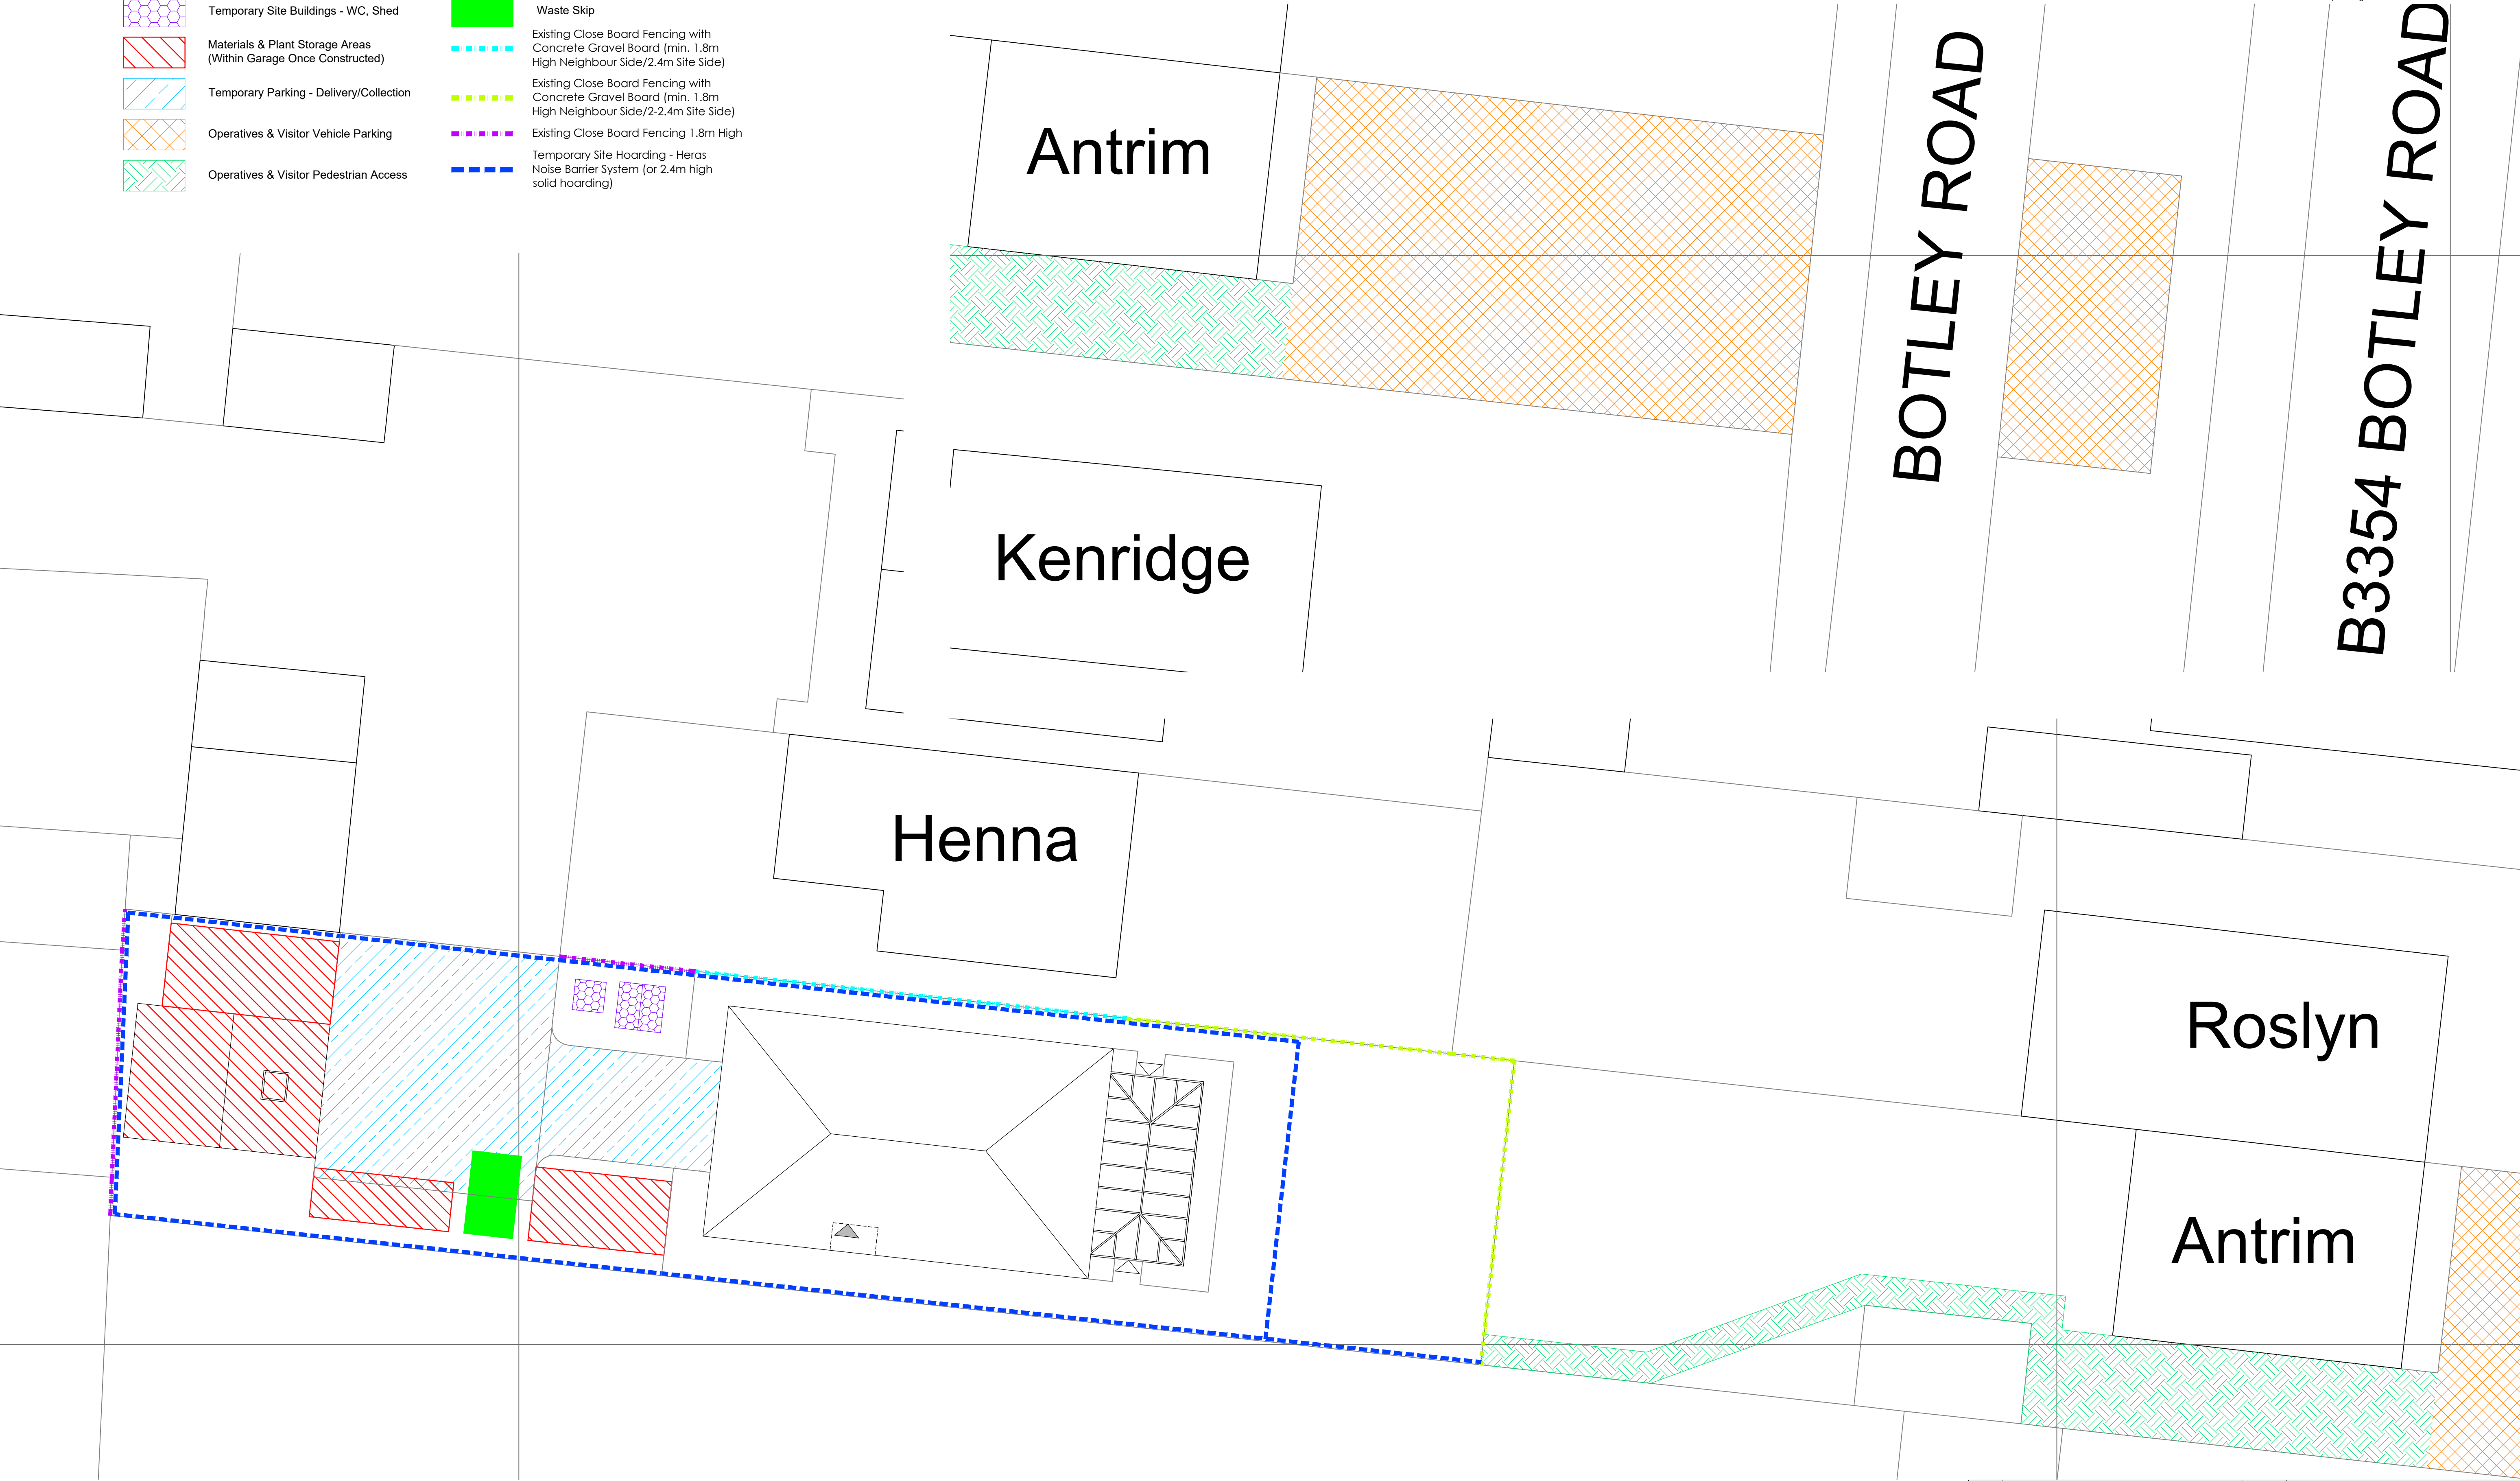

SITE PLAN - DESIGNATED AREAS
Scale 1:100

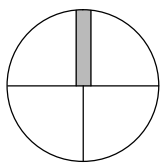

Project	PROPOSED NEW DWELLING REAR OF ANTRIM BOTLEY ROAD HORTON HEATH, SO50 7DW				Drawing	SITE PLAN - DESIGNATED AREAS	
					Job-Dwg Number	CR-4022-01-PL-03	Rev. P2
Client	KIRKGREY LTD				Create Architectural & Design Services Ltd 17 Dolphin Court, St Helens Parade, Southsea, Hampshire, PO4 0QL T: 023 88016240 E: enquiries@create-ads.co.uk ARCHITECTURAL AND DESIGN SERVICES LIMITED		
Status	PLANNING						
Scale	1:100	Sheet Size		A1			
Author	RR	Checked	**	Date			