


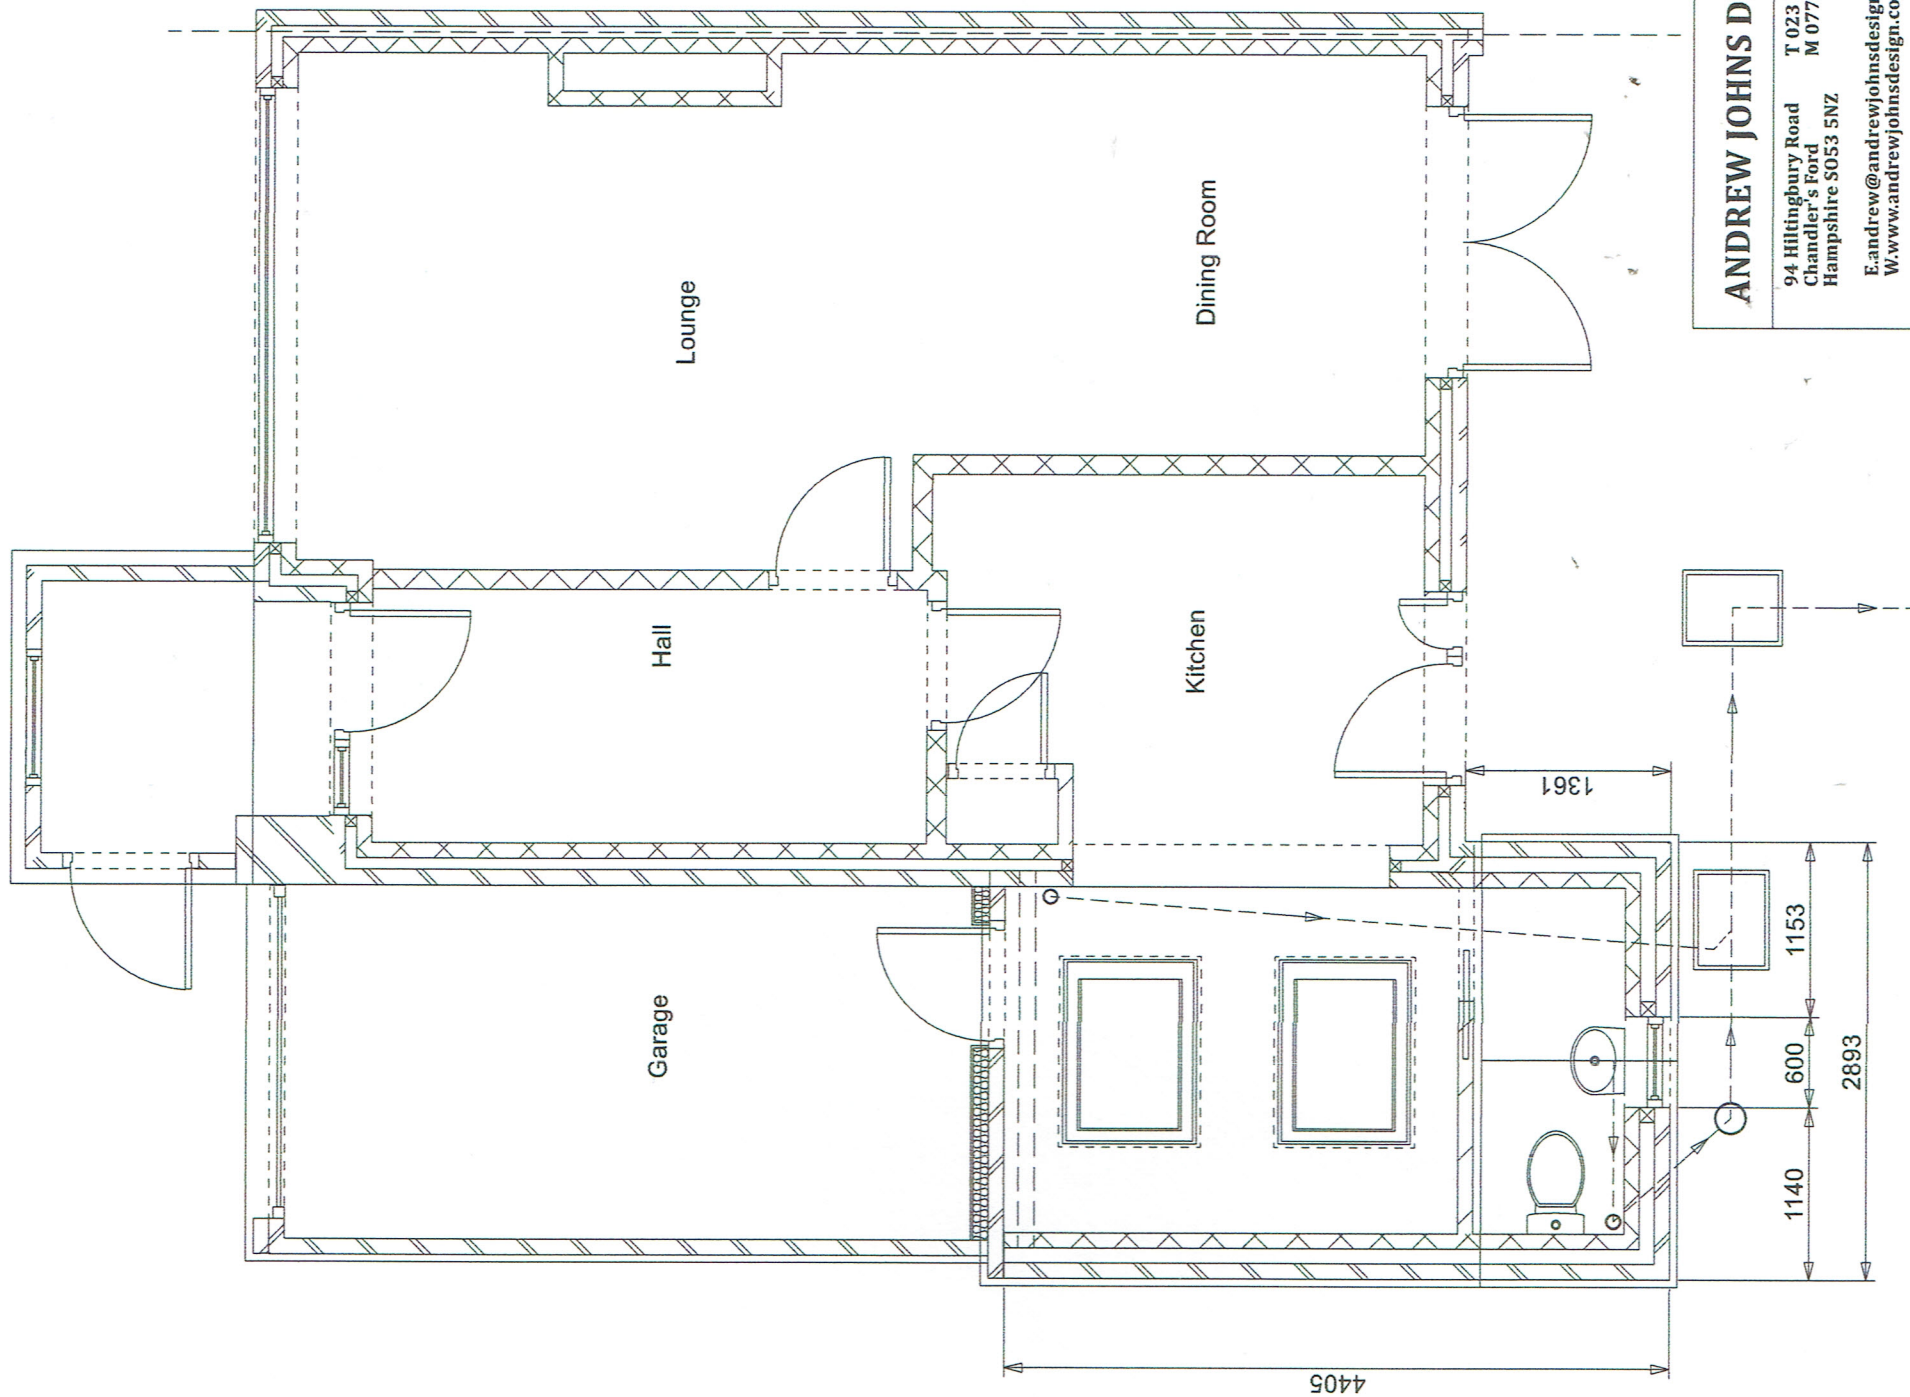

ANDREW JOHNS DESIGN

94 Hittingbury Road
Chandler's Ford
Hampshire SO53 5NZ

T 023 8025 5529
M 07759 061722
E: andrewjohnsdesign.co.uk
W: www.andrewjohnsdesign.co.uk

*This drawing is the copyright of Andrew Johns Design
& may not be copied, altered or reproduced
in any way without written authority.*

Client Yuk Yu Tsang

Site address 1 Highfield road, Chandler's Ford, Hampshire. SO53 2JW

Project Single storey extension & new Porch

Drawing title Proposed ground floor plan

Revisions

Scale 1/50 at A3

Drawing ref. D

Date 31/10/2022