



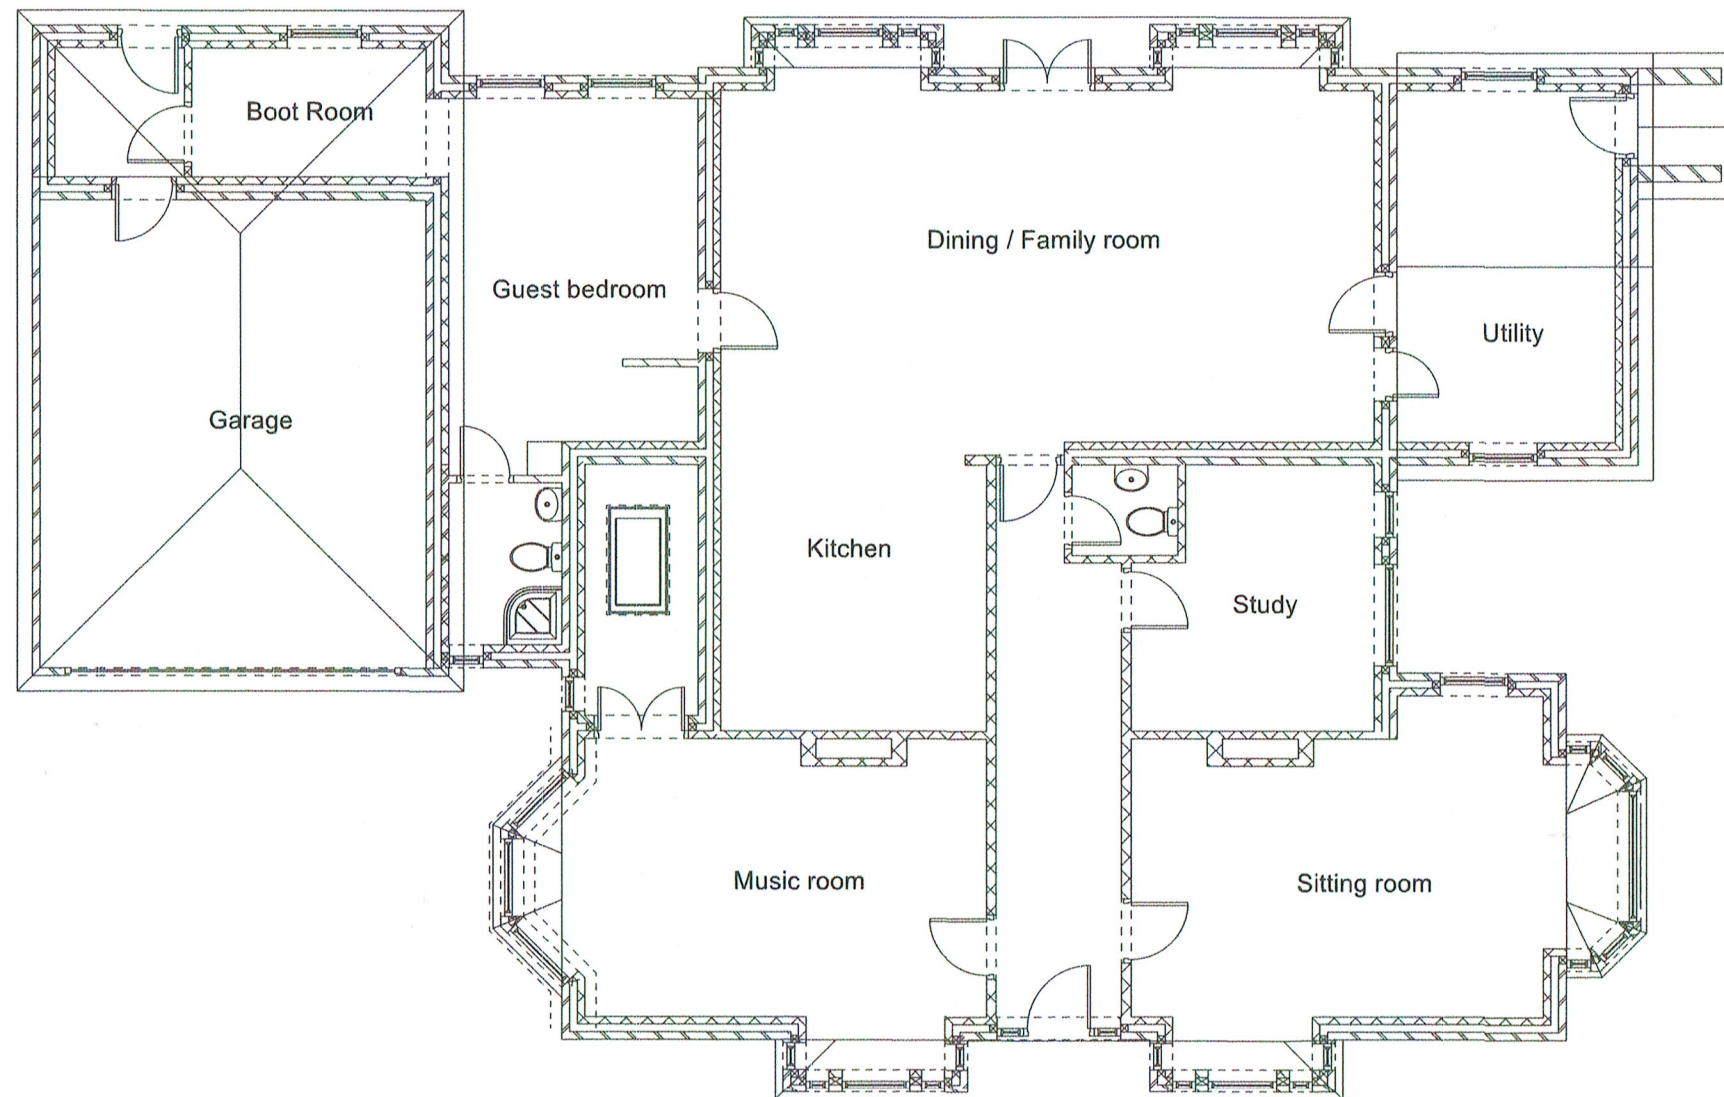

SCALE IN METRES

 

ANDREW JOHNS DESIGN

94 Hiltigbury Road
Chandler's Ford
Hampshire SO53 5NZ

T 023 8025 5529
M 07759 061722

E.andrew@andrewjohnsdesign.co.uk
W.www.andrewjohnsdesign.co.uk

Client Andy Young

Site address

116 Park Road
Chandlers Ford
Hampshire

Project

First floor side extension

Drawing title

Proposed ground floor plan

Scale 1/100 at A3

Drawing ref. F

Date 16/01/2023

Revisions

*This drawing is the copyright of Andrew Johns Design
& may not be copied, altered or reproduced
in any way without written authority.*