



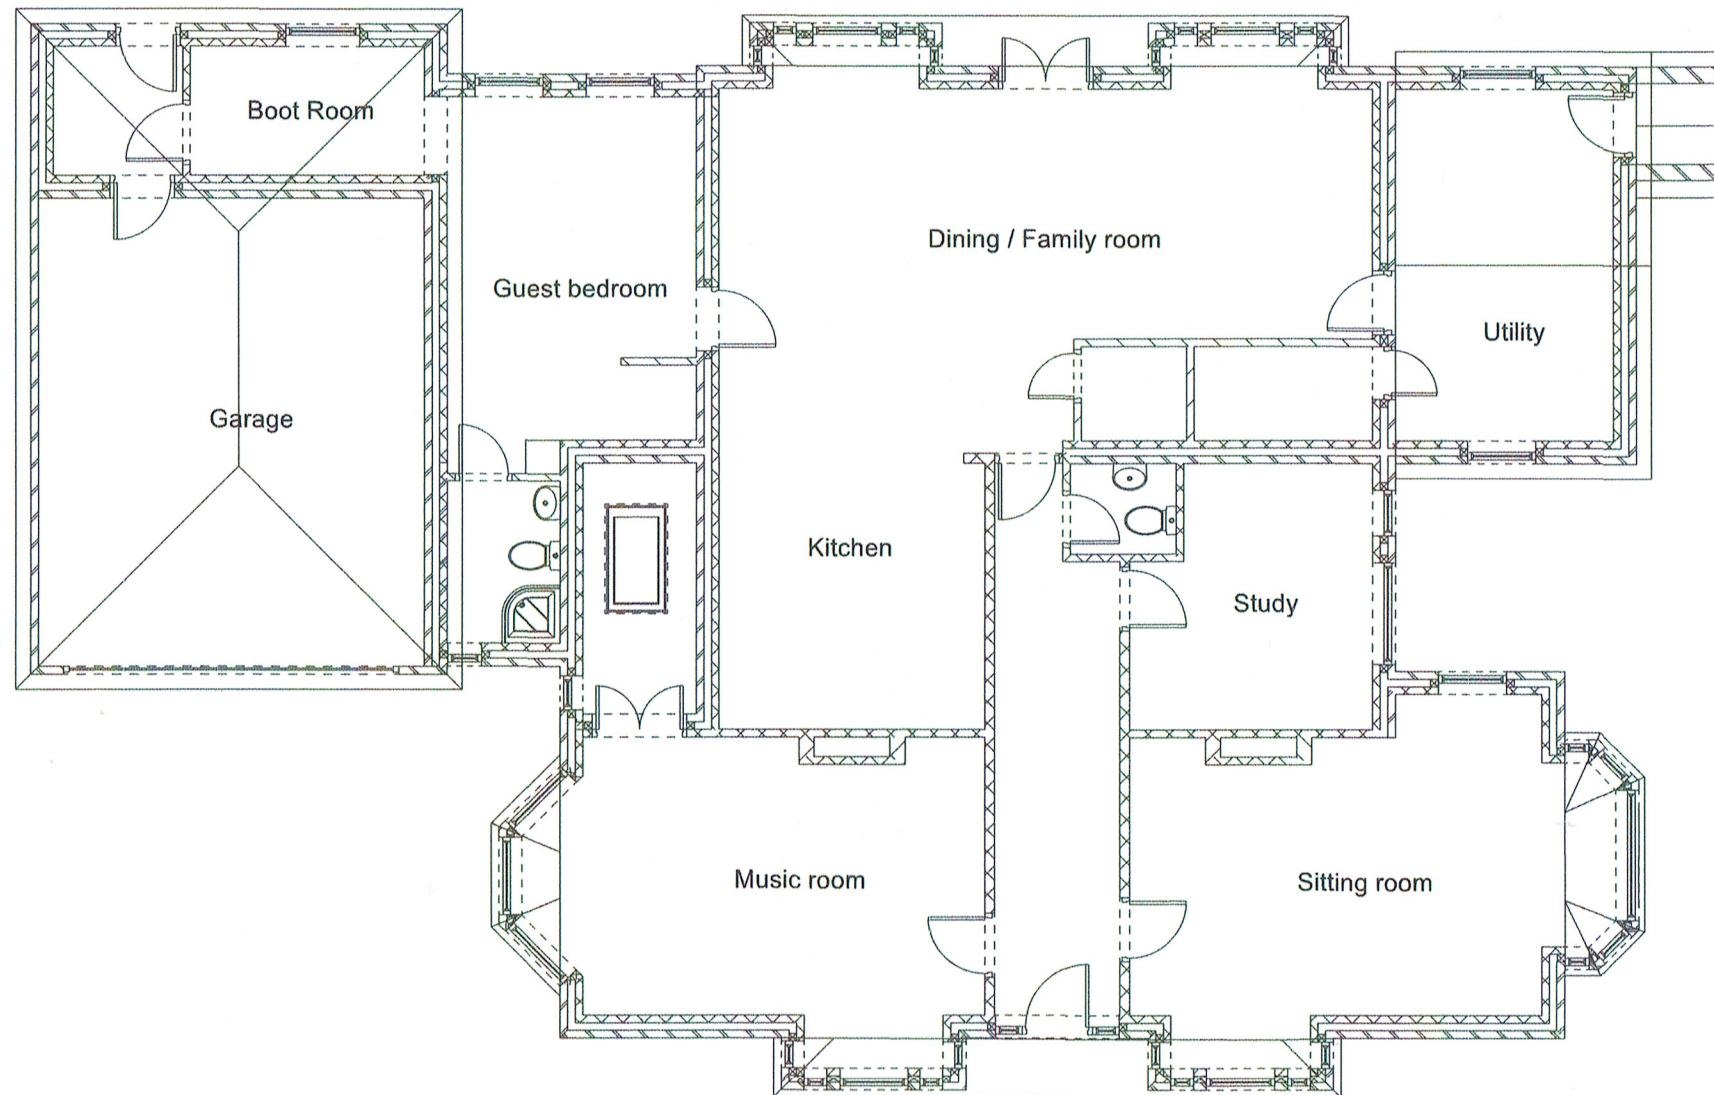

SCALE IN METRES

 

## ANDREW JOHNS DESIGN

94 Hiltigbury Road  
Chandler's Ford  
Hampshire SO53 5NZ

T 023 8025 5529  
M 07759 061722

E.andrew@andrewjohnsdesign.co.uk  
W.www.andrewjohnsdesign.co.uk

**Client** Andy Young

**Site address**  
116 Park Road  
Chandlers Ford  
Hampshire

**Project**  
First floor side extension

**Drawing title**  
Existing ground floor plan

**Scale** 1/100 at A3

**Drawing ref.** D

**Date** 16/01/2023

**Revisions**

*This drawing is the copyright of Andrew Johns Design  
& may not be copied, altered or reproduced  
in any way without written authority.*