



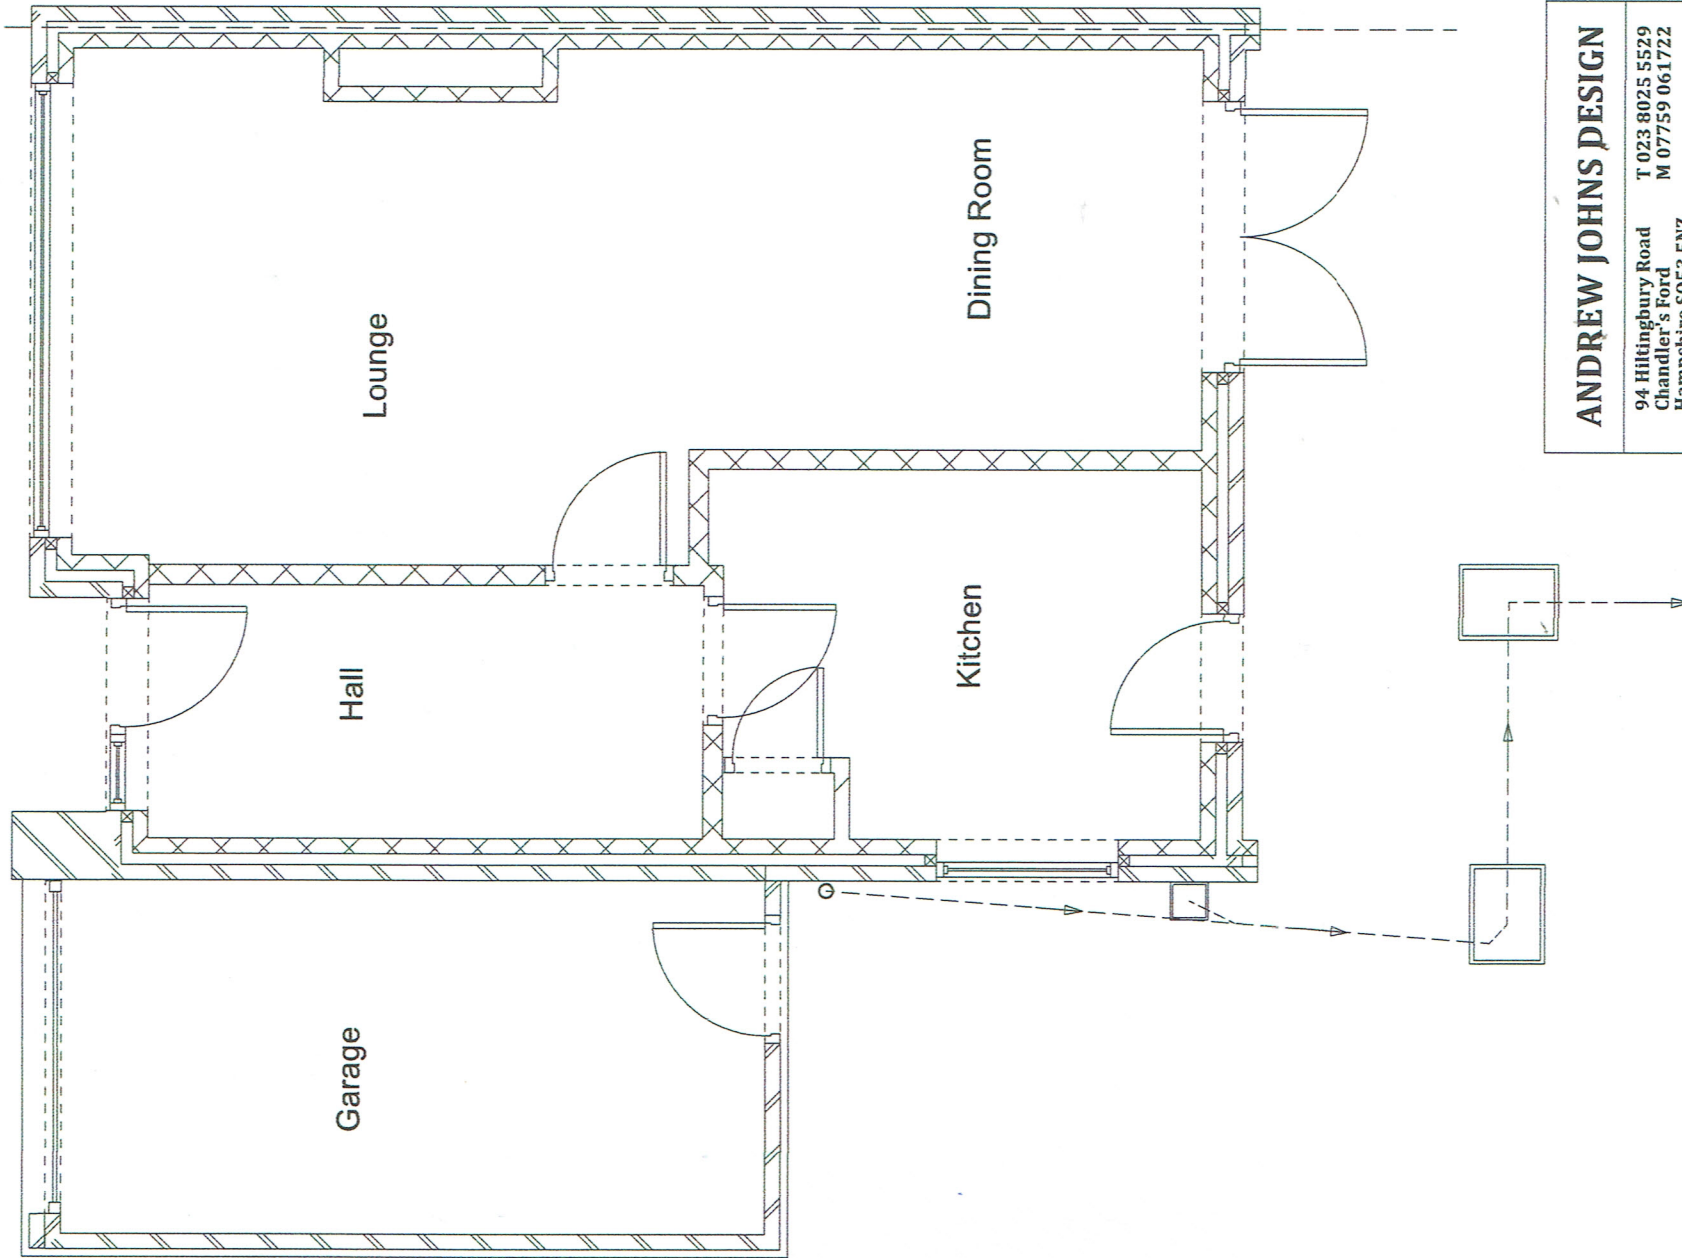

SCALE IN METRES

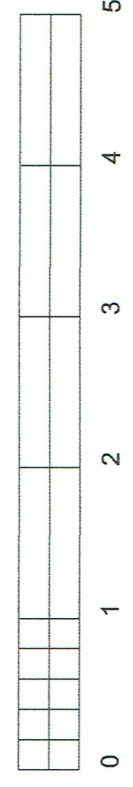

ANDREW JOHNS DESIGN
94 Hittingbury Road
Chandler's Ford
Hampshire SO53 5NZ
E:andrew@andrewjohnsdesign.co.uk
W:www.andrewjohnsdesign.co.uk

Client Yuk Yu Tsang
Site address 1 Highfield road, Chandler's Ford, Hampshire. SO53 2JW
Project Single storey extension & new Porch
Drawing title Existing ground floor plan
Revisions
Scale 1/50 at A3
Drawing ref. B
Date 31/10/2022

This drawing is the copyright of Andrew Johns Design & may not be copied, altered or reproduced in any way without written authority.