

116, PARK ROAD, CHANDLER'S FORD, HAMPSHIRE, SO53 1HY

Supplied by: www.ukmapcentre.com
Serial No: 257054
Centre Coordinates: 443375,121630
Production Date: 31/01/2023 10:26:00




© Crown copyright and database rights 2023 Ordnance Survey 100048957. The representation of road, track or path is no evidence of a boundary or right of way. The representation of features as lines is no evidence of a property boundary.

0m 1cm = 12.5m 62.5m
Scale 1:1250

LOCATION PLAN

Note. Multiple trees surround the plot (mainly Oaks)
However as there is no new groundwork & no pruning
required there is absolutely no impact on trees

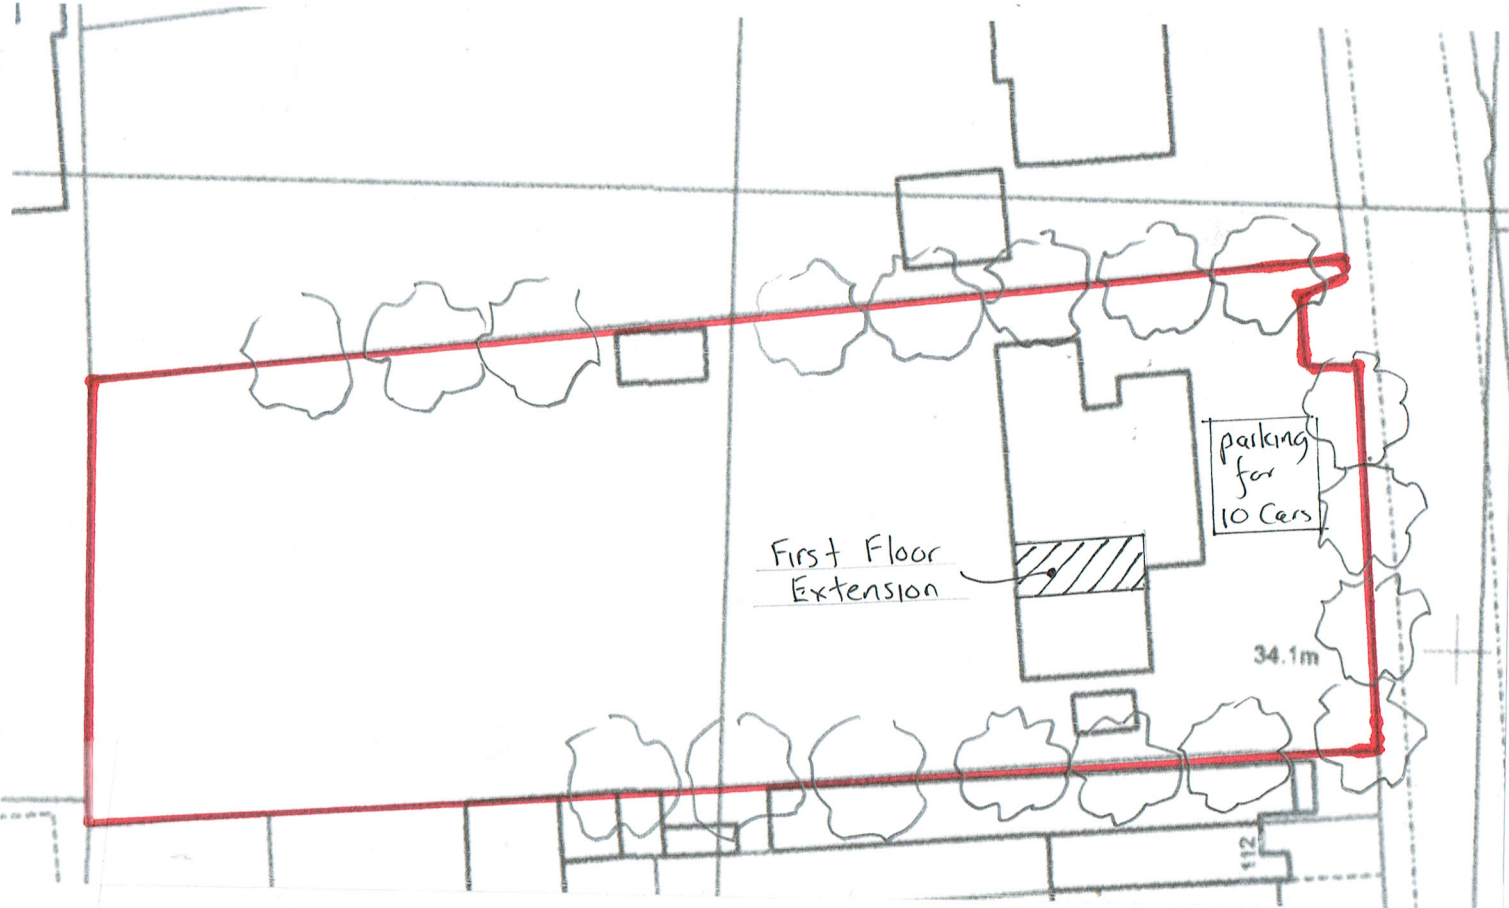

SITE PLAN

SCALE IN METRES
0 1 10 15 20



ANDREW JOHNS DESIGN

94 Hiltingbury Road T 023 8025 5529
Chandler's Ford M 07759 061722
Hampshire SO53 5NZ

E.andrew@andrewjohnsdesign.co.uk
W.www.andrewjohnsdesign.co.uk

This drawing is the copyright of Andrew Johns Design
& may not be copied, altered or reproduced
in any way without written authority.

Client Andy Young
Site address 116 Park Road , Chandlers Ford , Hampshire .
Project First floor side extension
Drawing title Location & Site plans

Revisions
Scale 1/1250 & 1/500 at A3 Drawing ref. H Date 16/01/2023