



Minagish, Hound Road, Netley Abbey

Please do not scale from this drawing (except for planning purposes only); use figured dimensions only.
Discrepancies are to be brought to the attention of Studio Four Architects Ltd.
If in doubt, ask.

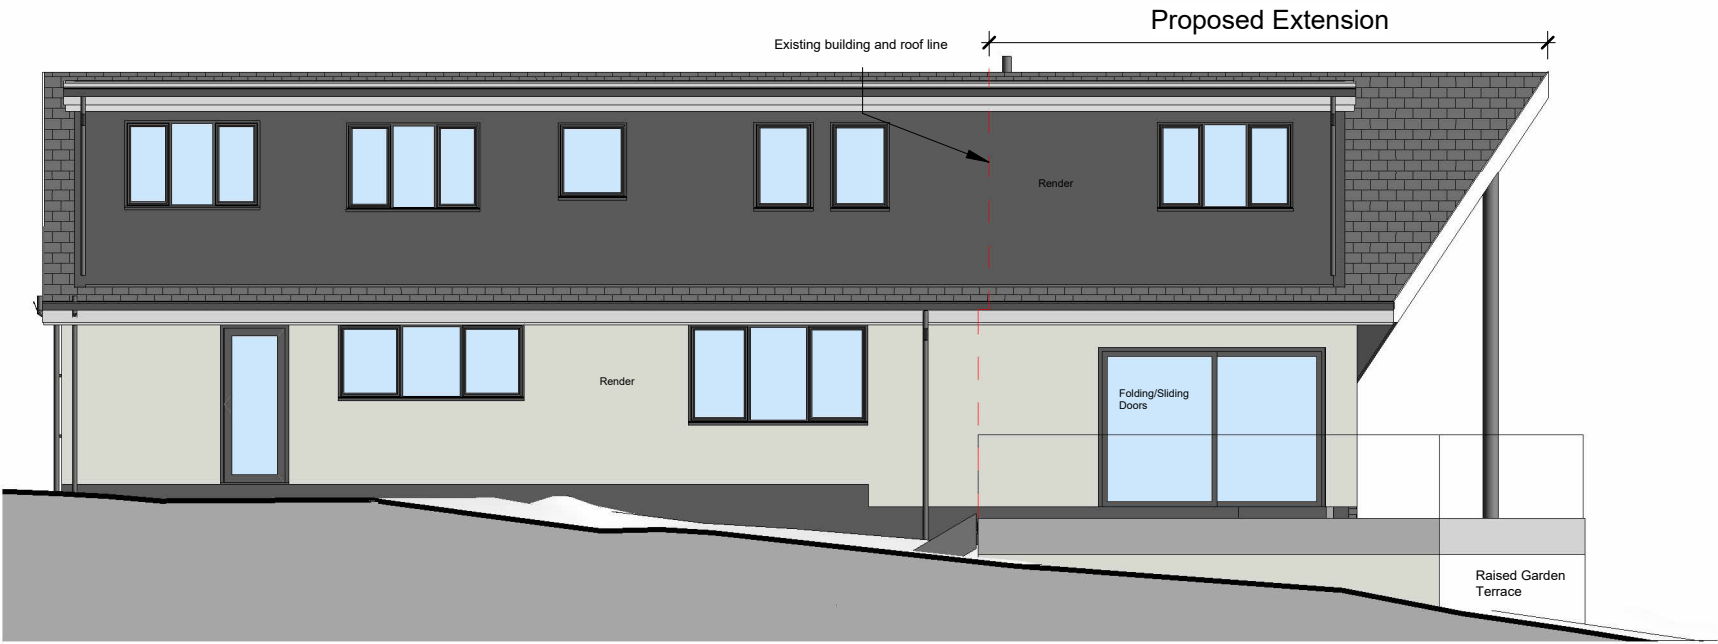

North Elevation
1 : 100

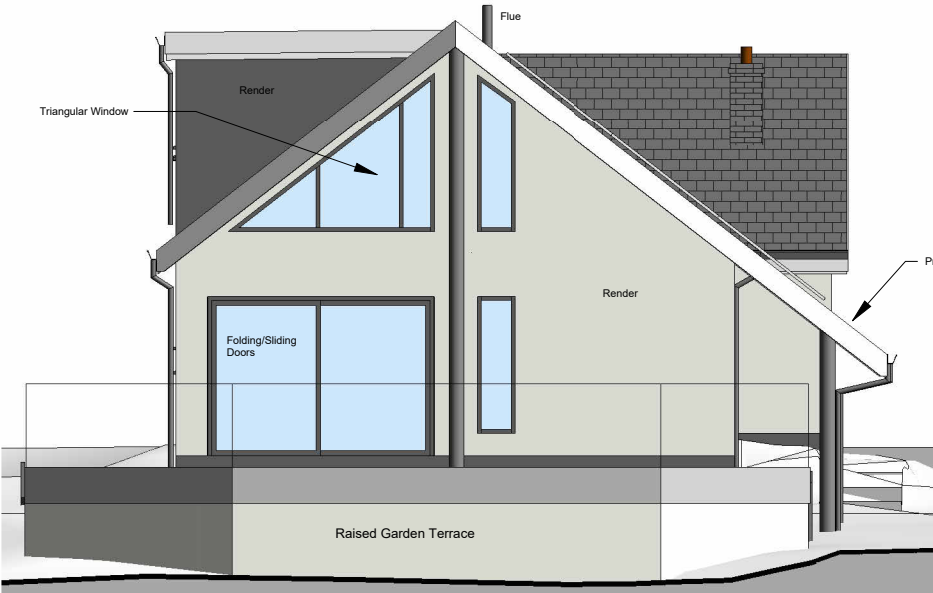

West Elevation
1 : 100

P1 JD Client comments 01/02/23

PLANNING



1-3 Lyon Street, Southampton, Hampshire, SO14 0LD
admin@studiofourarchitects-soton.co.uk
t: 023 8022 8923 www.studiofourarchitects.com

client	Mr Baker				
project	Minagish, Hound Road, Netley Abbey, Southampton, SO31 5FZ				
title	Elevations as Proposed - North and West				
date	Nov 2022	scale	1 : 100	paper	A3
drawn	PU	checked	JD		
job no.	41126	dwg. no.	036	rev. no.	P1

