


Minagish, Hound Road, Netley Abbey

Please do not scale from this drawing (except for planning purposes only); use figured dimensions only.
Discrepancies are to be brought to the attention of Studio Four Architects Ltd.
If in doubt, ask.

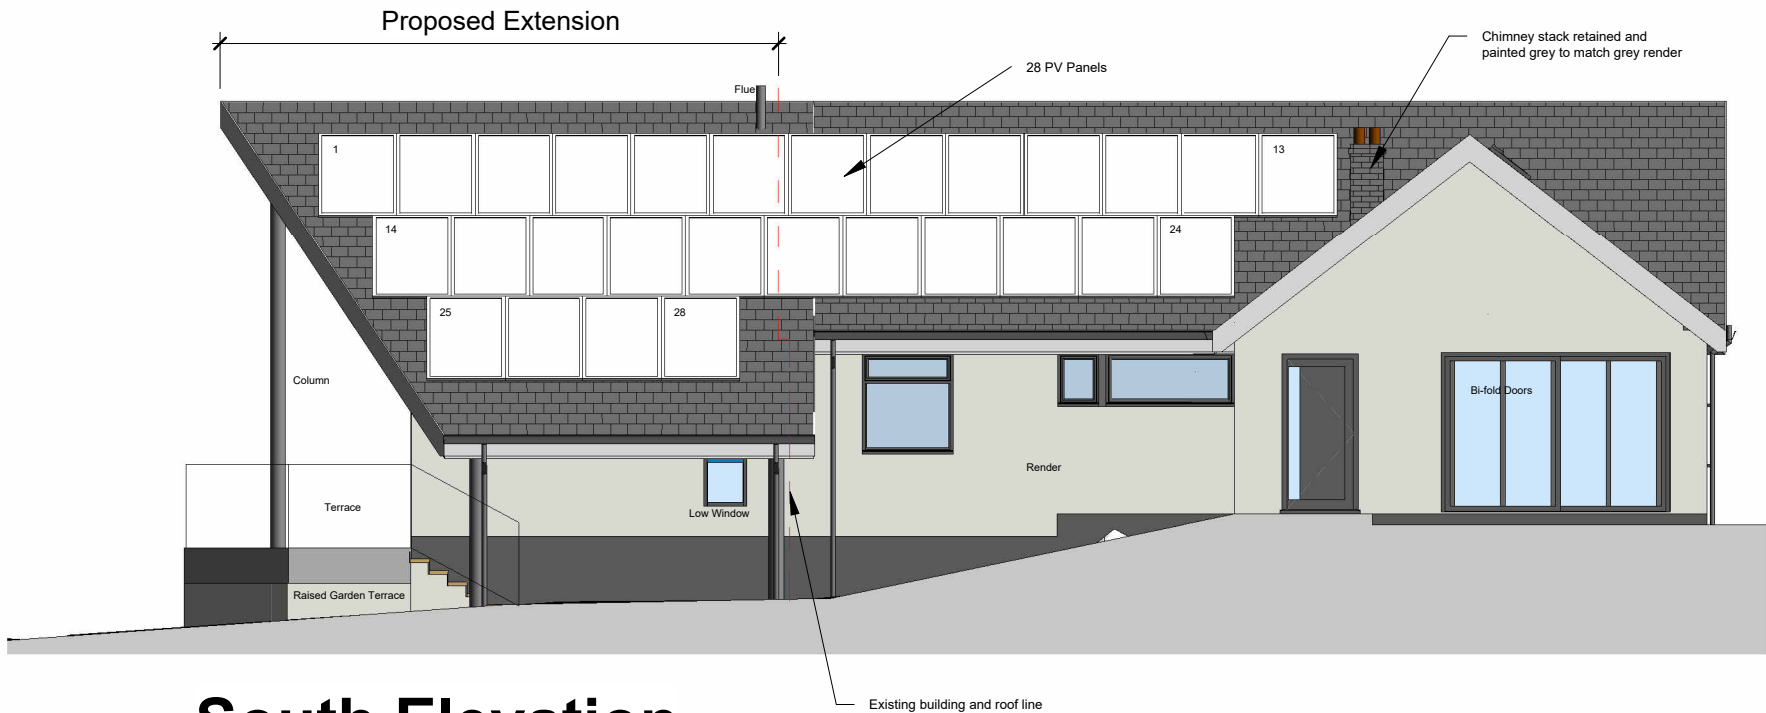


South Elevation
1 : 100



East Elevation
1 : 100

A JD PLANNING status 08/02/23

PLANNING

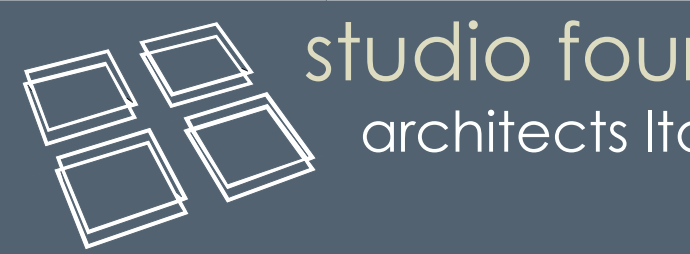

1-3 Lyon Street, Southampton, Hampshire, SO14 0LD
admin@studiofourarchitects-soton.co.uk
t: 023 8022 8923 www.studiofourarchitects.com

client **Mr Baker**

project **Minagish, Hound Road, Netley Abbey, Southampton, SO31 5FZ**

title **Elevations as Proposed - South and East**

date **Nov 2022** scale **1 : 100** paper **A3** drawn **PU** checked **JD**

job no. **41126** dwg. no. **035** rev. no. **A**

