
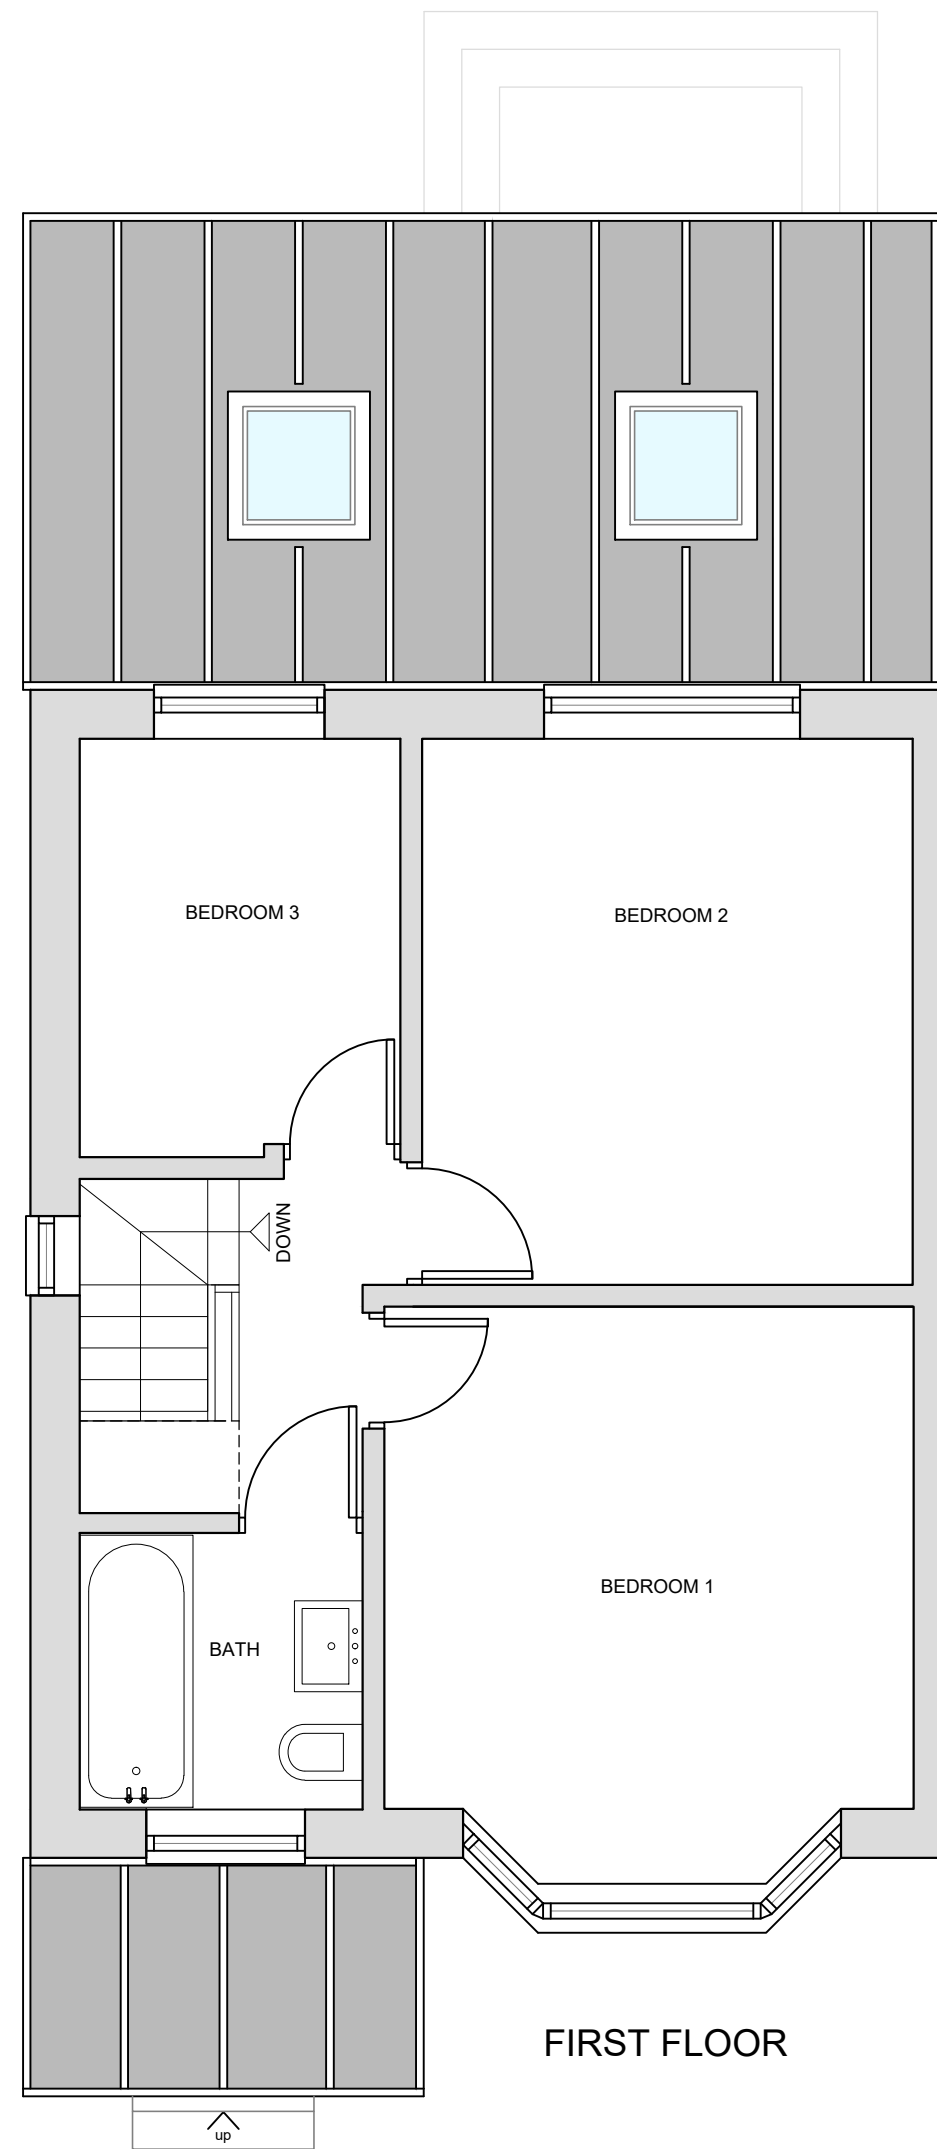
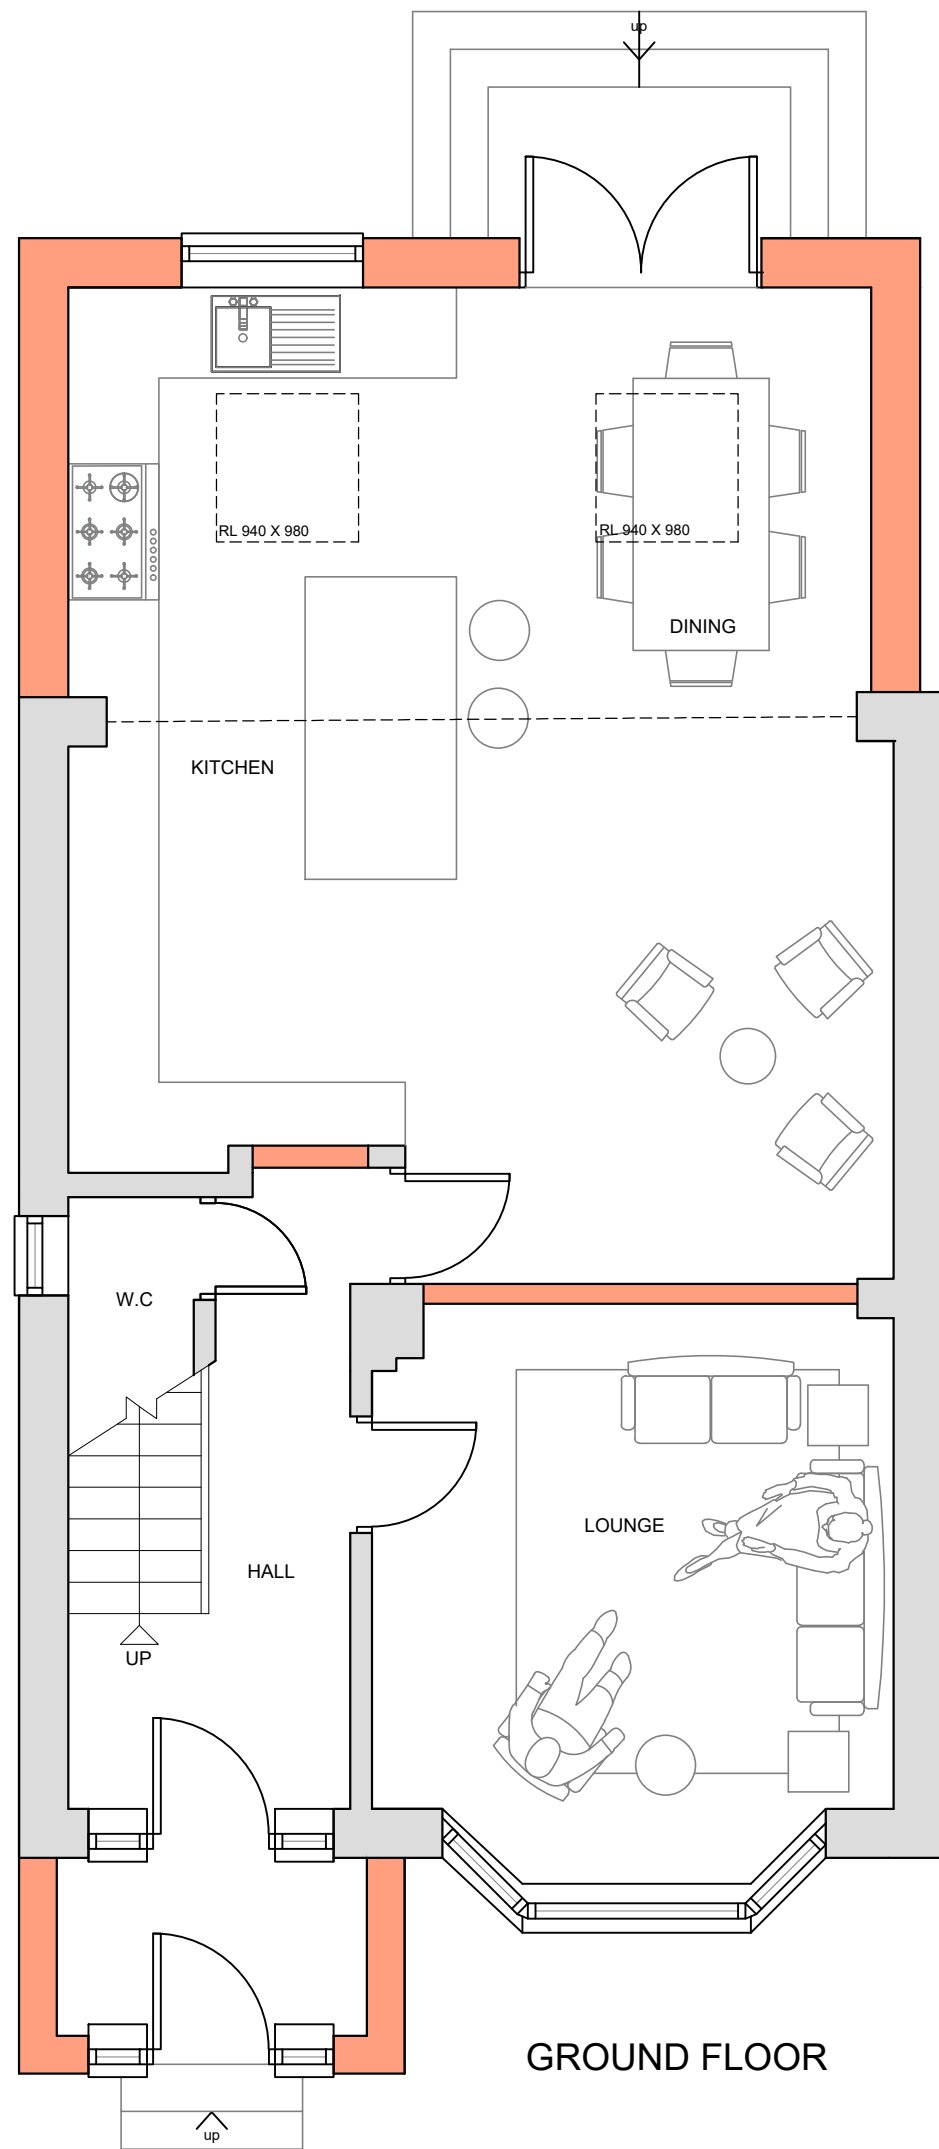


Standing seam single ply
membrane roof with Decor
profile

Velux Low Pitch window
940mm x 980mm
with appropriate flashing

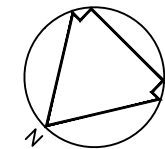

C	13/02/2023	Boundary Update
B	26/01/2023	Design Changes
A	09/01/2023	Design Changes
Rev:	Date:	Description:

Client:
Mrs T Bui

Project:
29 Mead Road
Chandlers Ford, SO53 2FB

Drawing Title:
Floor Plans
As Proposed

Project:	Dwg No:	Rev:
2126	D01	C

Status:	Drawn:	Checked:
Design	CW	MP

Date:	Scale @ A3:
January 2023	1:50

Temple Ford Design Ltd
architects

T 023 8027 6393
E templeforddesign@gmail.com W templeforddesign.co.uk