



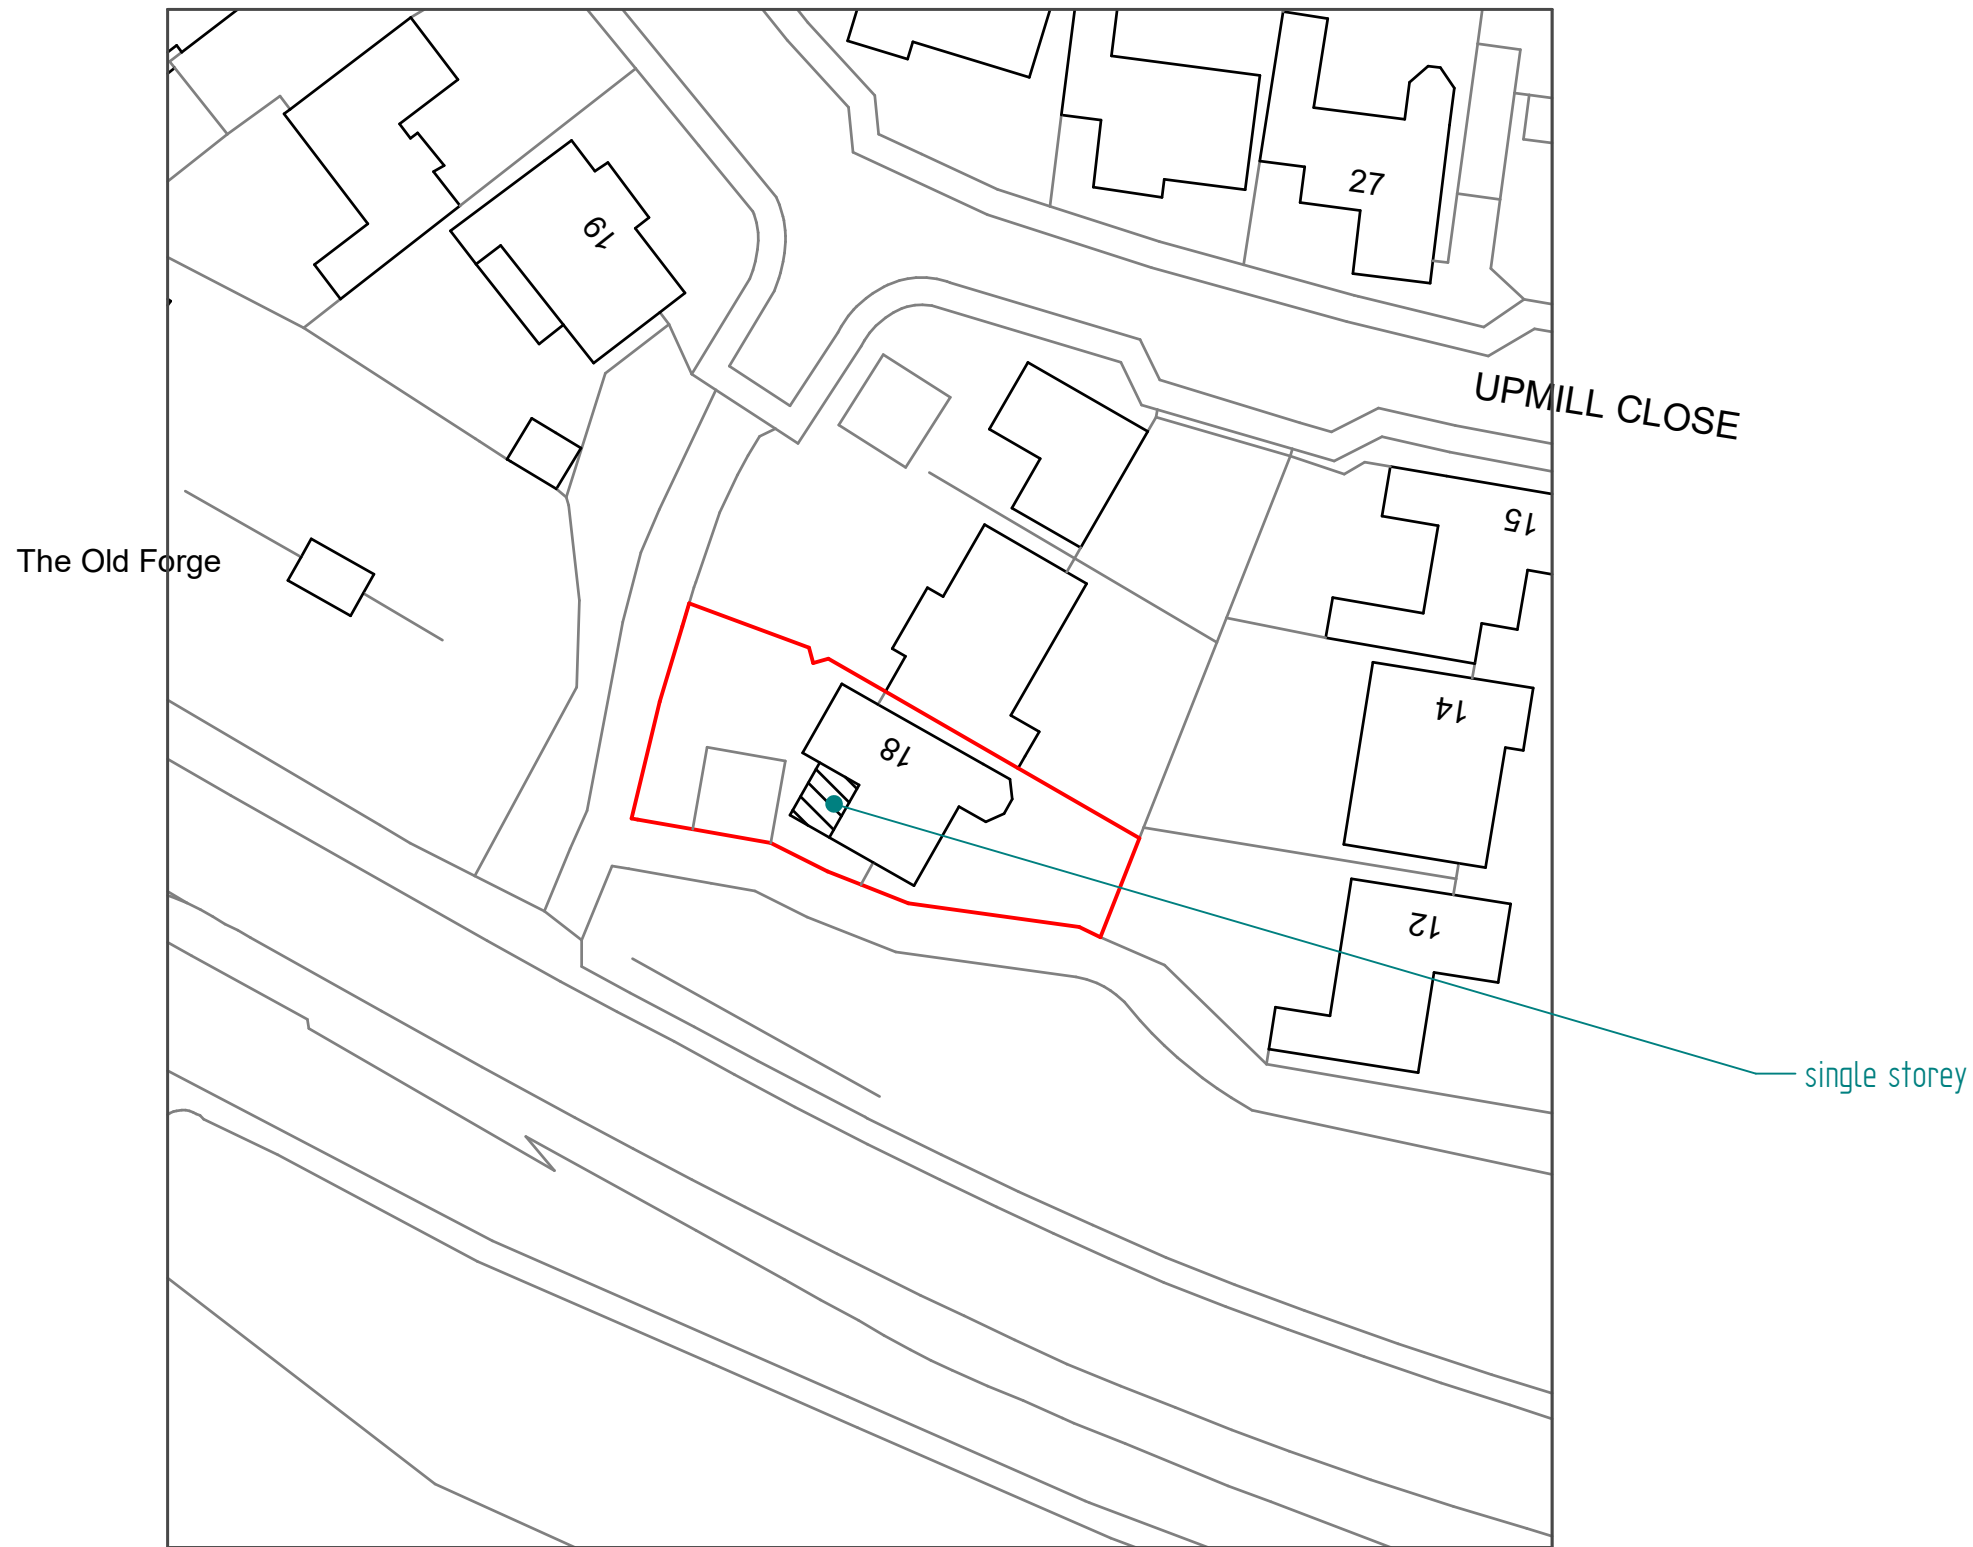

SCALE 1:500 @ A3

 

© Crown copyright 2023 Ordnance Survey 100053143

	NAME	DATE
DRAWN	PRB	10/02/2023

UNLESS OTHERWISE SPECIFIED
DIMENSIONS ARE IN MILLIMETERS

DWG PLANS 85 Cranmer Drive, Nursling, Southampton, SO16 0TD Mobile: 07851229345, Email: info@dwgplans.co.uk		
TITLE Site Plan 18 Upmill Close, Southampton		
SIZE A3	DWG NO DWG PLANS 02300	REV A
CLIENT: Mr & Mrs Ebbs		
SCALE: 1:500 @ A3		SHEET 1 of 1