





EXISTING REAR ELEVATION
(SCALE 1:50@A3)

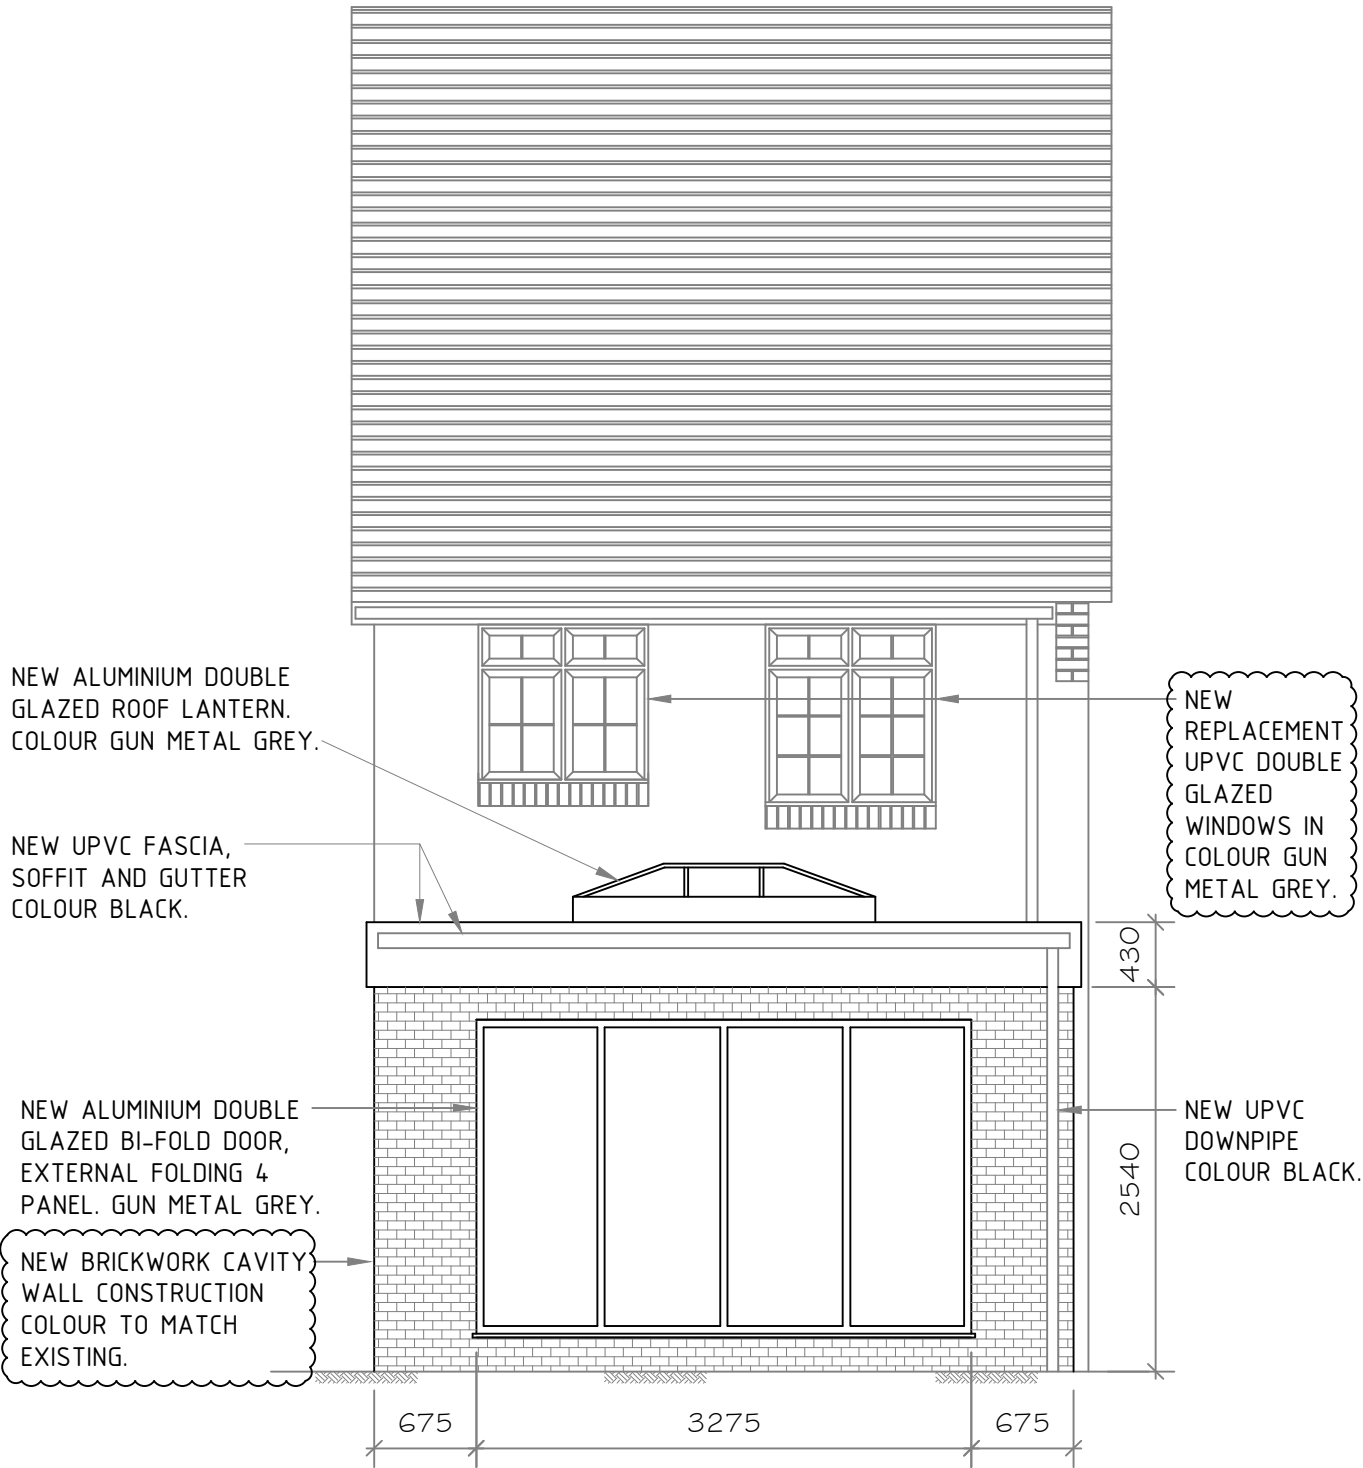

PROPOSED REAR ELEVATION
(SCALE 1:50@A3)

 

SCALE BAR
FOR A3 SHEET

REV	DATE	BY	DESCRIPTION
P2	10.02.23	ILW	RE-ISSUED FOR PLANNING AS CLOUDED
P1	29.01.23	ILW	ISSUED FOR PLANNING
DRAWING STATUS			
PLANNING CONSULTATION			
WARD DEVELOPMENTS			
27 Hemingway Gardens Whiteley Fareham Hampshire PO15 7EY Tel: +44 (0) 7469 935999			
CLIENT			
MR & MRS GREGORY			
PROJECT			
10 ARDINGLY CRESCENT NEW EXTENSION & ALTERATIONS			
DRAWING TITLE			
EXISTING AND PROPOSED REAR ELEVATIONS			
DRAWING No.			REV.
WRD-22-S003			P2
SCALE	DATE	DRAWN	CHECKED
SEE DRG.	28/05/22	ILW	ILW
Sht. A3			
This drawing is ©copyright Ward Developments Limited. No unauthorised reproduction of any kind is permitted.			