



DO NOT SCALE FROM THIS DRAWING.
Scaling only for Local Authority purposes.
Dimensions to be checked on site.
All dimensions are in millimetres unless stated.
This drawing and information displayed is the
confidential property of the client and shall not
be copied or used for any purpose without the
written consent of the company.


revision
P1:13/02/23: ISSUED FOR PLANNING

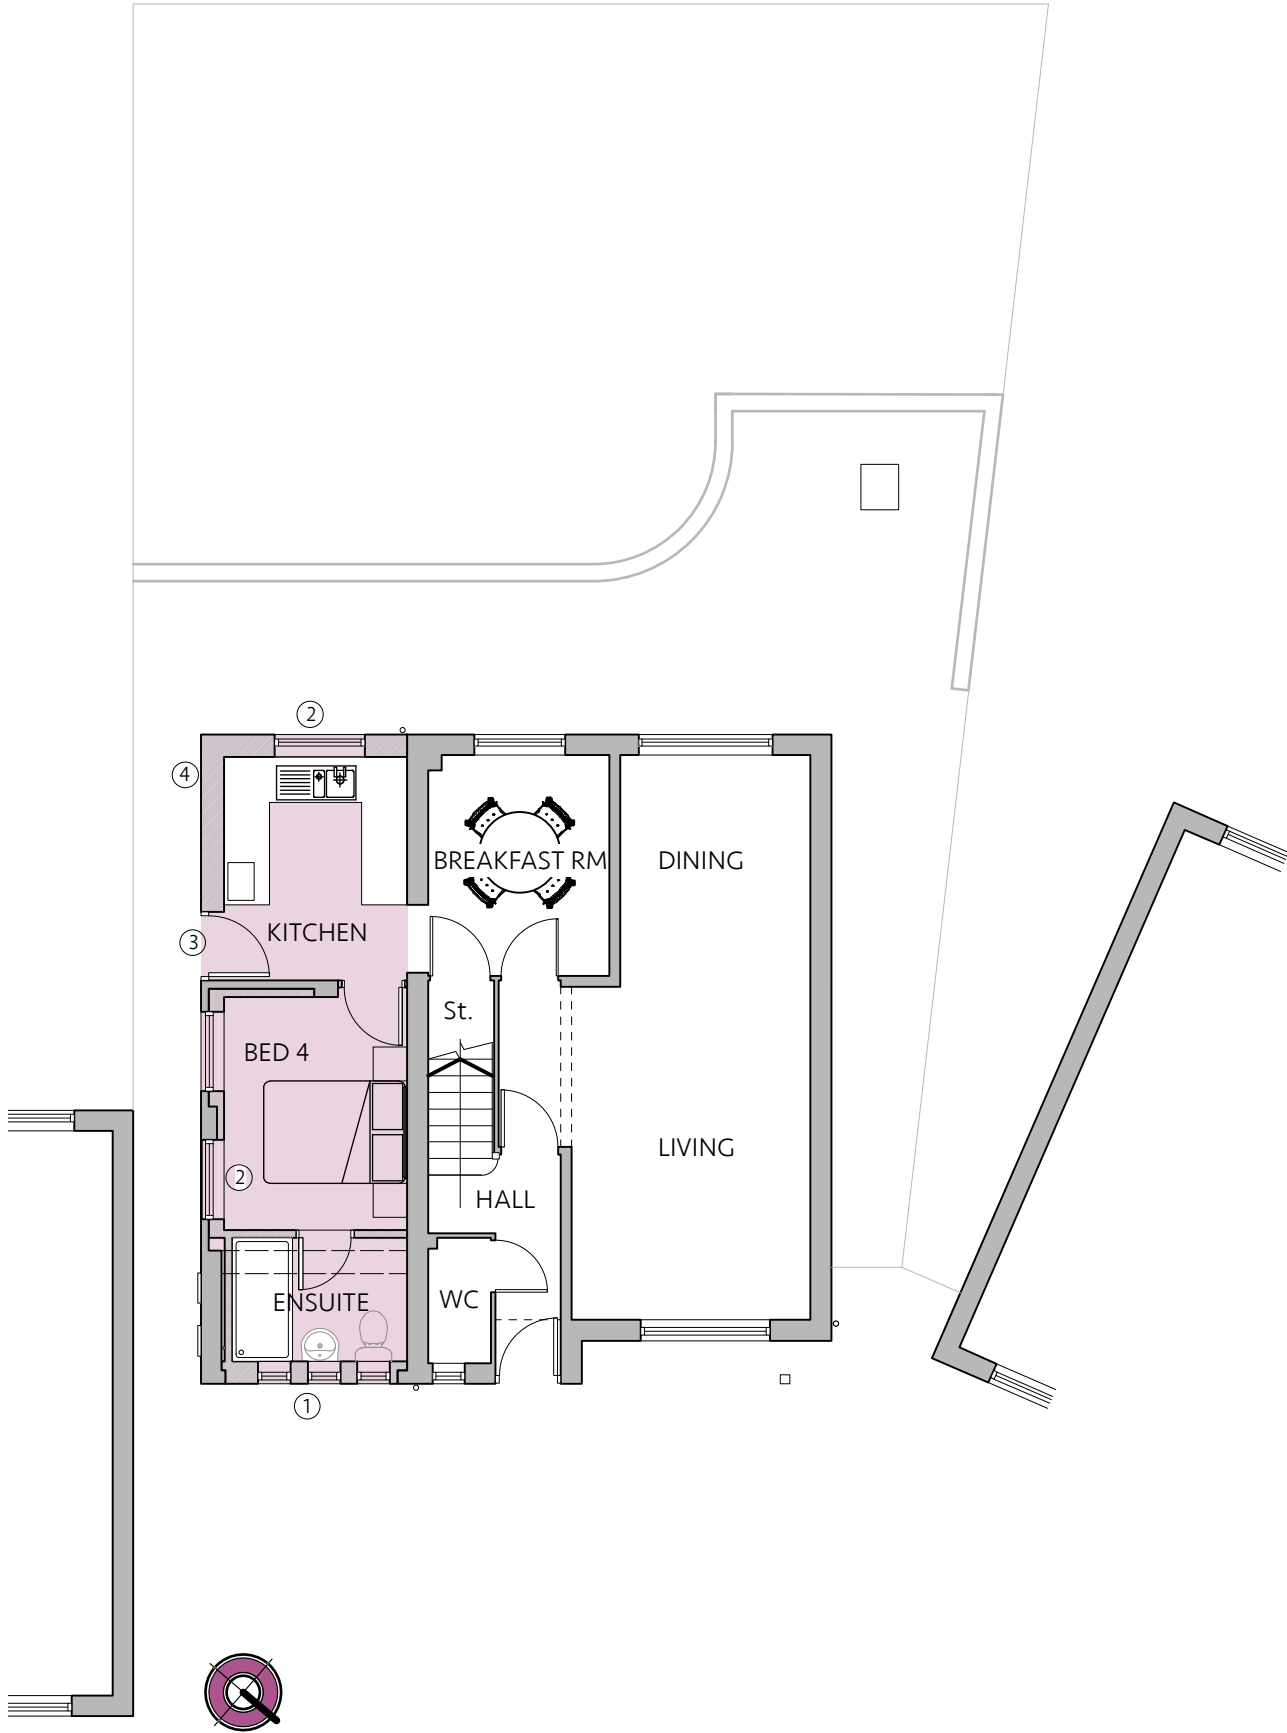

PROPOSED GROUND FLOOR PLAN 1:100

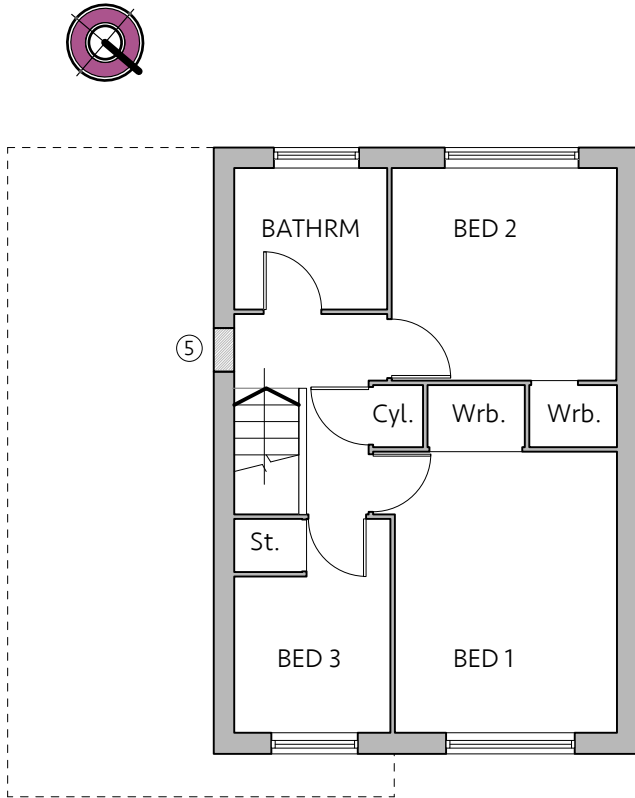

PROPOSED FIRST FLOOR PLAN 1:100

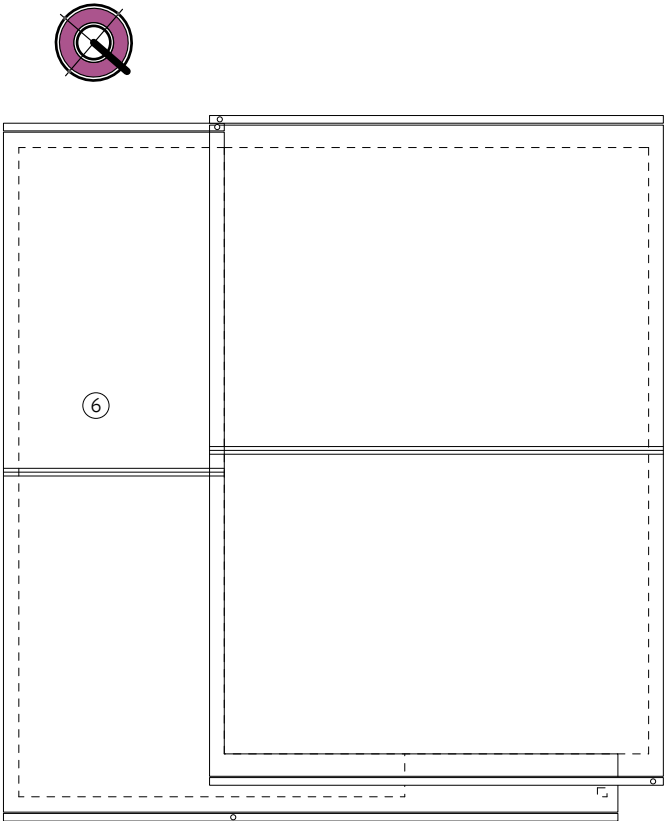

PROPOSED ROOF PLAN 1:100



- ① Existing Garage door removed and replaced with PVCu windows and brickwork infill
- ② Proposed New PVCu windows to match existing
- ③ Proposed New PVCu doors to match existing
- ④ Proposed extension with brickwork to match existing
- ⑤ Existing window to be removed and opening to be blocked up
- ⑥ Proposed Roof to have tiles to match existing
- ⑦ Proposed White plastic Rainwater goods



client
Dr Sahan Wijayaweera
9 Seaton Close
Southampton
Hampshire

drawing title
PLANNING APPLICATION
Proposed Plans

scale @ A1
project
9 Seaton Close
Southampton
Hampshire

date
FEB 2023
drawing no.
550/11

scale @ A3
1:100 @ A3
status
PRELIMINARY
revision no.
P1