




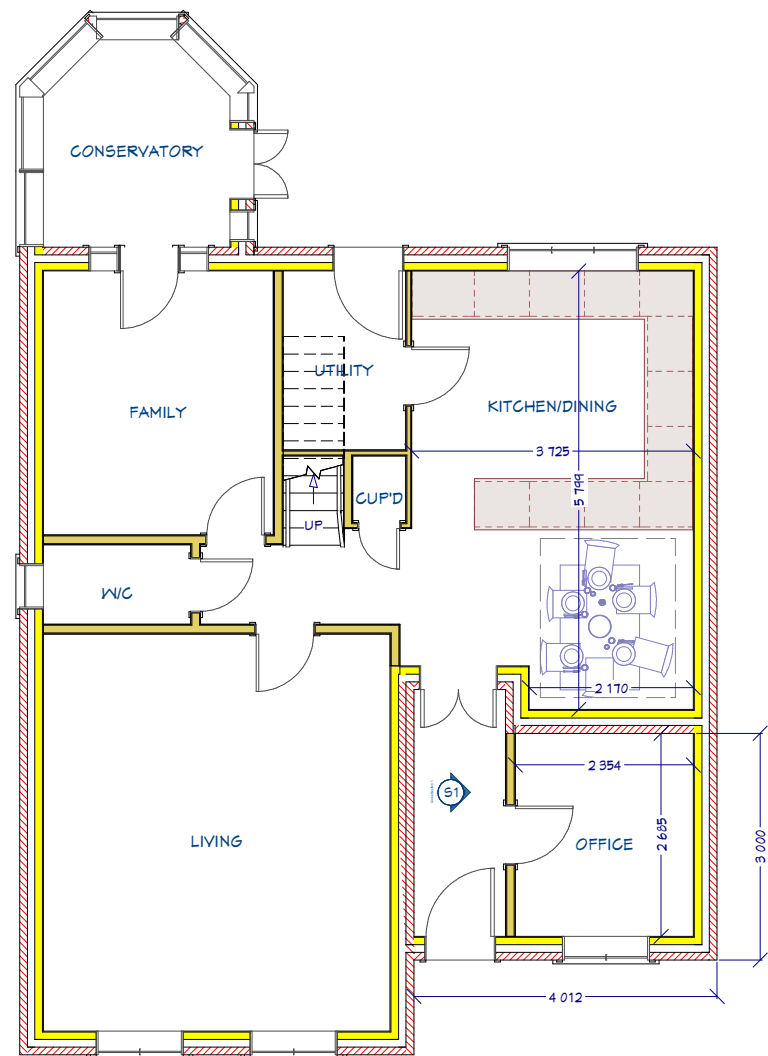


PROPOSED GROUND FLOOR PLAN

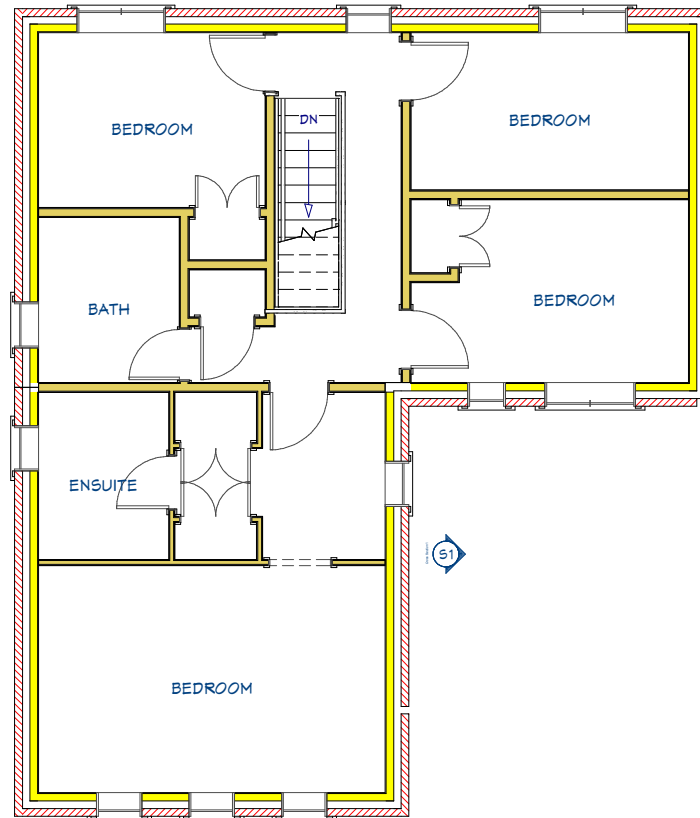

PROPOSED FIRST FLOOR PLAN

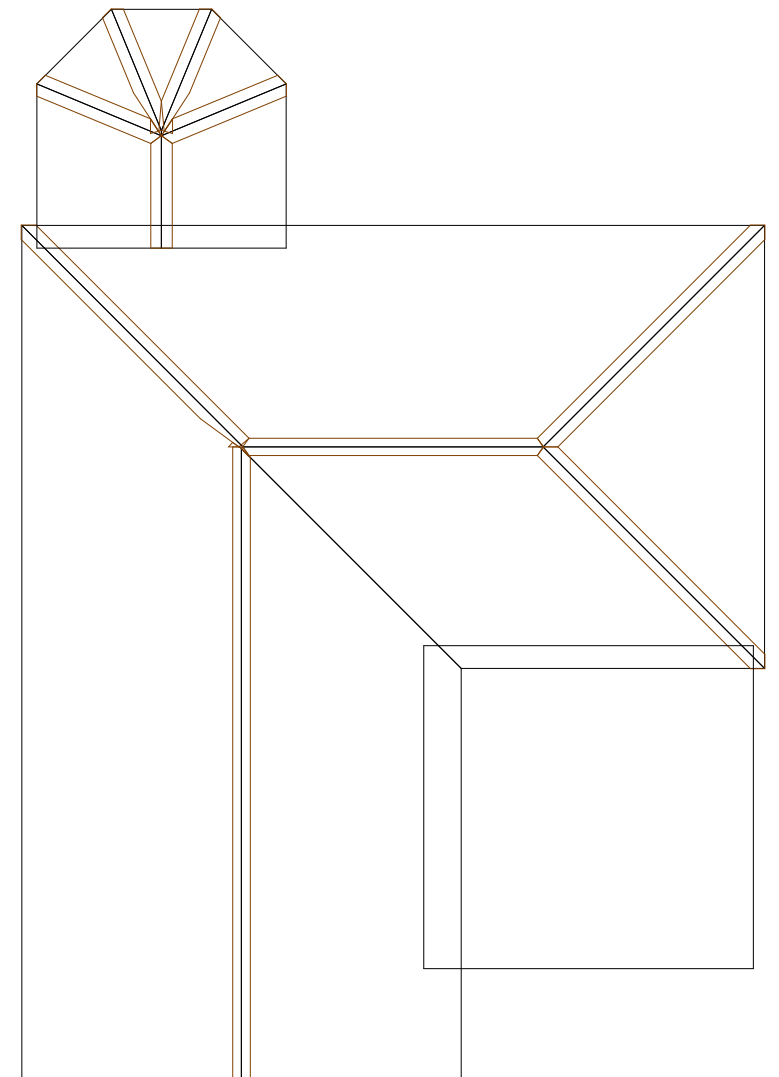

PROPOSED ROOF PLAN

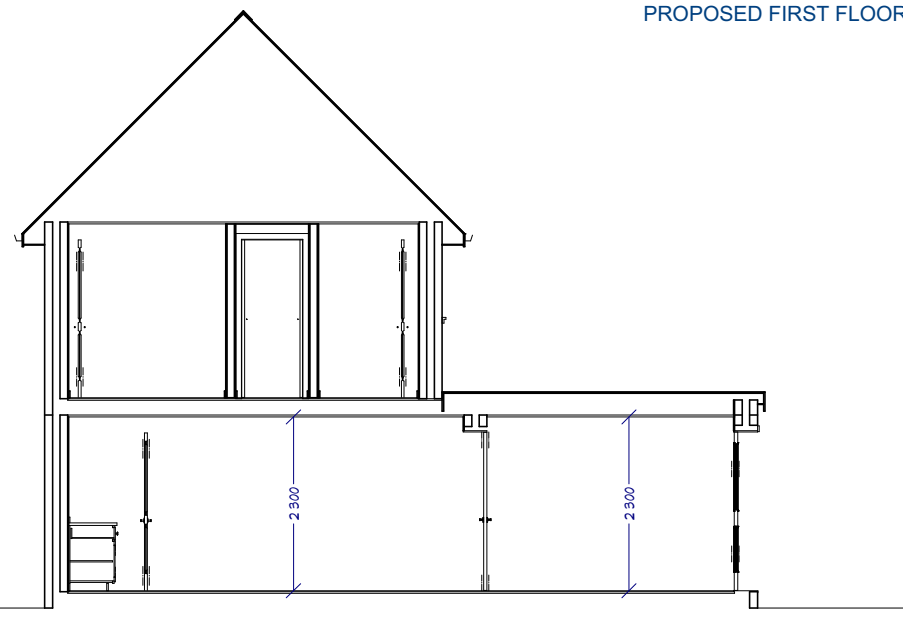

CROSS SECTION THROUGH SECTION 1



NOTES:
1) ALL DRAWINGS SUPPLIED BY DWG PLANS ARE TO BE USED FOR PLANNING PERMISSION PURPOSES ONLY AND NOT TO BE USED FOR BUILDING REGULATION PURPOSES.
2) THE CONTRACTOR, SUB-CONTRACTOR OR SUPPLIER IS TO CHECK ALL RELEVANT DIMENSIONS, LEVELS, EXISTING STRUCTURE AND MATERIALS PRIOR TO COMMENCING THE WORKS.
© THIS DRAWING IS COPYRIGHT AND MAY NOT BE COPIED, TRACED, ALTERED OR REPRODUCED WITHOUT WRITTEN PERMISSION FROM DWG PLANS.

DWG PLANS			DWG PLANS		
35 Cranmer Drive, Nursling, Southampton, SO16 0TD			Mobile: 07851229345, Email: info@dwgplans.co.uk		
DRAWN			TITLE		
PRB			Proposed floor and roof plan		
10/02/2023			18 Upmill Close, Southampton		
UNLESS OTHERWISE SPECIFIED DIMENSIONS ARE IN MILLIMETERS			SIZE	DWG NO	REV
			A3	DWG PLANS 02297	A
			CLIENT: Mr & Mrs Ebbs		
			SCALE: 1:100 @ A3		SHEET 1 of 1