


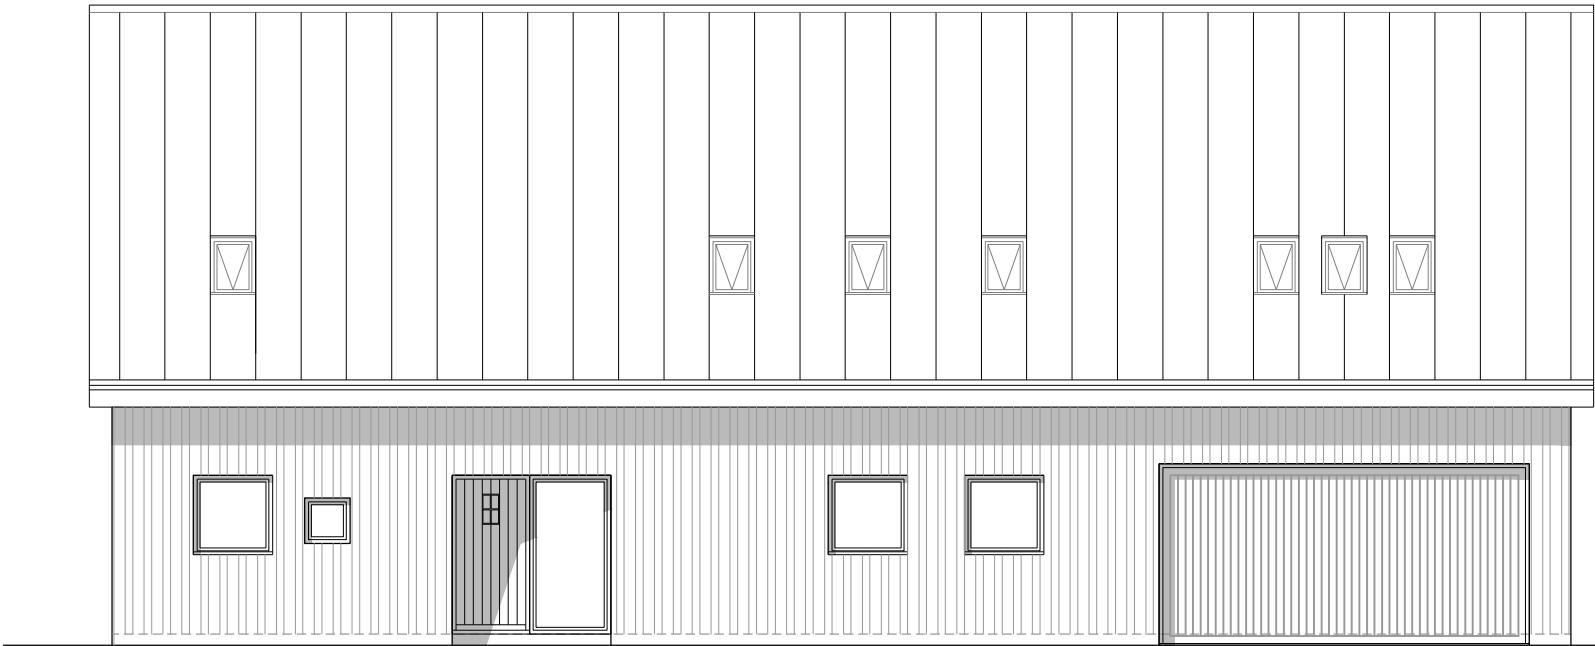

EAST ELEVATION



NORTH ELEVATION



WEST ELEVATION



SOUTH ELEVATION

scale 1:100
0 2m 4m

JON DALE ARCHITECT LTD.

Jon Dale RIBA 12 Crestwood View, Eastleigh, Hampshire, SO50 4NF Tel: 07787 575126 E-mail: jondalearchitect@gmail.com

Project				Title		
Land Off Knowle Lane.				Plots 5 & 6		
Cockpits Farm.				Elevations		
Fair Oak				-		
Scale	Date	Drawn	Checked	Job No.	Drawing. No.	Revision
1:100	Jan '23	RDP	JD	121	P5-6.e	-