




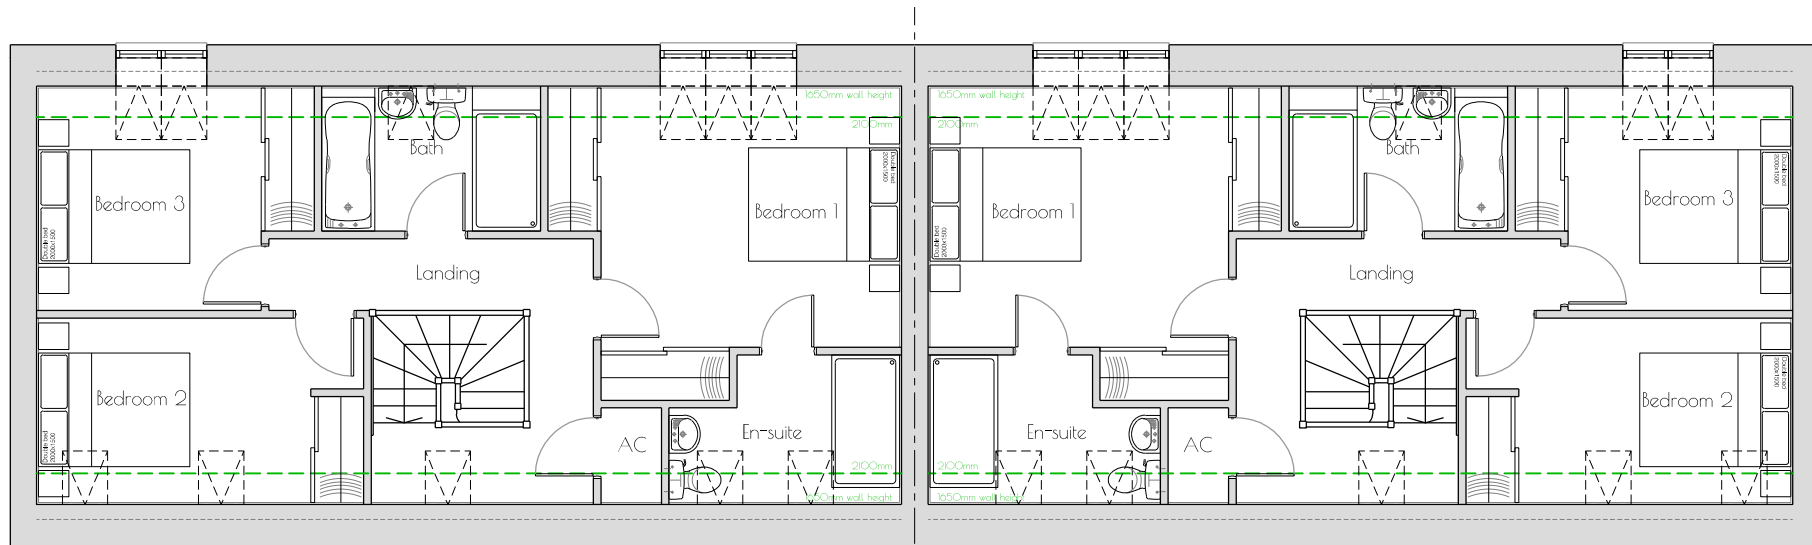

First Floor

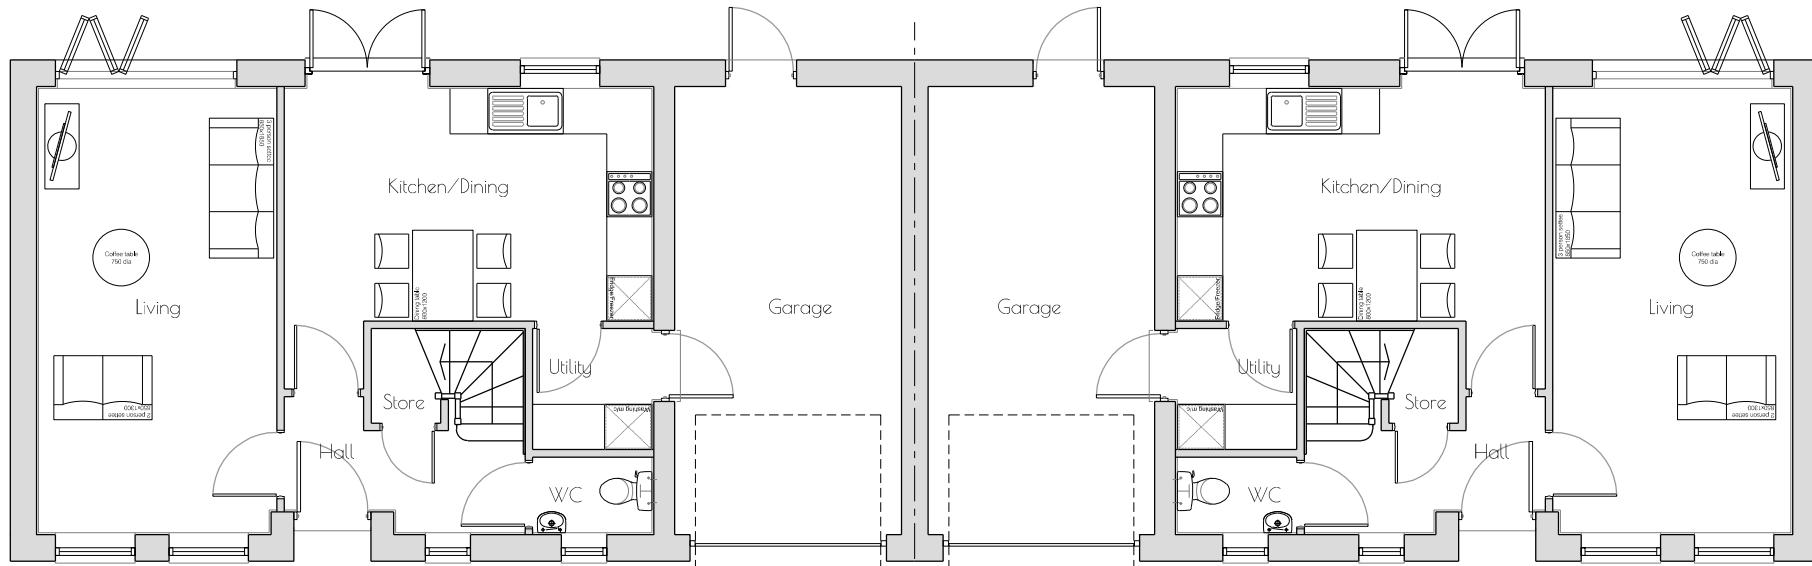

Ground Floor

 

Housetype	3B	Variation	
Bedrooms	3	Persons	6
Sq.ft	1198	Sq.m	111.3

Jon Dale Architect Ltd.

Jon Dale RIBA 12 Crestwood View, Eastleigh, Hampshire, SO50 4NF Tel: 07787 575126 E-mail: jondalearchitect@gmail.com

Project				Title			
Land Off Knowle Lane.				Plots 3-4			
Cockpits Farm.				Floor Plans			
Fairbairn				-			
Scale	Date	Drawn	Checked	Job No.	Drawing. No.	Revision	
1:100	Jan '23	RDP	JD	121	P3-4p	-	