



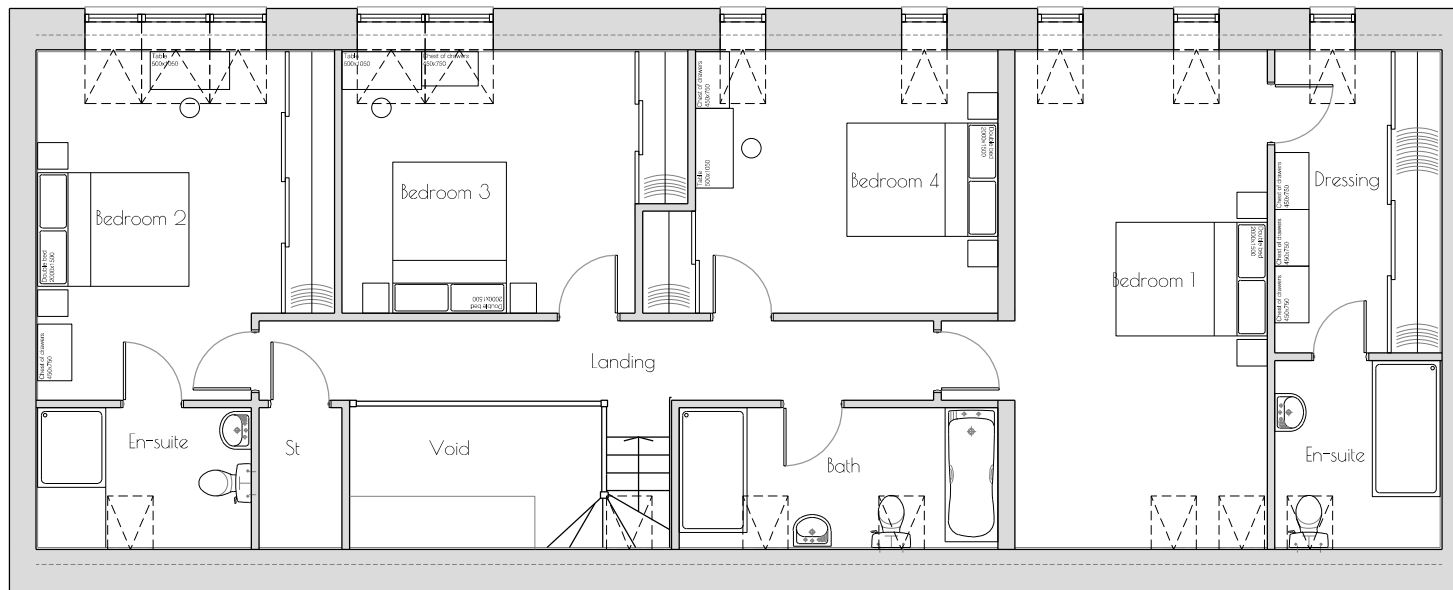


First Floor

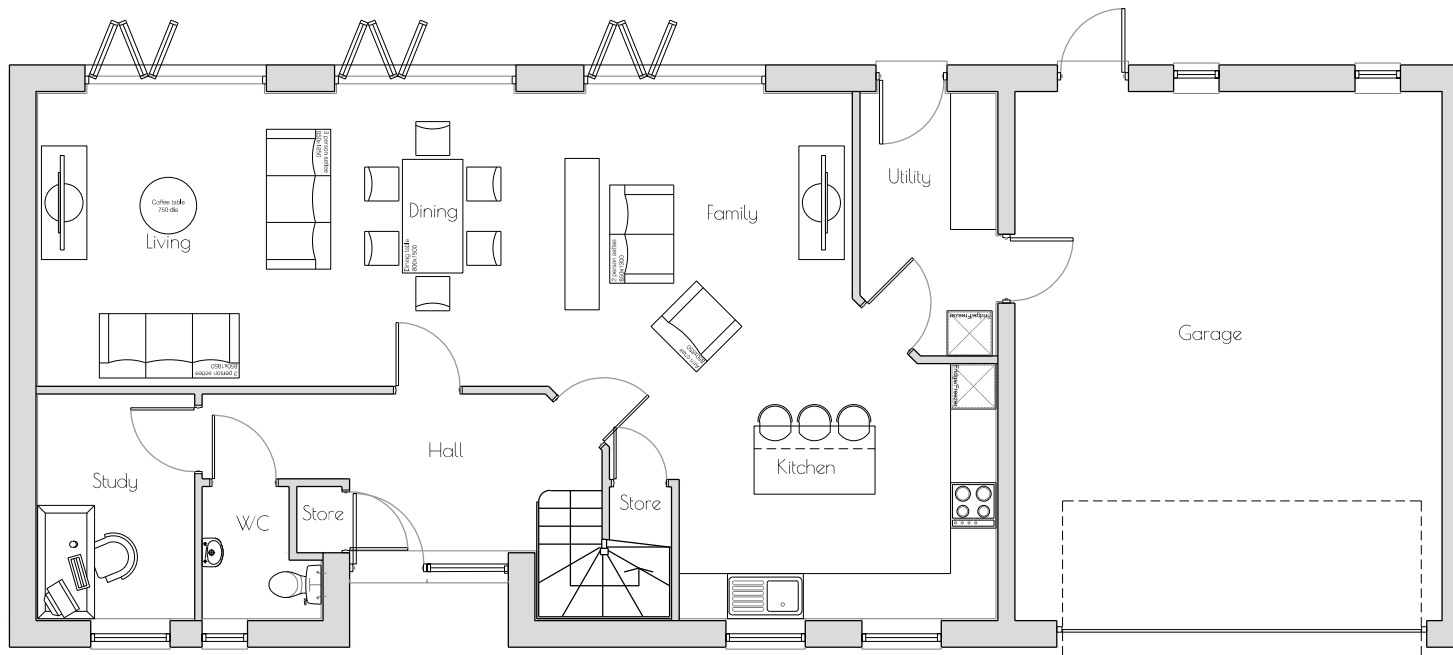

Ground Floor
Plot 6 As
Plot 5 Handed

scale 1:100

 

Housetype	4B	Variation	
Bedrooms	4	Persons	8
Sq.ft	2254	Sq.m	209.4

JON DALE ARCHITECT LTD.

Jon Dale RIBA 12 Crestwood View, Eastleigh, Hampshire, SO50 4NF Tel: 07787 575126 E-mail: jondalearchitect@gmail.com

Project

Land Off Knowle Lane,
Cockpits Farm,
Fair Oak

Title

Plots 5 & 6
Floor Plans
-

Scale

1:100

Date

Jan '23

Drawn

RDP

Checked

JD

Job No.

121

Drawing. No.

P5-6.p

Revision

-