


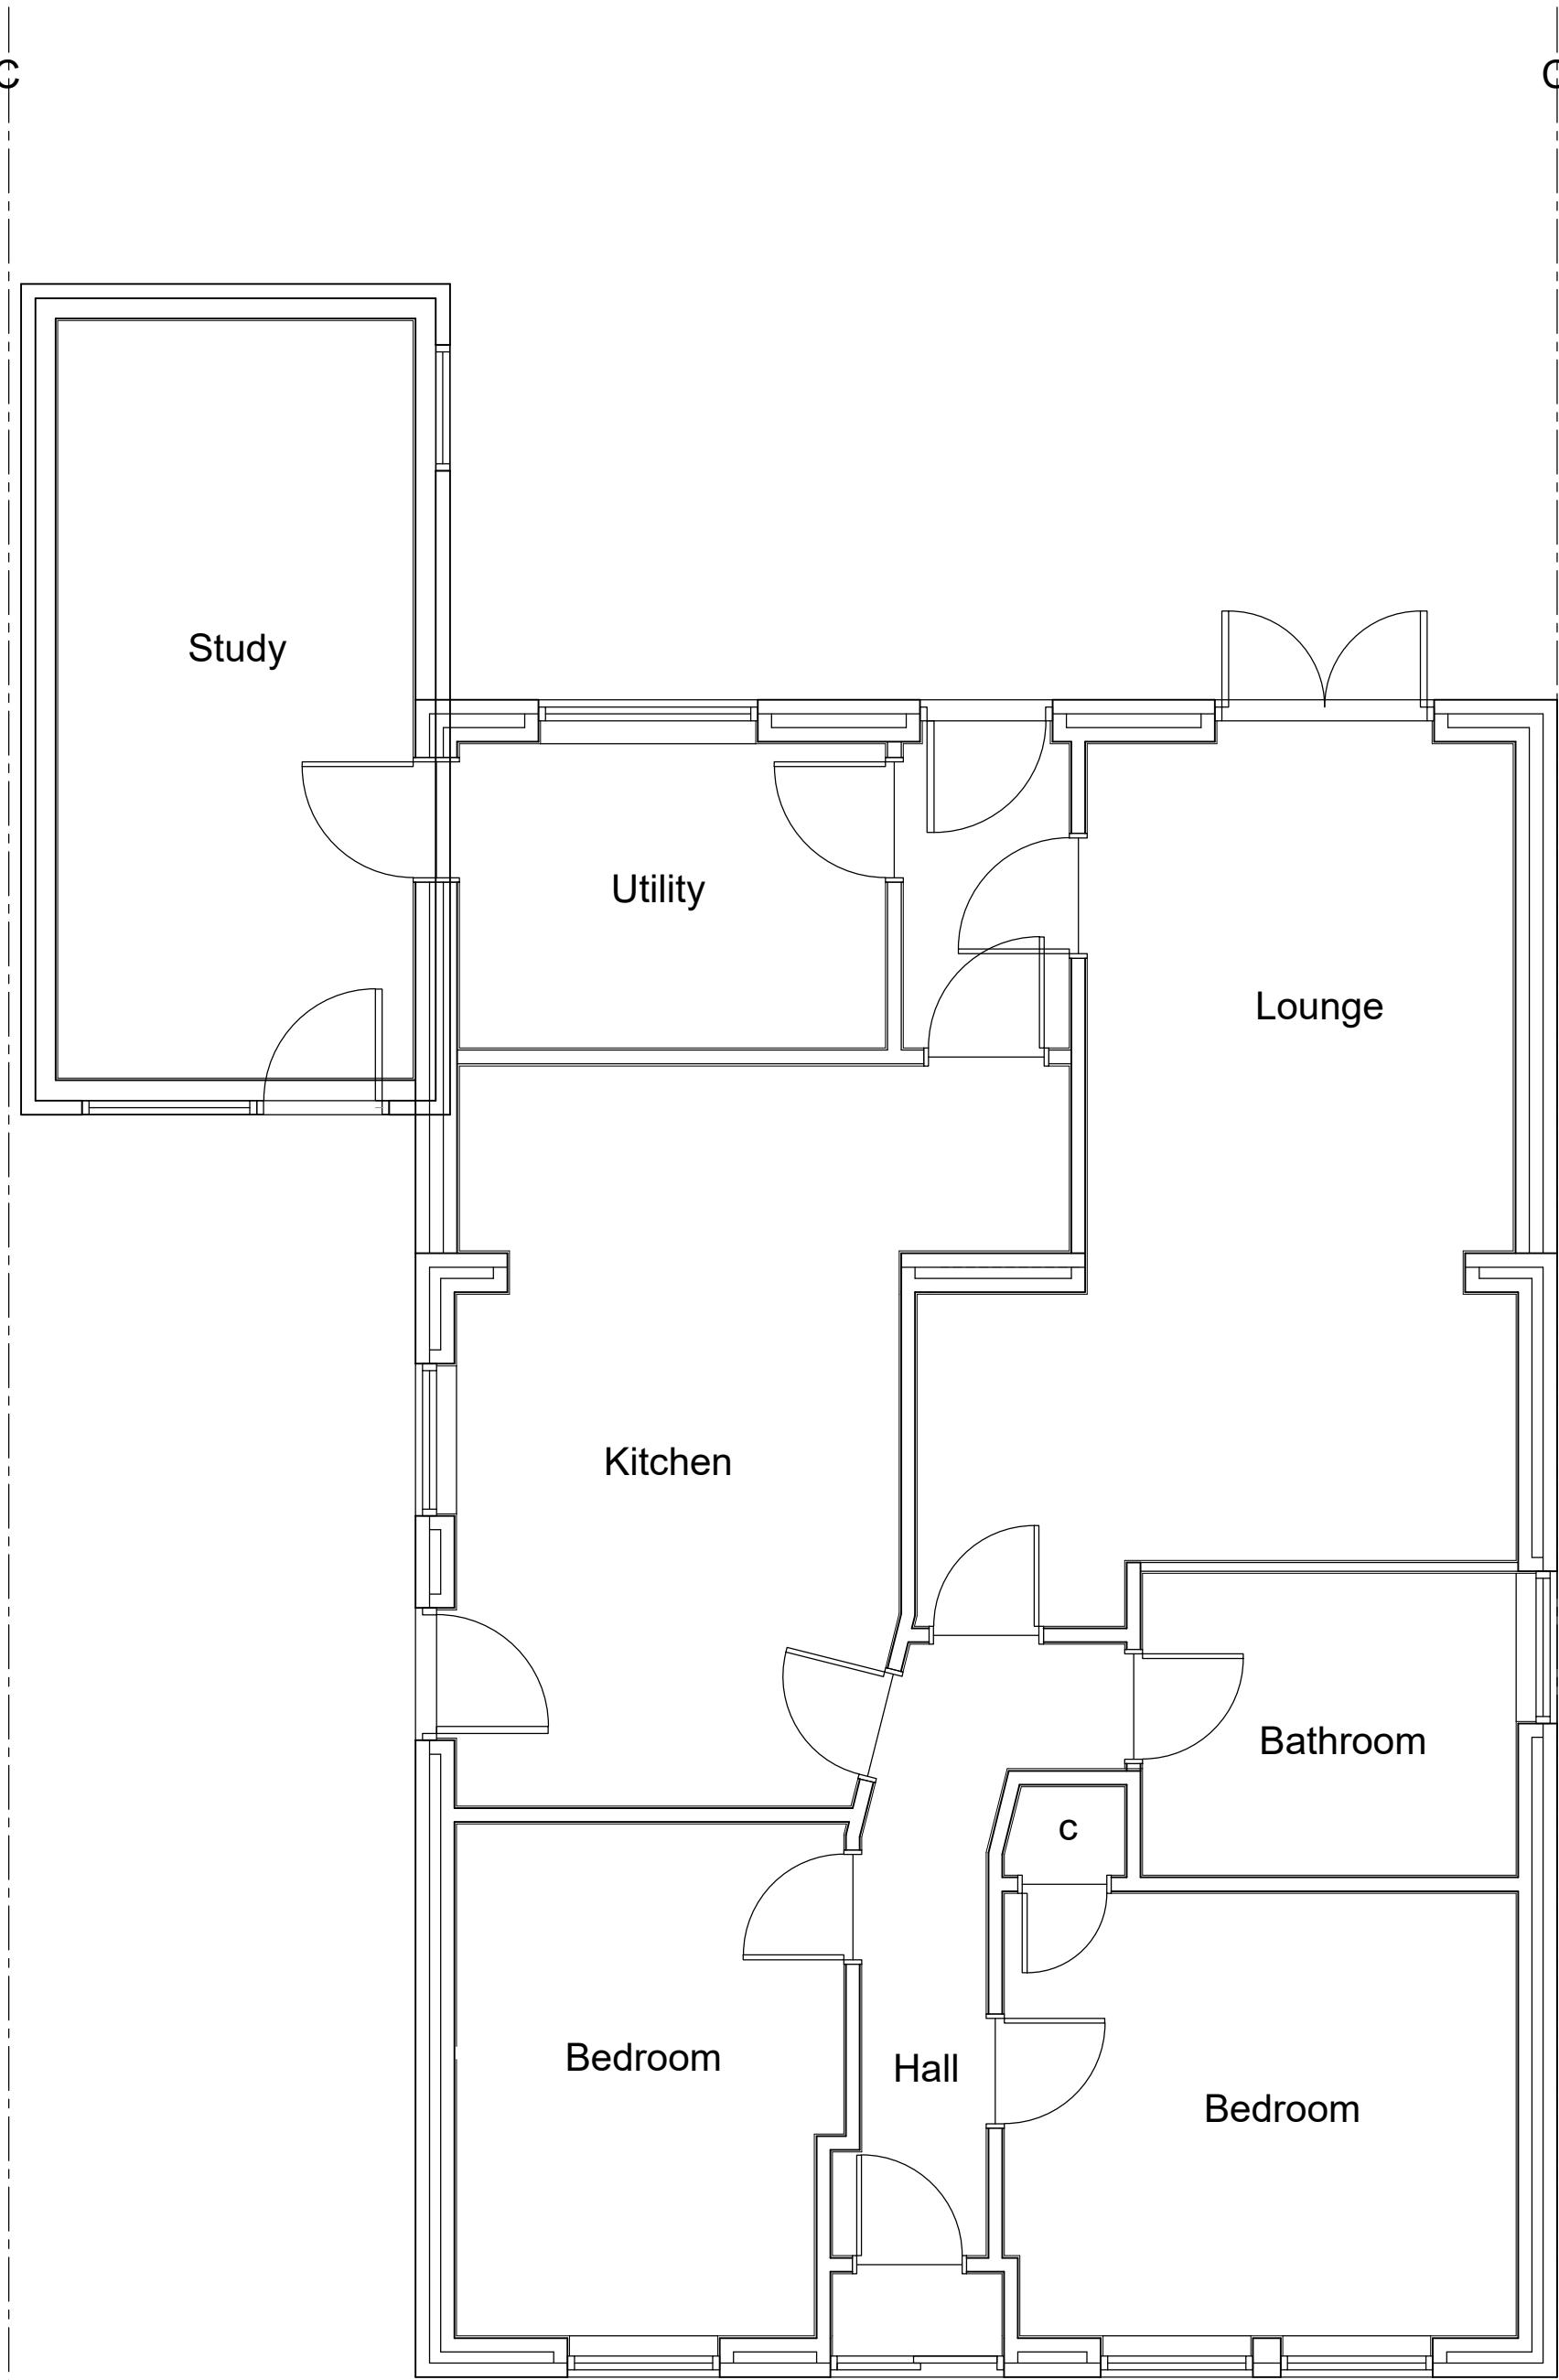


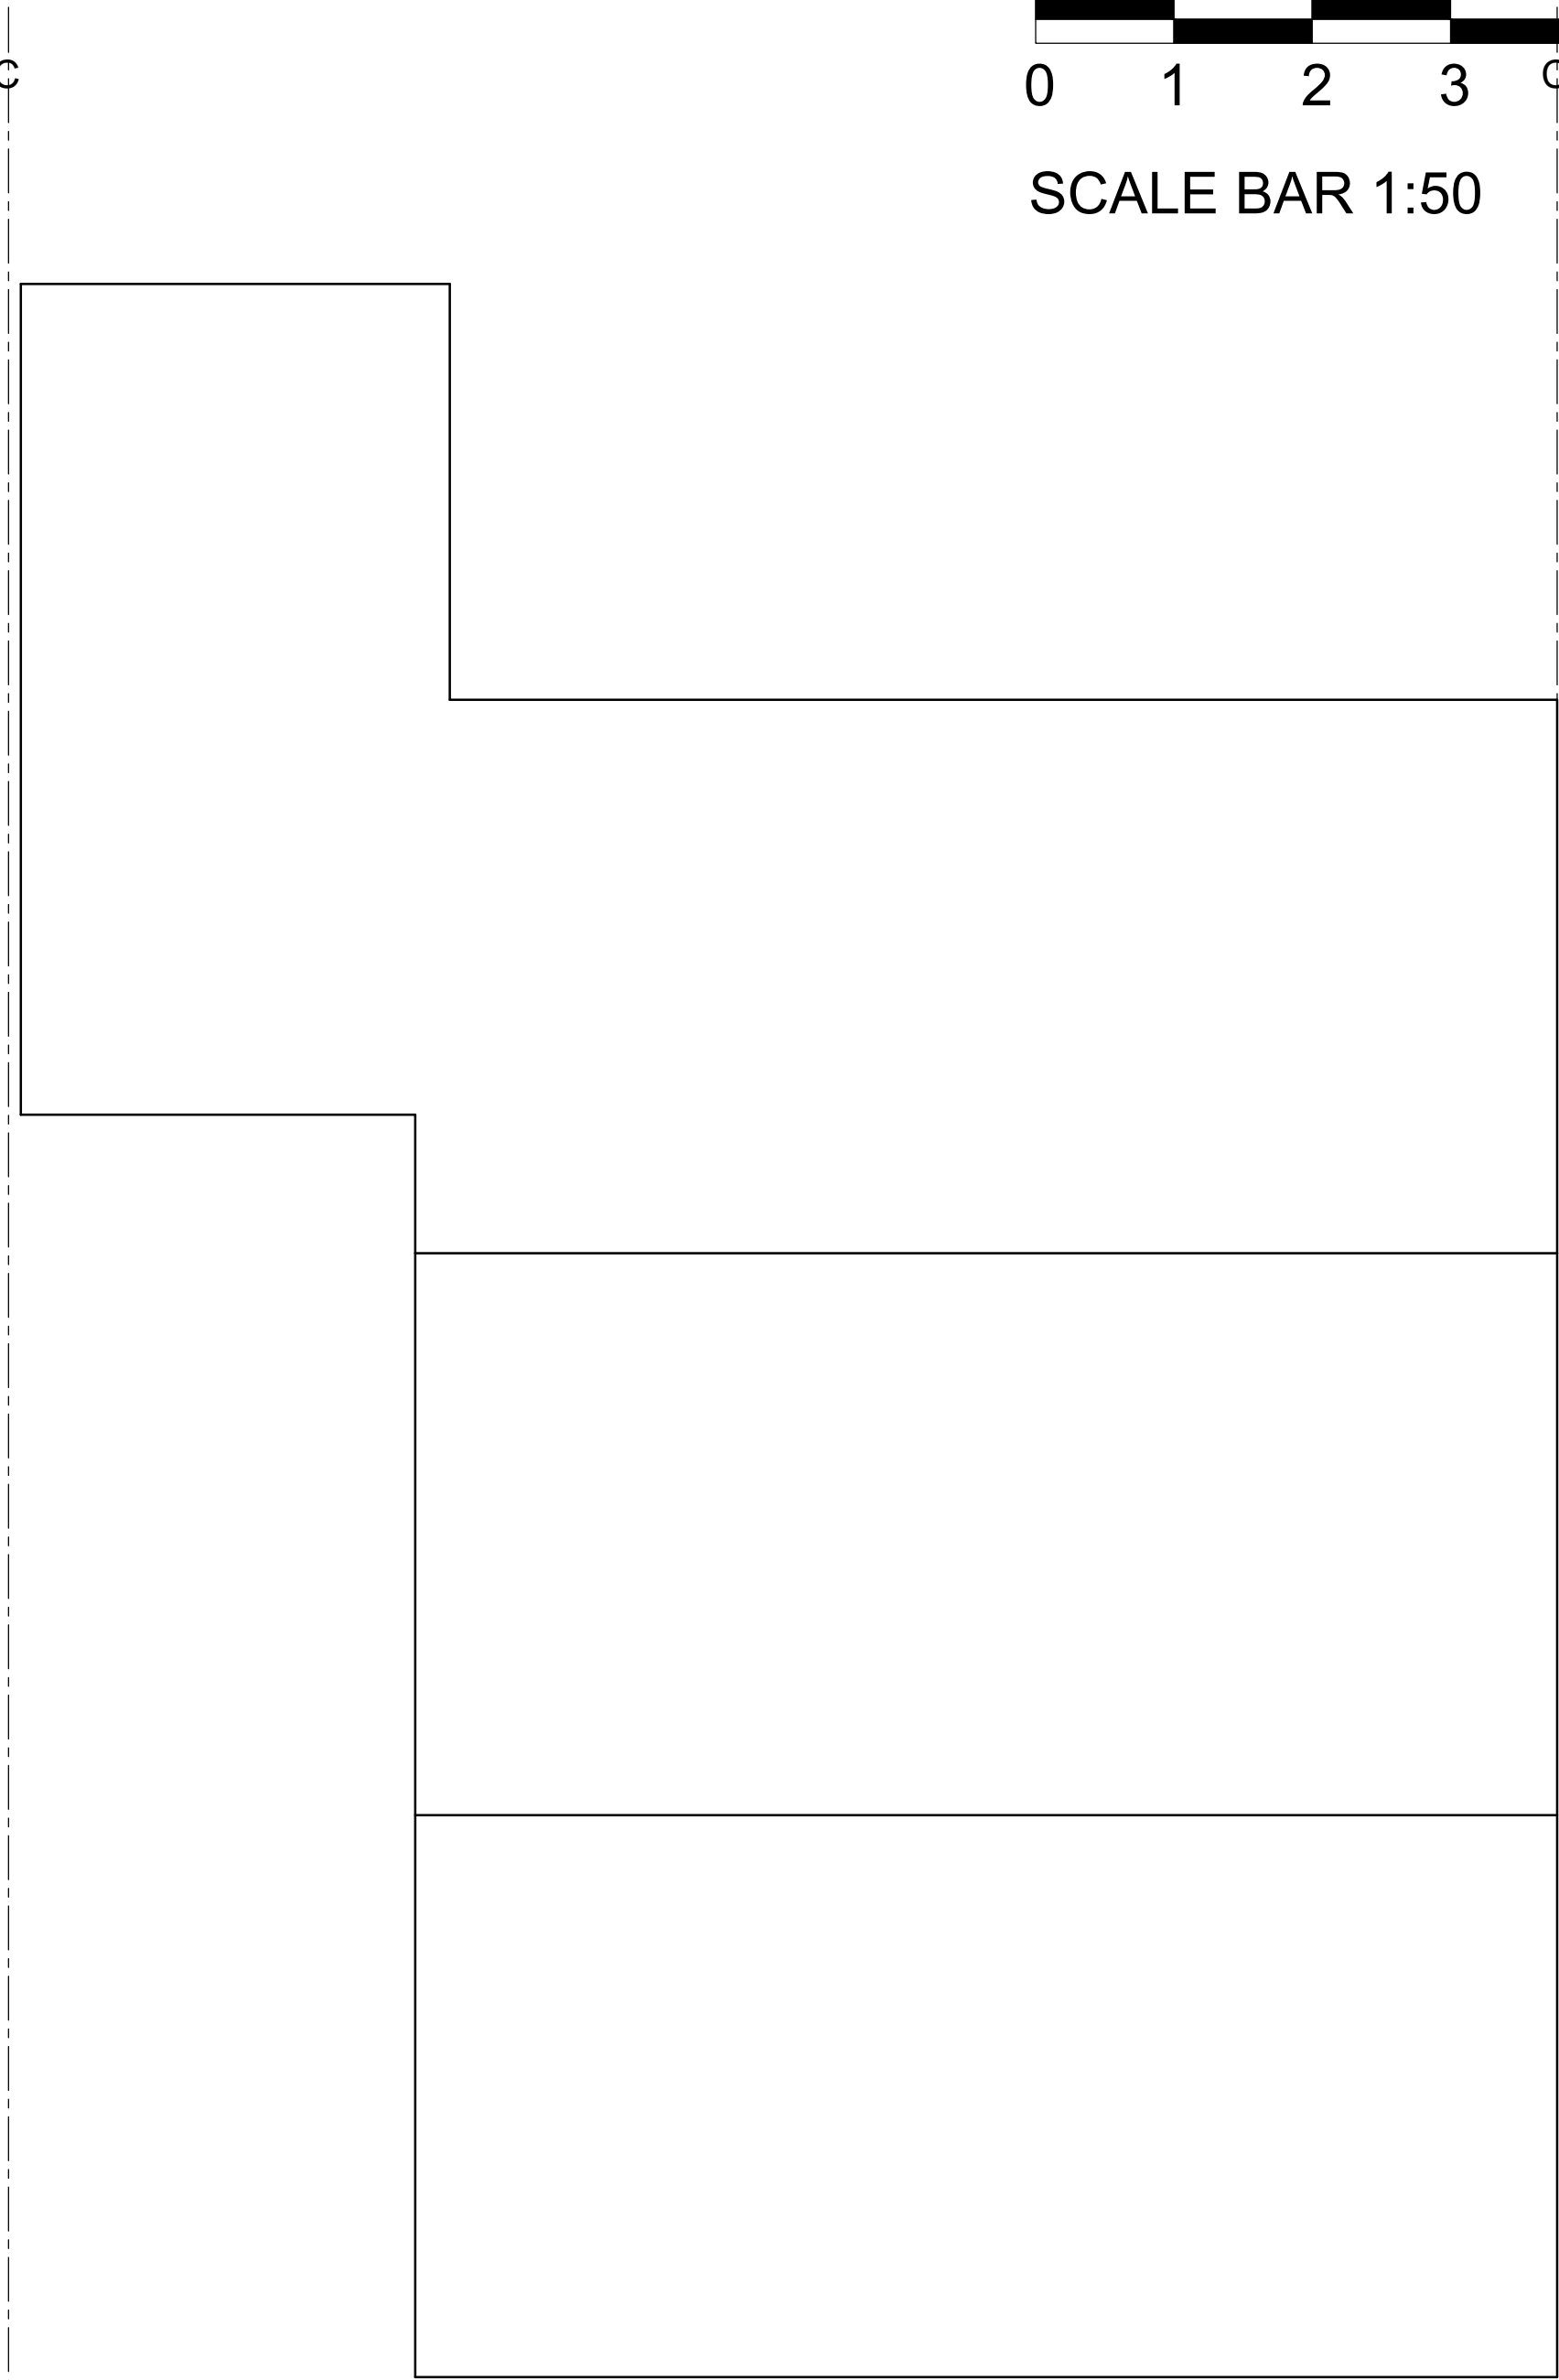


EXISTING GROUND FLOOR PLAN
(1:50)

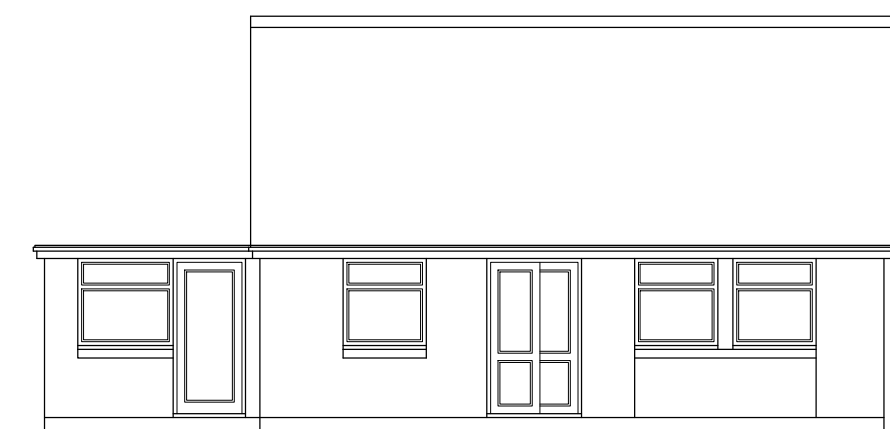


EXISTING ROOF PLAN
(1:50)

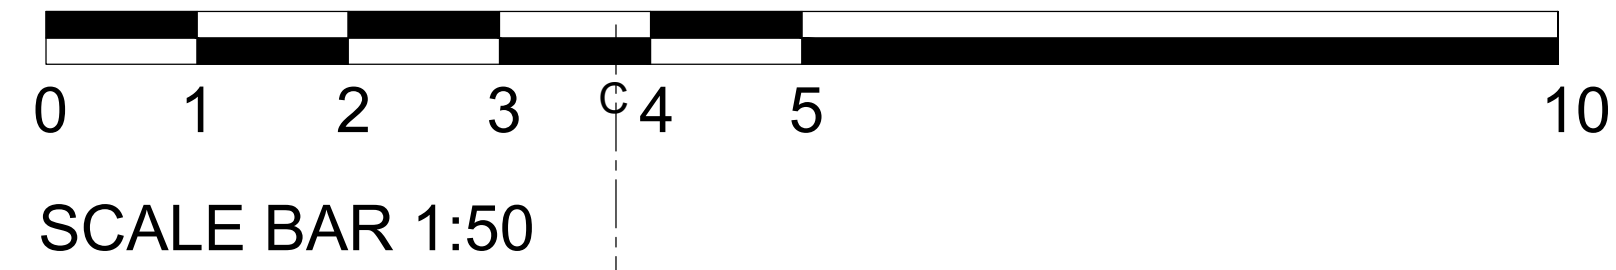


EXISTING EAST ELEVATION
(1:100)

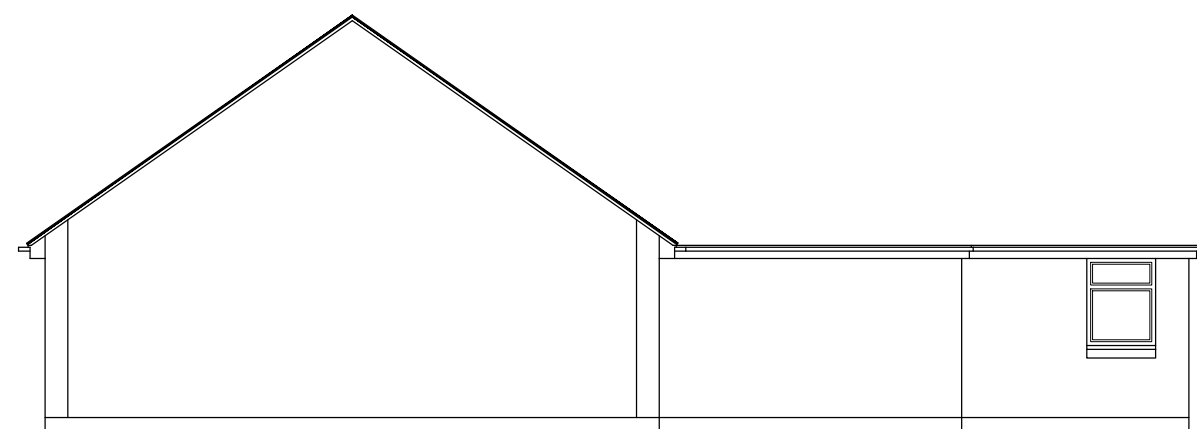

EXISTING NORTH ELEVATION
(1:100)

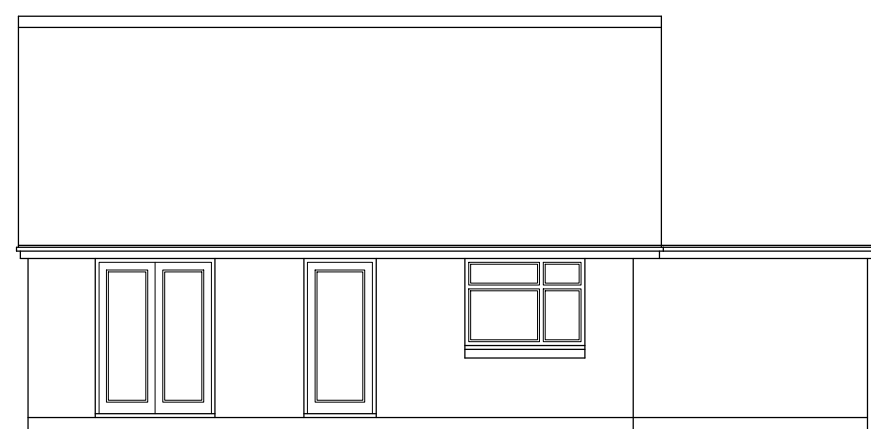

EXISTING WEST ELEVATION
(1:100)

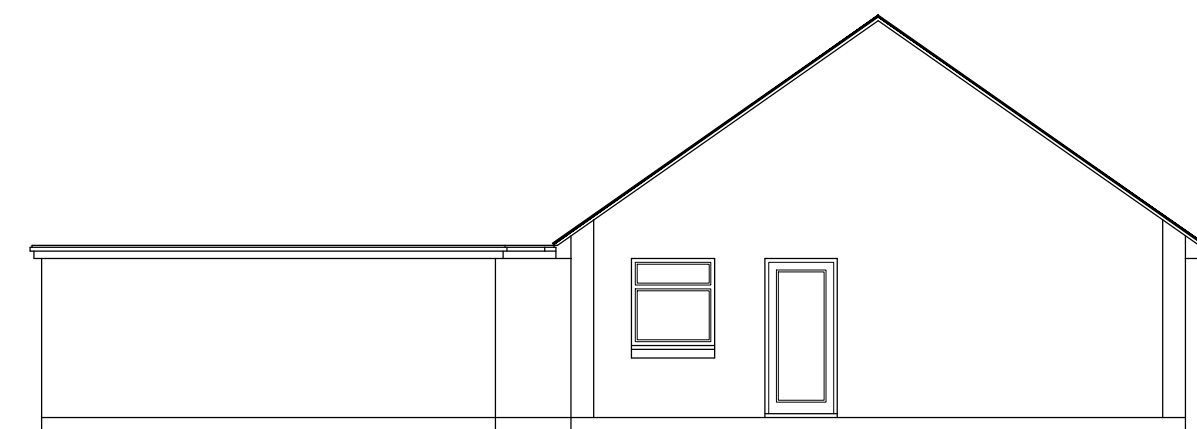

EXISTING SOUTH ELEVATION
(1:100)

Notes

THIS DRAWING IS THE COPYRIGHT OF VIVID DESIGN STUDIO LTD AND MUST NOT BE COPIED, ALTERED OR REPRODUCED IN ANY WAY NEITHER PASSED TO A THIRD PARTY WITHOUT THEIR WRITTEN PERMISSION.

DIMENSIONS TO BE CHECKED ON SITE BEFORE COMMENCING WORK AND ANY DISCREPANCIES SHALL BE REPORTED TO THE DESIGNER. FIGURED DIMENSIONS MUST BE TAKEN IN PREFERENCE TO SCALED DIMENSIONS.

Rev:-	Description:-	Date:-	Chkd by:-

NOTE

Existing plans and elevations indicate planning use as a single dwelling (Use Class C3) with all extensions and alterations as approved under Planning Consent Ref. H/21/90018



The Barn, Calcot Mount Business Park, Calcot Lane,
Curdridge, Southampton, Hampshire, SO32 2BN
Tel: 01489 786670
Email: info@vividdesignstudio.co.uk
Website: www.vividdesignstudio.co.uk

Project:-
104 Sandy Lane
Fair Oak
Eastleigh
Hampshire

Title:-
Existing Floor Plans & Elevations

Client:-
Mr Chris Southcott

Scale:-
1:50, 1:100 (@A1)

Drawn By:- PJD Checked By:-

Date:- 06/02/23 Date:-

Job.No:- 200037 Drg.No:- Rev:- 12